DRAWING RELEASED FOR

☑ SUBMISSION ☐ TENDER ☐ WORKING

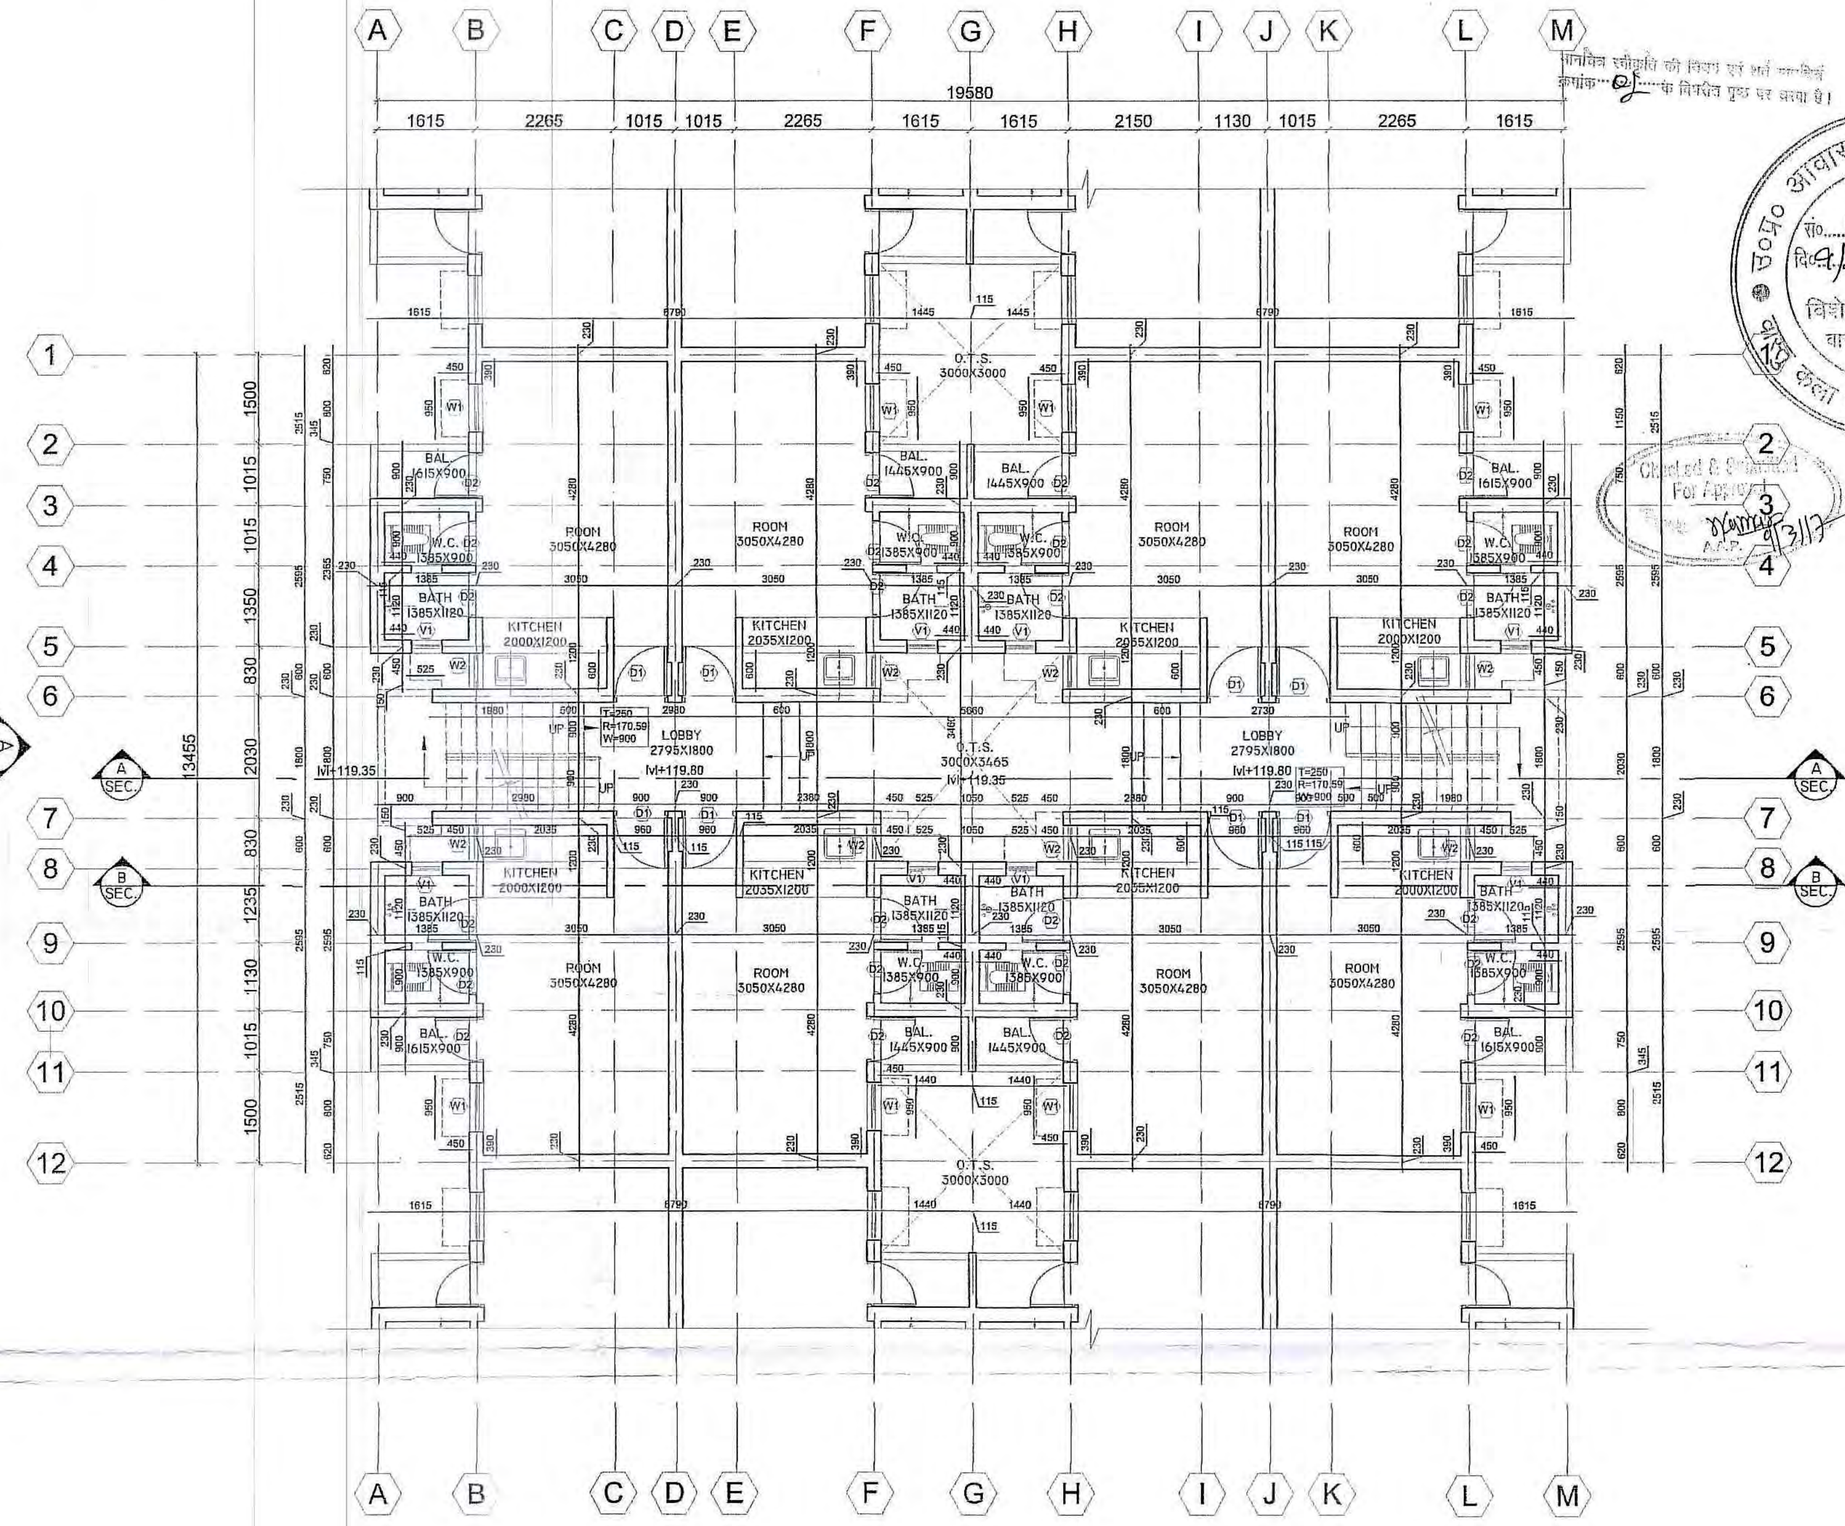

गणनीय स्वीकृति की नियम एवं शर्तें ..... के विपरीत पृष्ठ पर अंकित है।

आवास एवं विकास परिषद
स्वीकृत
पं. 618 दि. 9/3/17
दि. 9/3/17 से 8/3/2022
विशेष कार्याधिकारी
वास्तुविद् नियोजक
कला एवं नियोजन प्रकोष्ठ

For DLF LIMITED
Authorised Signatory
Sanjay Tewari
VP-operations

Checked & Certified
For Approval
A.A.P.
9/3/17

Architect's Avenue
Ar. Repunjay Kr. Patel
C/V/2001/28562
Ph.: 4026829
Vibhuti Khand, Gomti Nagar, Lko.

DOOR & WINDOW SCHEDULE

SNO.	TYPE	WIDTH	SILL	LINTEL	REMARK
01.	D1	900	-	2100	DOOR
02.	D2	750	-	2100	DOOR
03.	W1	1000	750	2100	WINDOW
04.	W2	600	1050	2100	WINDOW
05.	V1	500	1500	2100	VANTILATO

KEY PLAN:--

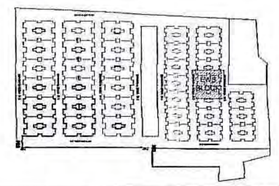

NOTES:
1. DO NOT SCALE THE DRAWING, FOLLOW ONLY FIGURED DIMENSIONS.
2. ALL DIMENSIONS GIVEN IN THIS DRAWING ARE IN MILLIMETERS UNLESS NOTED OTHERWISE.
3. ALL DIMENSIONS TO BE VERIFIED ON SITE AND APPROVED BY THE SITE ENGINEER.
4. ANY DISCREPANCY OR AMBIGUITY IN THE DRAWINGS SHOULD IMMEDIATELY BE BROUGHT TO NOTICE OF THE ARCHITECT.
5. ALL DRAWINGS SHOULD BE READ IN CONJUNCTION WITH OTHER RELEVANT ARCHITECTURAL, STRUCTURAL, PLUMBING, MECHANICAL AND ELECTRICAL DRAWINGS.

THIS DRAWING IS THE PROPERTY OF ARCHITECT 'S AVENUE AND IS NOT TO BE REPRODUCED, COPIED, HANDED OVER TO A THIRD PARTY OR USED FOR ANY OTHER PURPOSE OTHER THAN FOR WHICH IT HAS BEEN LOANED.

REMARKS:--

NORTH:--

REVESIONS

S.NO.	DATE	DESCRIPTIONS	REVESION BY
1.			
2.			
3.			
4.			
5.			
6.			
7.			

CLIENT:--
DLF
DLF Center,Sansad Marg,
New Delhi-110001

PROJECT:--PROPOSED EWS & LIG HOUSING FOR M/S DLF LIMITED AT GARDEN CITY,PURSENI, LUCKNOW,

architect's avenue
Add: D-2/122,Sushbhav Tower,Vibhuti Khand Gomti Nagar,Lucknow,U.P.
Ph. no. 0522-4026829
Mob no. 9452264828,9415069658
e. mail patel.repunjay@rediffmail.com

Drawn By	DOLLY
Design By	RP
Checked By	AG

STRUCTURAL CONSULTANTS: | LANDSCAPE CONSULTANTS
PHE CONSULTANTS: | ENVIRONMENTAL CONSULTANTS:

DRAWING TILTE:--
GROUND FLOOR
(WORKING PLAN)

SHEET NO. 7A

DATE:- 07/05/2016 | SCALE:- 1:100 | PROJECT N DLF 01

DRAWING NO:- DLF 01-EWS | SHEET SIZE A

DRAWING REALESED FOR

☑ SUBMISSION ☐ TENDER ☐ WORKING

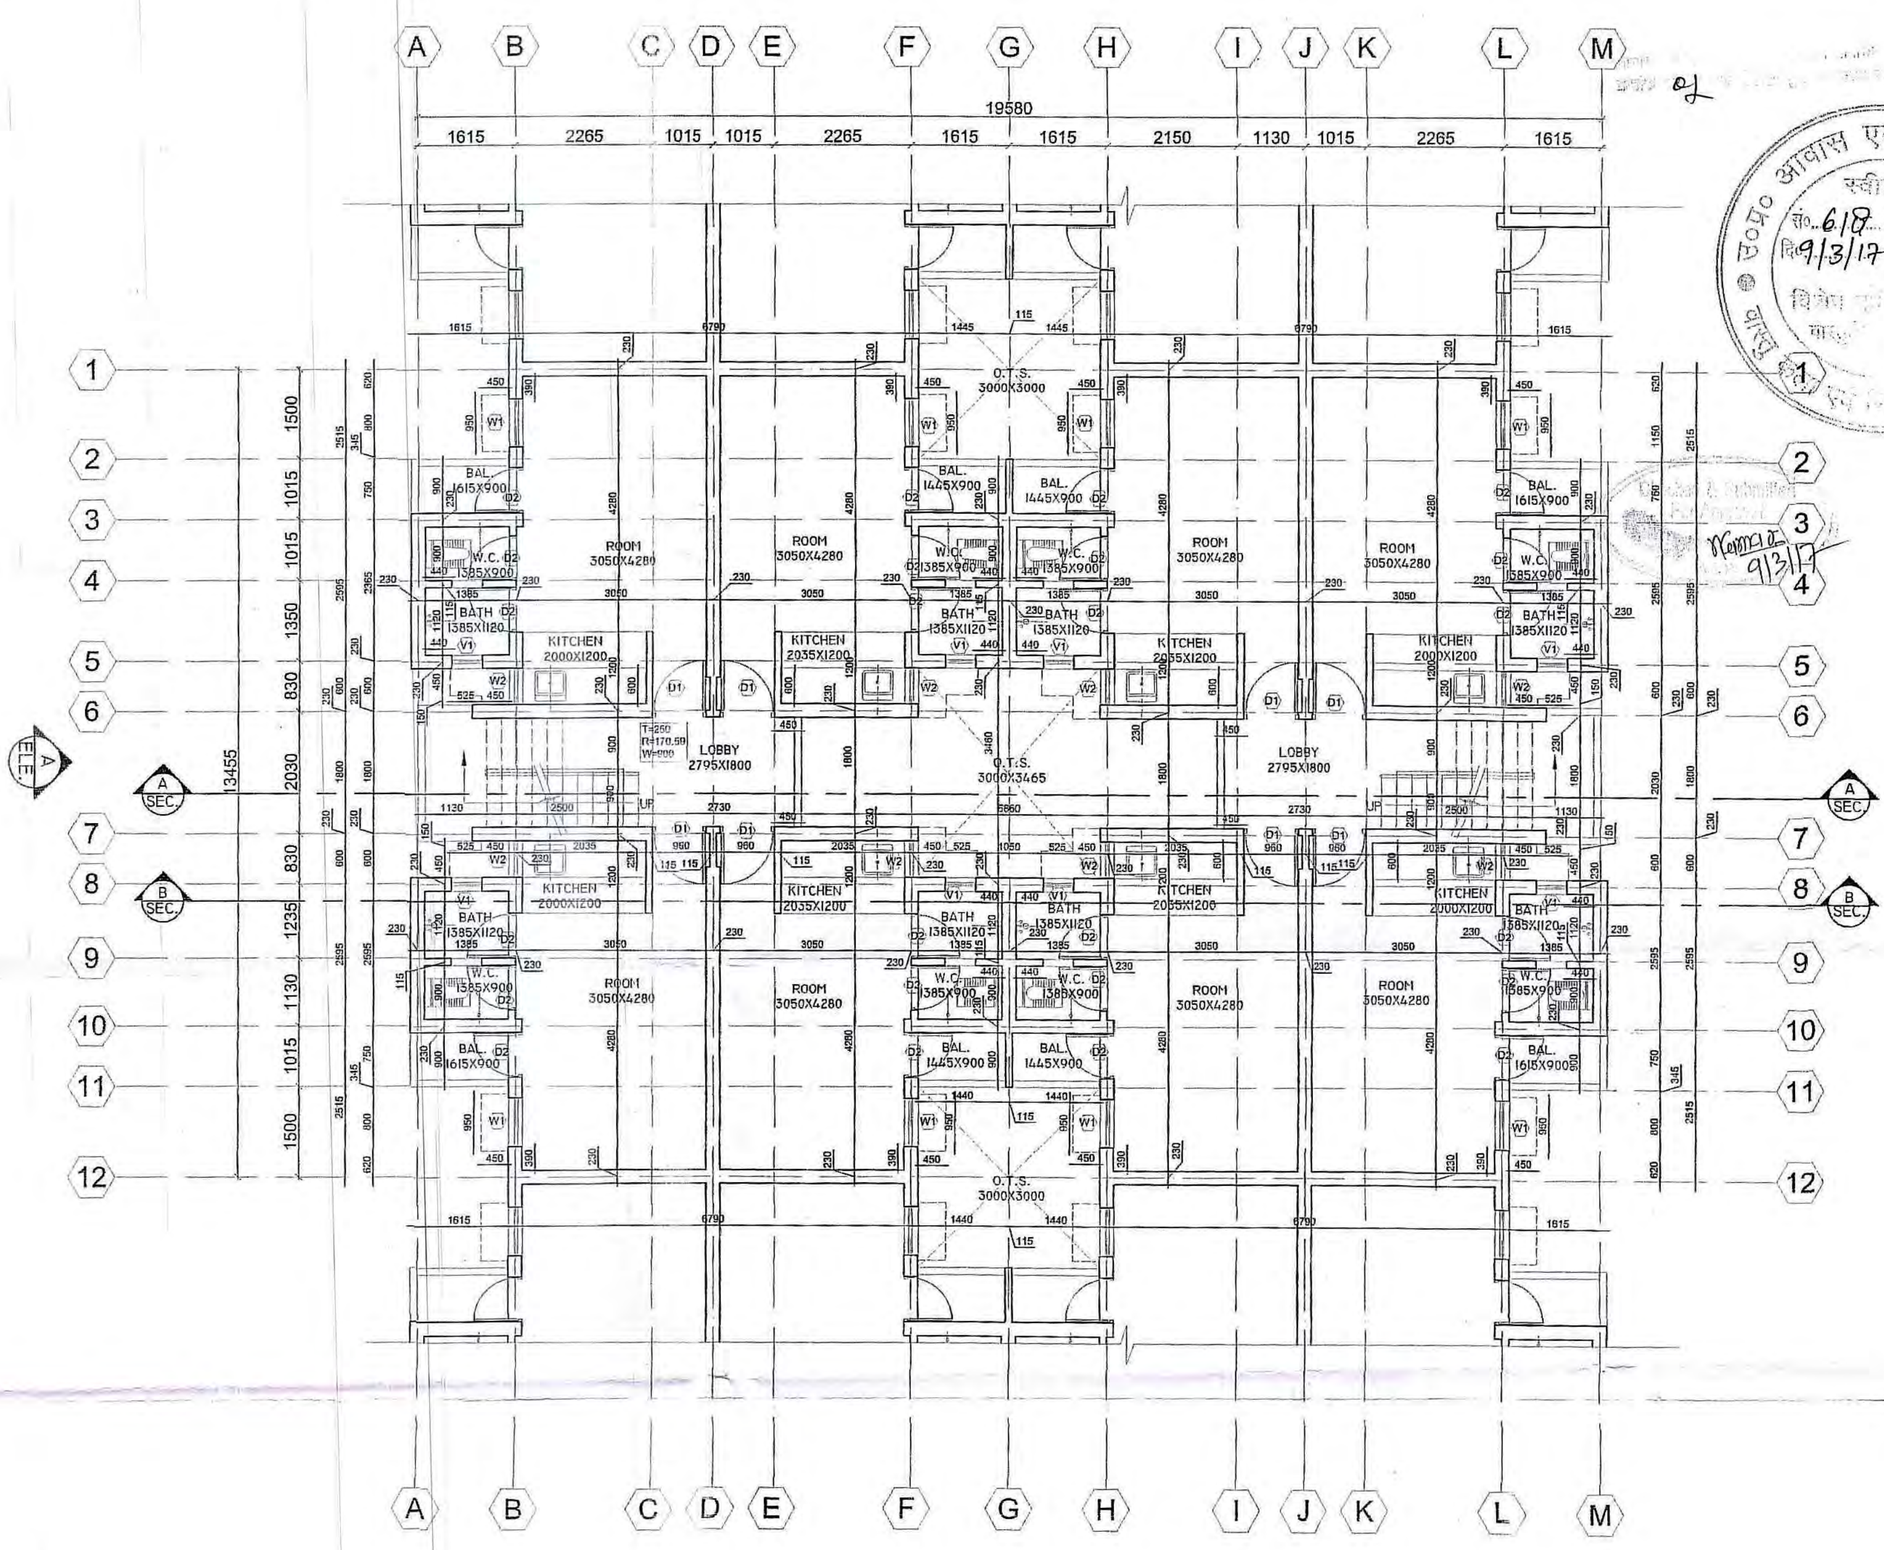

DOOR & WINDOW SCHEDULE

SNO.	TYPE	WIDTH	SILL	LINTEL	REMARK
01.	D1	900	-	2100	DOOR
02.	D2	750	-	2100	DOOR
03.	W1	1000	750	2100	WINDOW
04.	W2	600	1050	2100	WINDOW
05.	V1	500	1500	2100	VANTILATOR

KEY PLAN:–

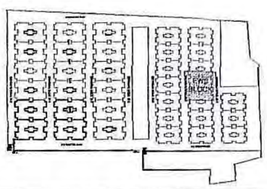

NOTES:
1. DO NOT SCALE THE DRAWING, FOLLOW ONLY FIGURED DIMENSIONS.
2. ALL DIMENSIONS GIVEN IN THIS DRAWING ARE IN MILLIMETERS UNLESS NOTED OTHERWISE.
3. ALL DIMENSIONS TO BE VERIFIED ON SITE AND APPROVED BY THE SITE ENGINEER.
4. ANY DISCREPANCY OR AMBIGUITY IN THE DRAWINGS SHOULD IMMEDIATELY BE BROUGHT TO NOTICE OF THE ARCHITECT.
5. ALL DRAWINGS SHOULD BE READ IN CONJUNCTION WITH OTHER RELEVANT ARCHITECTURAL, STRUCTURAL, PLUMBING, MECHANICAL AND ELECTRICAL DRAWINGS.

THIS DRAWING IS THE PROPERTY OF ARCHITECT'S AVENUE AND IS NOT TO BE REPRODUCED, COPIED, LENDED OVER TO A THIRD PARTY OR USED FOR ANY OTHER PURPOSE OTHER THAN FOR WHICH IT HAS BEEN LOANED.

REMARKS:–

NORTH:–

REVESIONS

SNO.	DATE	DESCRIPTIONS	REVESION BY
1.			
2.			
3.			
4.			
5.			
6.			
7.			

CLIENT:–

DLF

DLF Center,Sansad Marg,
New Delhi-110001

PROJECT:–PROPOSED EWS & LIG HOUSING FOR M/S DLF LIMITED AT GARDEN CITY,PURSENI, LUCKNOW,

architect's avenue
Add:- D-7/122,Sambhav Tower,Vibhuti Khand Gomti Nagar,Lucknow,U.P.
Ph. no. 0522-4026829
Mob no. 8052184284,8419059338
e mail: pkpatel.lko@rediffmail.com

Drawn By	DOLLY	STRUCTURAL CONSULTANTS:	LANDSCAPE CONSULTANTS
Design By	RP	PHE CONSULTANTS:	ENVIRONMENTAL CONSULTANTS:
Checked By	AG		

DRAWING TILTE:–
TYPICAL FLOOR
(WORKING PLAN)

SHEET NO.:– 7B

DATE:– 07/05/2016 | SCALE:– 1:100 | PROJECT NO. DLF 01

DRAWING NO:– DLF 01-EWS | SHEET SIZE: A3

For DLF LIMITED
Authorised Signatory
Sanjay Tewari
AVP-Operations

Architect's Avenue
Arunjay Kr. Patel
CA/2001/28562
Ph.: 4026829
D-7/122, Vibhuti Khand, Gomti Nagar, Lko.

DRAWING REALESED FOR

☑ SUBMISSION ☐ TENDER ☐ WORKING

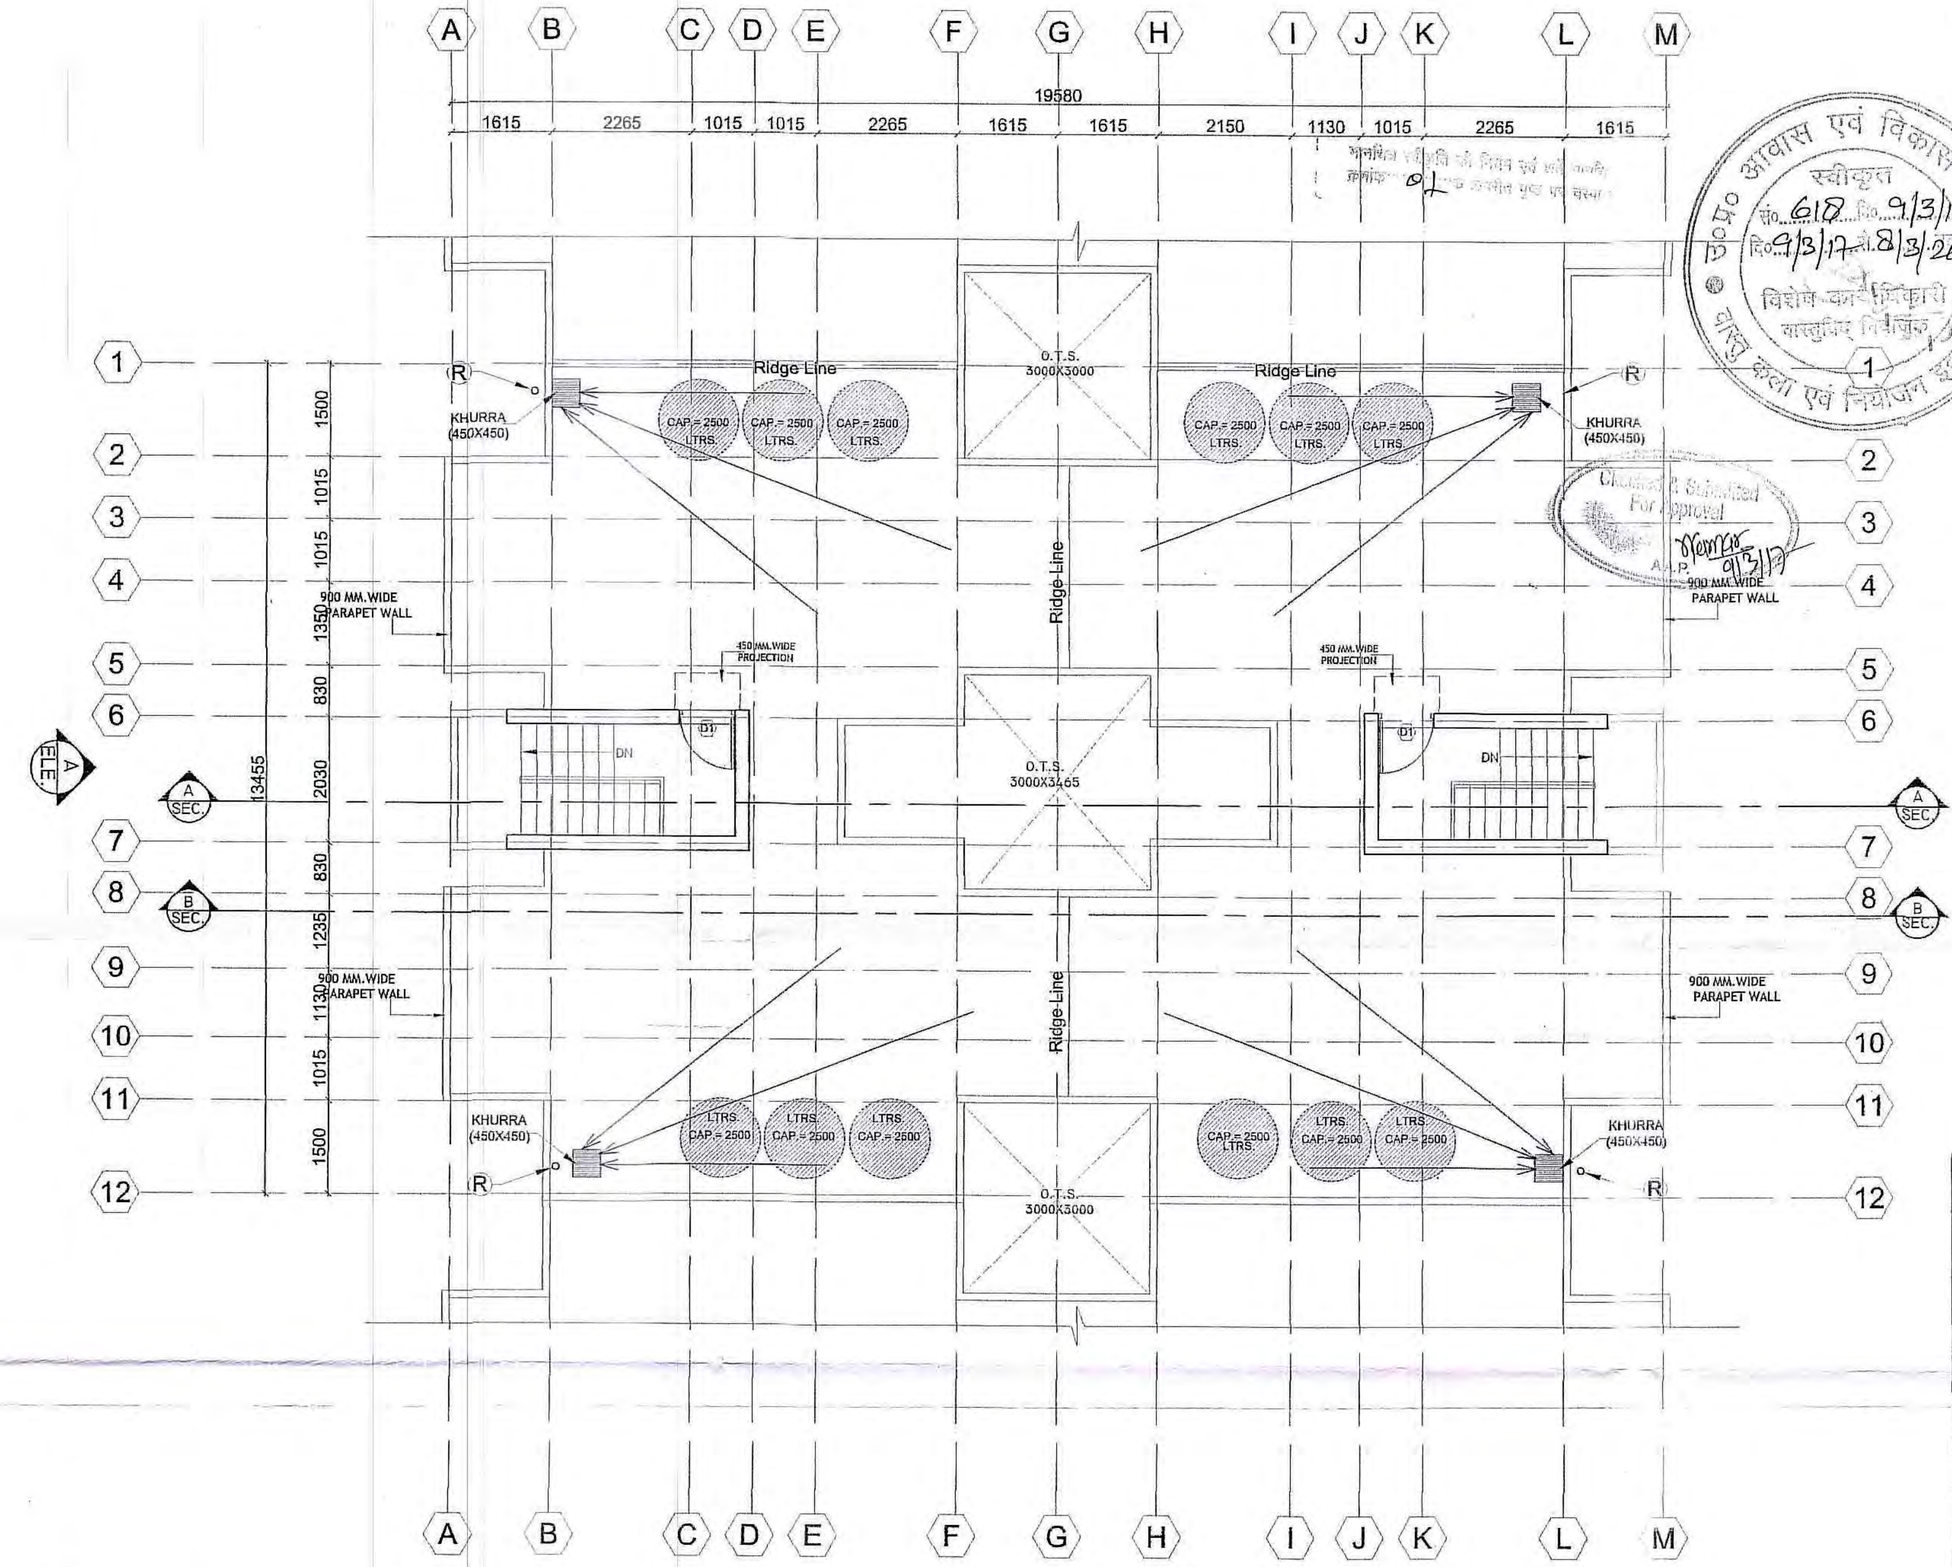

DOOR & WINDOW SCHEDULE

SNO.	TYPE	WIDTH	SILL	LINTEL	REMARK
01.	D1	900	-	2100	DOOR
02.	D2	750	-	2100	DOOR
03.	W1	1000	750	2100	WINDOW
04.	W2	600	1050	2100	WINDOW
05.	V1	500	1500	2100	VANTILATOR

KEY PLAN:--

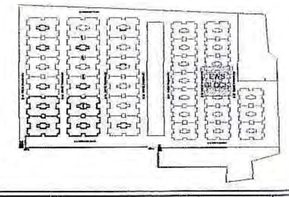

ALE THE DRAWING, FOLLOW ONLY FIGURED DIMENSIONS.
SIONS GIVEN IN THIS DRAWING ARE IN MILLIMETERS UNLESS NOTED OTHERWISE.
SIONS TO BE VERIFIED ON SITE AND APPROVED BY THE SITE ENGINEER.
EPANCY OR AMBIGUITY IN THE DRAWINGS SHOULD IMMEDIATELY BE BROUGHT
OF THE ARCHITECT.
NGS SHOULD BE READ IN CONJUNCTION WITH OTHER RELEVANT ARCHITECTURAL,
, PLUMBING, MECHANICAL AND ELECTRICAL DRAWINGS.
G IS THE PROPERTY OF ARCHITECT'S AVENUE AND IS NOT TO BE REPRODUCED,
ED OVER TO A THIRD PARTY OR USED FOR ANY OTHER PURPOSE OTHER THAN
' HAS BEEN LOANED.

REMARKS:--

NORTH:--

REVESIONS

S.NO.	DATE	DESCRIPTIONS	REVESION BY
1.			
2.			
3.			
4.			
5.			
6.			
7.			

CLIENT:--
DLF
DLF Center,Sansad Marg,
New Delhi-110001

PROJECT:--PROPOSED EWS & LIG HOUSING FOR M/S DLF LIMITED AT GARDEN CITY,PURSENI, LUCKNOW,

architect's avenue
Add:- D-2/122,Sambhav Tower,Vibhuti Khand Gomti Nagar,Lucknow,U.P.
Ph. no. 0522-4026829
Mob no. 9452264828 9415068048
e mail: gmail.repurjay@rediffmail.com

Drawn By	DOLLY	STRUCTURAL CONSULTANTS:	LANDSCAPE CONSULTANTS
Design By	RP	PHE CONSULTANTS:	ENVIRONMENTAL CONSULTANTS:
Checked By	AG		

DRAWING TILTE:-- TERRACE PLAN (WORKING PLAN)

SHEET NO.:- 7C

DATE:- 07/05/2016 | SCALE:- 1:100 | PROJECT NO. DLF 01

DRAWING NO:- DLF 01-EWS | SHEET SIZE: A3

For DLF Limited
Authorised Signatory
Sanjay Tiwari
AVP-operations

Architect's Avenue
Repunjay Kr. Patel
CA/2001/28562
Ph.: 4026829
Vibhuti Khand, Gomti Nagar, Lko.

DRAWING REALESED FOR

☑ SUBMISSION ☐ TENDER ☐ WORKING

मानचित्र स्वीकृति की नियम एवं शर्तें मानचित्र
क्रमांक 01 के विपरीत पृष्ठ पर चस्पा है।

उ०प्र० आवास एवं विकास परिषद
स्वीकृत
No. 610 दि. 9/3/17
दि. 9/3/17 से 8/3/2022 तक
विशेष कार्याधिकारी
वास्तुविद् नियोजक
लखनऊ विकास एवं नियोजन इकाई

For DLF LIMITED
Authorised Signatory
Sanjay Tawar
AVP-operations

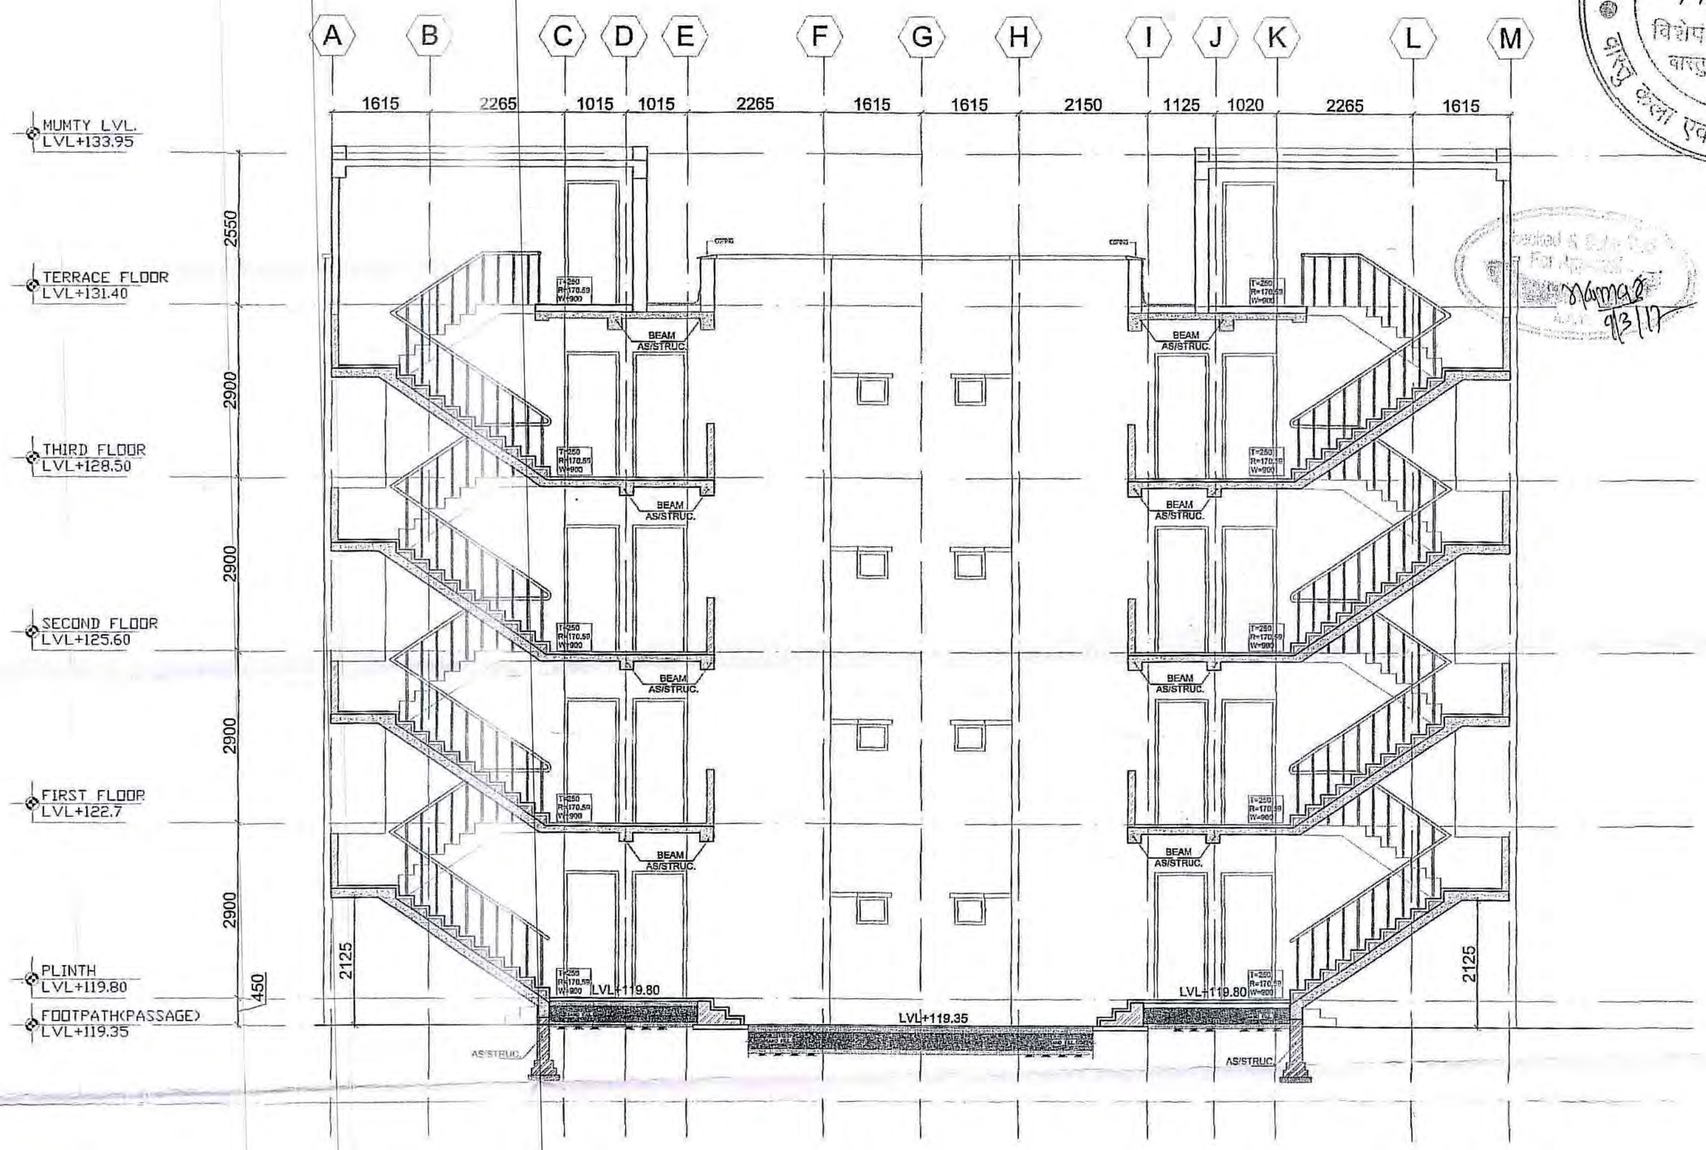

DOOR & WINDOW SCHEDULE

SNO.	TYPE	WIDTH	SILL	LINTEL	REMARK
01.	D1	900	-	2100	DOOR
02.	D2	750	-	2100	DOOR
03.	W1	1000	750	2100	WINDOW
04.	W2	600	1050	2100	WINDOW
05.	V1	500	1500	2100	VANTILATOR

KEY PLAN:-

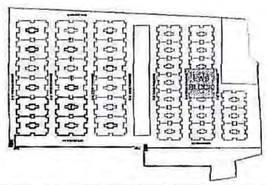

Architect's Avenue
Ar. Repunjay Kr. Patel
CA/2001/28562
Ph.: 4026829
D-2/122, Vibhuti Khand, Gomti Nagar, Lko.

NOTES:
1. DO NOT SCALE THE DRAWING, FOLLOW ONLY FIGURED DIMENSIONS.
2. ALL DIMENSIONS GIVEN IN THIS DRAWING ARE IN MILLIMETERS UNLESS NOTED OTHERWISE.
3. ALL DIMENSIONS TO BE VERIFIED ON SITE AND APPROVED BY THE SITE ENGINEER.
4. ANY DISCREPANCY OR AMBIGUITY IN THE DRAWINGS SHOULD IMMEDIATELY BE BROUGHT TO NOTICE OF THE ARCHITECT.
5. ALL DRAWINGS SHOULD BE READ IN CONJUNCTION WITH OTHER RELEVANT ARCHITECTURAL, STRUCTURAL, PLUMBING, MECHANICAL AND ELECTRICAL DRAWINGS.

THIS DRAWING IS THE PROPERTY OF ARCHITECT'S AVENUE AND IS NOT TO BE REPRODUCED, COPIED, HANDED OVER TO A THIRD PARTY OR USED FOR ANY OTHER PURPOSE OTHER THAN FOR WHICH IT HAS BEEN LOANED.

REMARKS:--

NORTH:--

REVESIONS

SNO.	DATE	DESCRIPTIONS	REVESION BY
1.			
2.			
3.			
4.			
5.			
6.			
7.			

CLIENT:--
DLF
DLF Center,Sansad Marg,
New Delhi-110001

PROJECT:--PROPOSED EWS & LIG HOUSING FOR M/S DLF LIMITED AT GARDEN CITY,PURSENI, LUCKNOW,

architect's avenue
Add:- D-2/122,Sambhav Tower,Vibhuti Khand Gomti Nagar,Lucknow,U.P.
Ph. no. 0522-4026829
Mob. no.9452204826,9415306158

Drawn By	DOLLY
Design By	RP
Checked By	AG

STRUCTURAL CONSULTANTS: | LANDSCAPE CONSULTANTS
PHE CONSULTANTS: | ENVIRONMENTAL CONSULTANTS:

DRAWING TILTE:--
SECTION A-A'
(WORKING PLAN)

SHEET NO.:- 7D

DATE:- 07/05/2016 | SCALE:- 1:100 | PROJECT NO. DLF 01

DRAWING NO:- DLF 01-EWS | SHEET SIZE A3

DRAWING REALESED FOR

☑ SUBMISSION ☐ TENDER ☐ WORKING

मानचित्र स्वीकृति की नियम एवं शर्तें मानचित्र क्रमांक 610 के विपरीत पृष्ठ पर लिखा है।

उ0प्र0 आवास एवं विकास परिषद् कला एवं नियोजन इकाई स्वीकृत सं0 610 दि. 9/3/17 दि. 9/3/17 से 8/3/2022 विशेष कार्याधिकारी वास्तुविद् नियोजक

For DLF LIMITED
Authorised Signatory
Sanjay Tewari
AVP-operations

Architect's Avenue
Repunjay K. Patel
CA/2001/28562
Ph.: 4026829
12, Vibhuti Khand, Gomti Nagar, Lko.

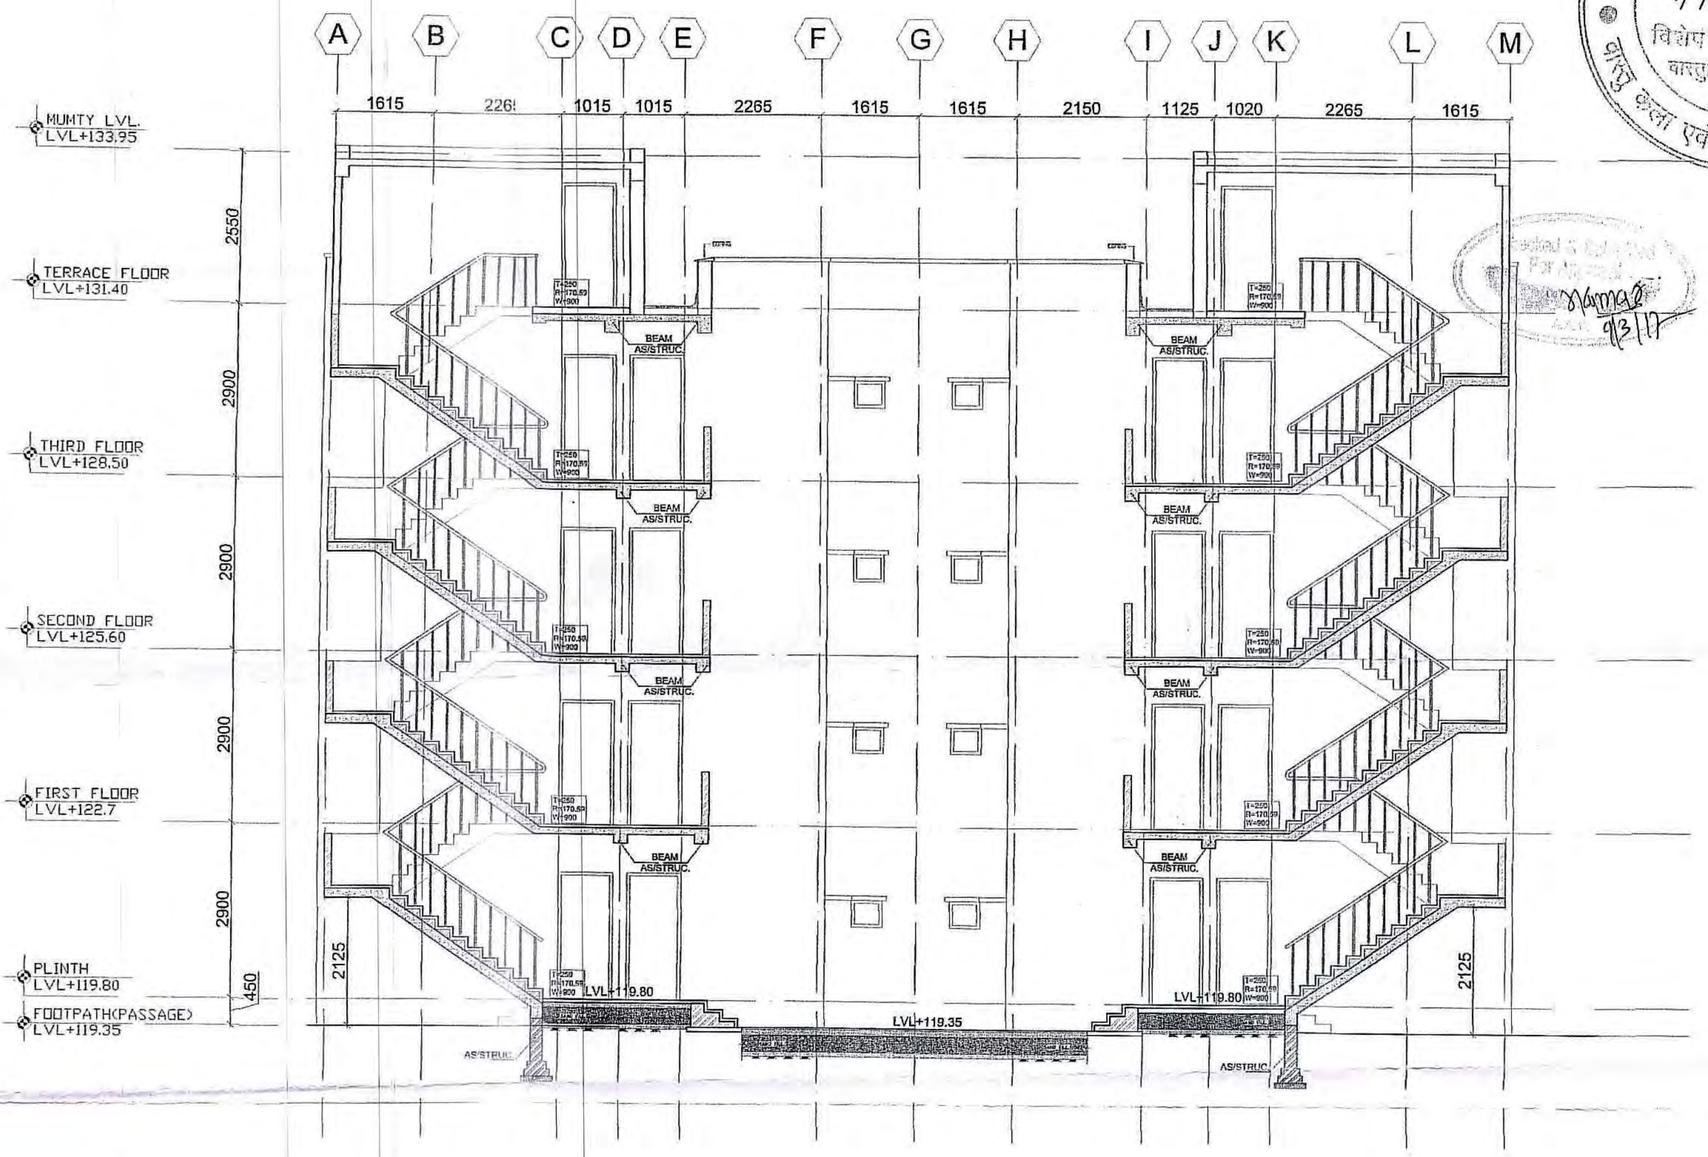

DOOR & WINDOW SCHEDULE

SNO.	TYPE	WIDTH	SILL	LINTEL	REMARK
01.	D1	900	-	2100	DOOR
02.	D2	750	-	2100	DOOR
03.	W1	1000	750	2100	WINDOW
04.	W2	600	1050	2100	WINDOW
05.	V1	500	1500	2100	VANTILATOR

KEY PLAN:--

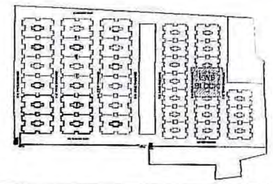

NOTES:
1. DO NOT SCALE THE DRAWING, FOLLOW ONLY FIGURED DIMENSIONS.
2. ALL DIMENSIONS GIVEN IN THIS DRAWING ARE IN MILLIMETERS UNLESS NOTED OTHERWISE.
3. ALL DIMENSIONS TO BE VERIFIED ON SITE AND APPROVED BY THE SITE ENGINEER.
4. ANY DISCREPANCY OR AMBIGUITY IN THE DRAWINGS SHOULD IMMEDIATELY BE BROUGHT TO NOTICE OF THE ARCHITECT.
5. ALL DRAWINGS SHOULD BE READ IN CONJUNCTION WITH OTHER RELEVANT ARCHITECTURAL, STRUCTURAL, PLUMBING, MECHANICAL AND ELECTRICAL DRAWINGS.

THIS DRAWING IS THE PROPERTY OF ARCHITECT'S AVENUE AND IS NOT TO BE REPRODUCED, COPIED, HANDED OVER TO A THIRD PARTY OR USED FOR ANY OTHER PURPOSE OTHER THAN FOR WHICH IT HAS BEEN LOANED.

REMARKS:--

NORTH:--

REVESIONS

S.NO.	DATE	DESCRIPTIONS	REVESION BY
1.			
2.			
3.			
4.			
5.			
6.			
7.			

CLIENT:--
DLF
DLF Center,Sansad Marg,
New Delhi-110001

PROJECT:--PROPOSED EWS & LIG HOUSING FOR M/S DLF LIMITED AT GARDEN CITY,PURSENI, LUCKNOW,

architect's avenue
Add:- D-2/122,Sushma Tower,Vibhuti Khand Gomti Nagar,Lucknow,U.P.
Ph. no. 0522-4026829
Mob no. 9452984828,8415069038
E-mail: architectsavenue@gmail.com

Drawn By	DOLLY
Design By	RP
Checked By	AG

STRUCTURAL CONSULTANTS: | LANDSCAPE CONSULTANTS
PHE CONSULTANTS: | ENVIRONMENTAL CONSULTANTS:

DRAWING TILTE:--
SECTION A-A'
(WORKING PLAN)

SHEET NO.:- 7D

DATE:- 07/05/2016 | SCALE:- 1:100 | PROJECT NO. DLF 01

DRAWING NO:- DLF 01-EWS | SHEET SIZE: A3

DRAWING REALESED FOR

☑ SUBMISSION ☐ TENDER ☐

मानचित्र स्वीकृति की नियम एवं शर्तें मानचित्र
क्रमांक 01 के विपरीत पृष्ठ पर चस्पा है।

For DLF LIMITED

Authorised Signatory
Sanjay Tawari
VP-operations

भारत क्षेत्र एवं नियोजन इकाई लखनऊ विकास प्राधिकरण
स्वीकृत
सं. 618 दि. 9/3/17
दि. 9/3/17 से 8/3/2022
विशेष कार्याधिकारी
वास्तुविद् नियोजक

Architect's A
N. Repunjay N
D-2/122, Vibhuti Khand, Gomti
Ph.: 4026829

Checked & Examined
For Approval
A.A.P. 9/3/17

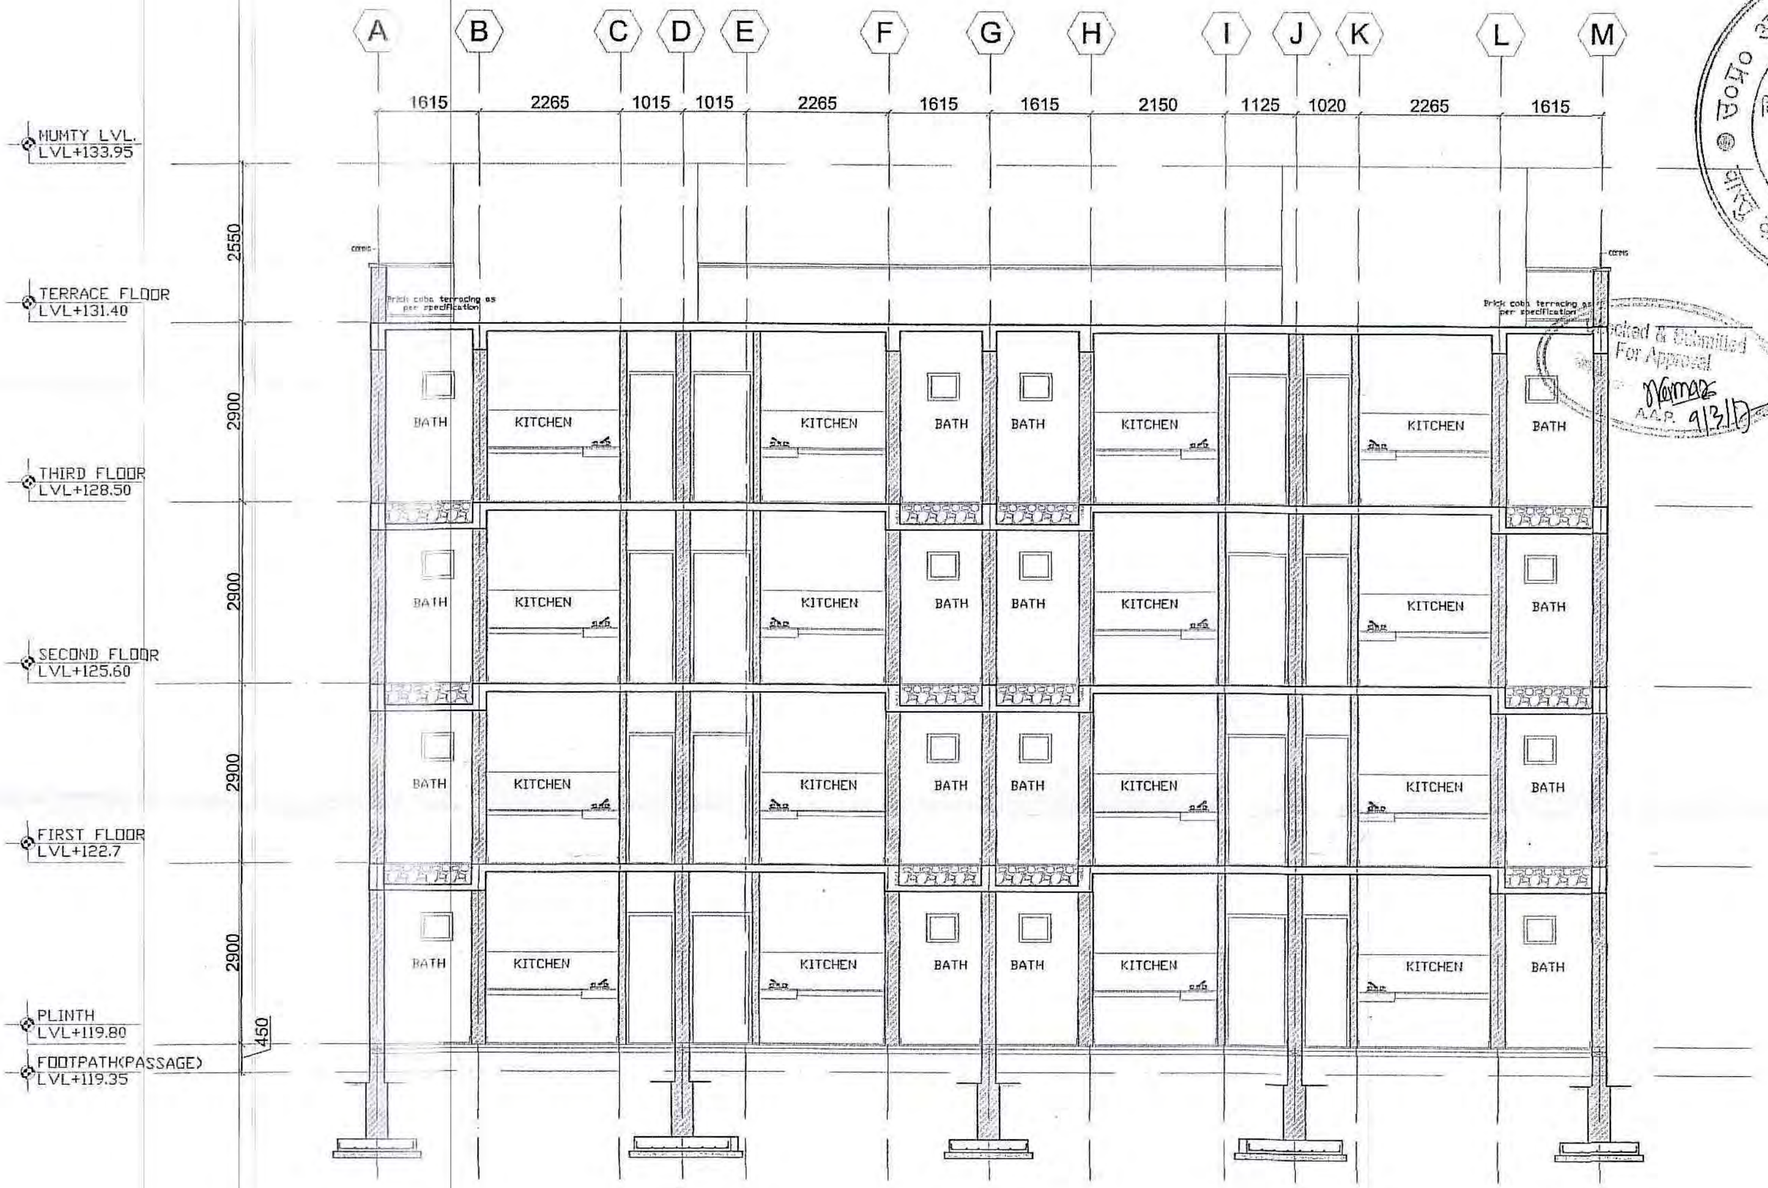

DOOR & WINDOW SCHEI

SNO.	TYPE	WIDTH	SILL	LINTEL	RE
01.	D1	900	-	2100	
02.	D2	750	-	2100	
03.	W1	1000	750	2100	
04.	W2	600	1050	2100	
05.	V1	500	1500	2100	VA

KEY PLAN:--

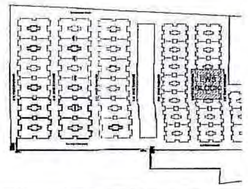

NOTES:
1. DO NOT SCALE THE DRAWING, FOLLOW ONLY FIGURED DIMENSIONS.
2. ALL DIMENSIONS GIVEN IN THIS DRAWING ARE IN MILLIMETERS UNLESS NOTED OTHERWISE.
3. ALL DIMENSIONS TO BE VERIFIED ON SITE AND APPROVED BY THE SITE ENGINEER.
4. ANY DISCREPANCY OR AMBIGUITY IN THE DRAWINGS SHOULD IMMEDIATELY BE BROUGHT TO NOTICE OF THE ARCHITECT.
5. ALL DRAWINGS SHOULD BE READ IN CONJUNCTION WITH OTHER RELEVANT ARCHITECTURAL, STRUCTURAL, PLUMBING, MECHANICAL AND ELECTRICAL DRAWINGS.

THIS DRAWING IS THE PROPERTY OF ARCHITECT'S AVENUE AND IS NOT TO BE REPRODUCED, COPIED, HANDED OVER TO A THIRD PARTY OR USED FOR ANY OTHER PURPOSE OTHER THAN FOR WHICH IT HAS BEEN LOANED.

REMARKS:--

NORTH:--

REVESIONS

S.NO.	DATE	DESCRIPTIONS	REVESION BY
1.			
2.			
3.			
4.			
5.			
6.			
7.			

CLIENT:--
DLF
DLF Center,Sansad Marg,
New Delhi-110001

PROJECT:--PROPOSED EWS & LIG HOUSING FOR M/S DLF LIMITED AT GARDEN CITY,PURSENI, LUCKNOW,

architect's avenue
Add:- D-2/122,Sambhav Tower,Vibhuti Khand Gomti Nagar,Lucknow,U.P.
Ph. no. 0522-4026829
Mob no. 9452294829,8415096035
e-mail: [illegible]

Drawn By	DOLLY	STRUCTURAL CONSULTANTS:	LANDSCAPE CONSULTANTS
Design By	RP	PHE CONSULTANTS:	ENVIRONMENTAL CONSULTANTS:
Checked By	AG		

DRAWING TILTE:--
SECTION B-B'
(WORKING PLAN)

DATE:- 07/05/2016
SCALE:- 1:100
DRAWING NO:- DLF 01-EWS

DRAWING REALESED FOR

☑ SUBMISSION ☐ TENDER ☐ WORKING

For DLF LIMITED

Authorised Signatory
Sanjay Tewari
AVP-operations

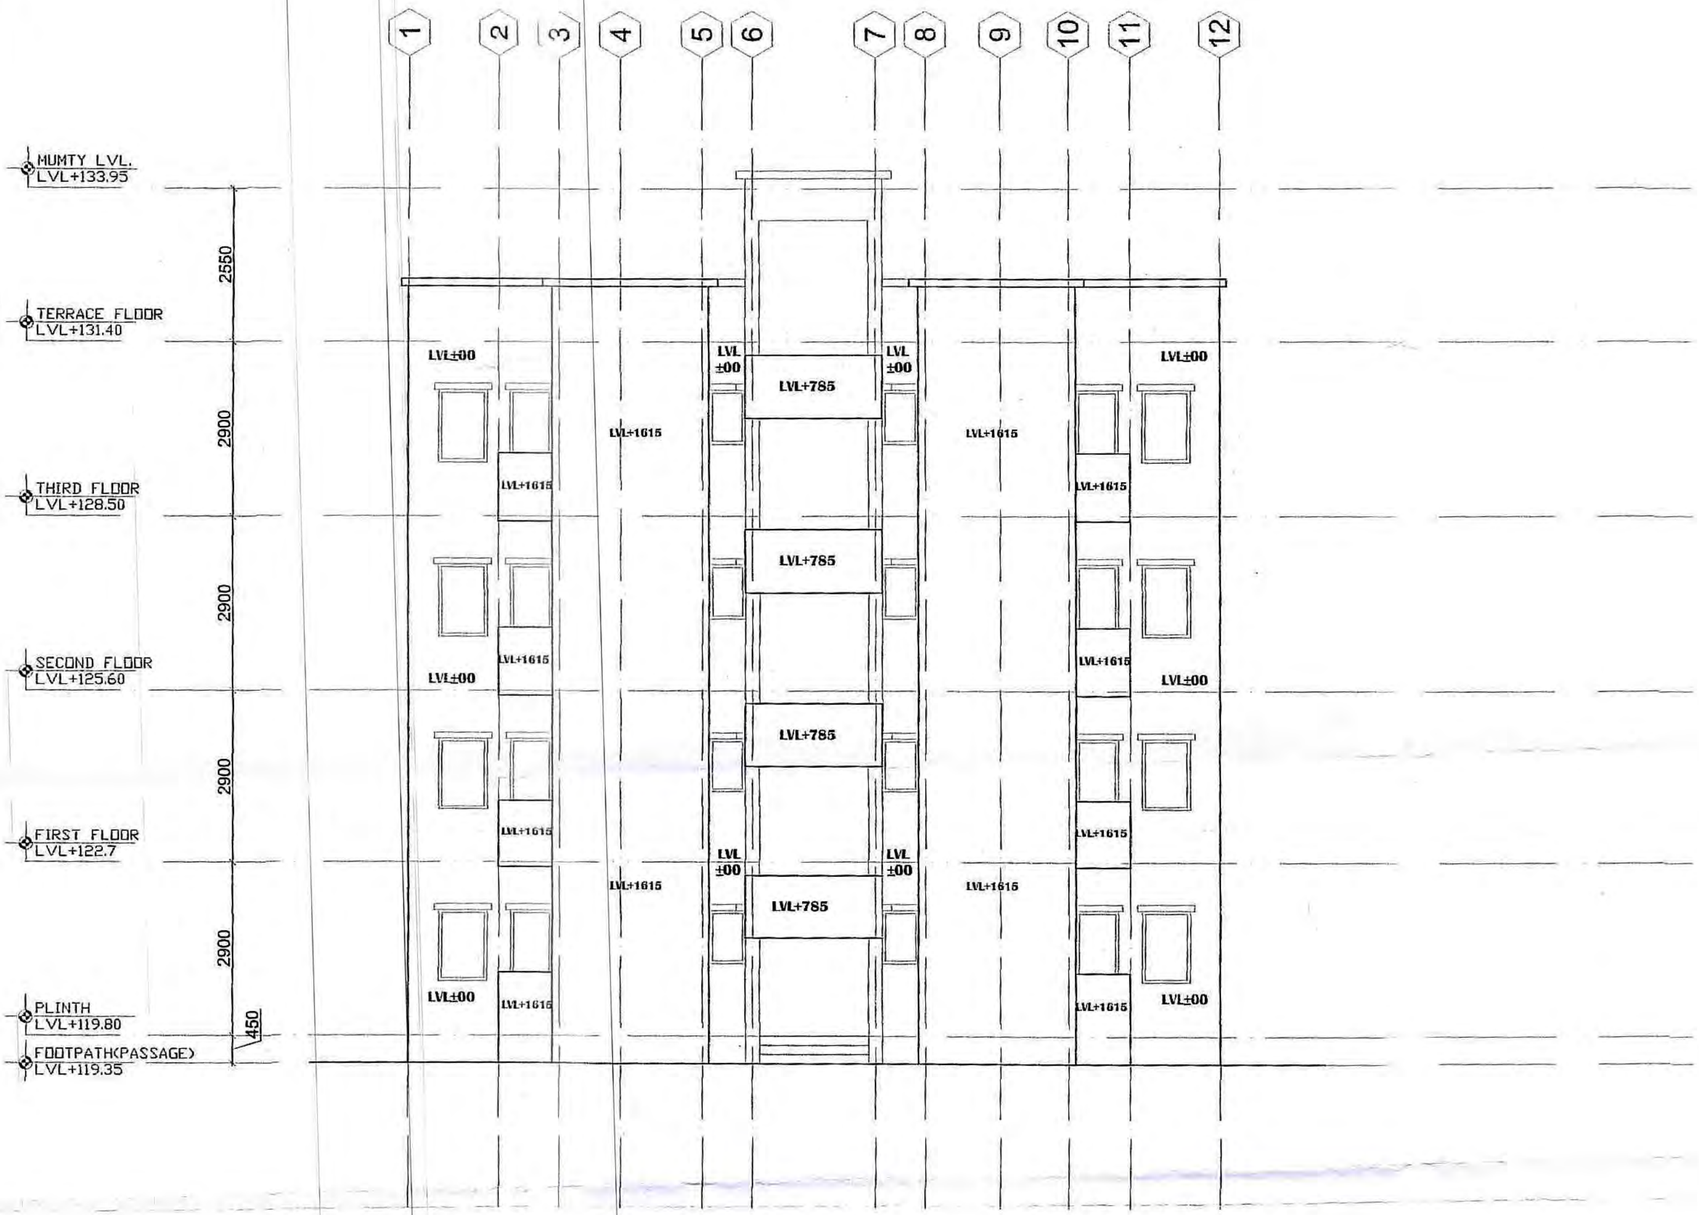

Architect's Avenue
Ar. Repunjay Kr. Patel
CA/2001/28562
Ph.: 4026029
Vibhuti Khand, Gomti Nagar, Lko.

DOOR & WINDOW SCHEDULE

SNO.	TYPE	WIDTH	SILL	LINTEL	REMARK
01.	D1	900	-	2100	DOOR
02.	D2	750	-	2100	DOOR
03.	W1	1000	750	2100	WINDOW
04.	W2	600	1050	2100	WINDOW
05.	V1	500	1500	2100	VANTILATOR

KEY PLAN:--

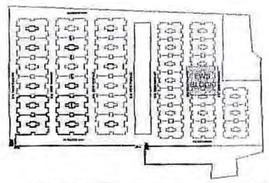

NOTES:
. DO NOT SCALE THE DRAWING, FOLLOW ONLY FIGURED DIMENSIONS.
. ALL DIMENSIONS GIVEN IN THIS DRAWING ARE IN MILLIMETERS UNLESS NOTED OTHERWISE.
. ALL DIMENSIONS TO BE VERIFIED ON SITE AND APPROVED BY THE SITE ENGINEER.
. ANY DISCREPANCY OR AMBIGUITY IN THE DRAWINGS SHOULD IMMEDIATELY BE BROUGHT TO NOTICE OF THE ARCHITECT.
. ALL DRAWINGS SHOULD BE READ IN CONJUNCTION WITH OTHER RELEVANT ARCHITECTURAL, STRUCTURAL, PLUMBING, MECHANICAL AND ELECTRICAL DRAWINGS.

THIS DRAWING IS THE PROPERTY OF ARCHITECT'S AVENUE AND IS NOT TO BE REPRODUCED, COPIED, HANDED OVER TO A THIRD PARTY OR USED FOR ANY OTHER PURPOSE OTHER THAN FOR WHICH IT HAS BEEN LOANED.

REMARKS:--

NORTH:--

REVESIONS

S.NO.	DATE	DESCRIPTIONS	REVESION BY
1.			
2.			
3.			
4.			
5.			
6.			
7.			

CLIENT:--

DLF

DLF Center,Sansad Marg,
New Delhi-110001

PROJECT:--PROPOSED EWS & LIG HOUSING FOR M/S DLF LIMITED AT GARDEN CITY,PURSENI, LUCKNOW,

architect's avenue
Add:- D-2/122,Sambhav Tower, Vibhuti Khand Gomti Nagar,Lucknow,U.P.
Ph. no. 0522-4026029
Mob no. 9452046828,8419060636
email: patel.repunjay@rediffmail.com

Drawn By	DOLLY
Design By	RP
Checked By	AG

STRUCTURAL CONSULTANTS:

LANDSCAPE CONSULTANTS

PHE CONSULTANTS:

ENVIRONMENTAL CONSULTANTS:

DRAWING TILTE:--
ELEVATION
(WORKING PLAN)

SHEET NO.:- 7F

DATE:- 07/05/2016

SCALE:- 1:100

PROJECT NO. DLF 01

DRAWING NO:- DLF 01-EWS

SHEET 43