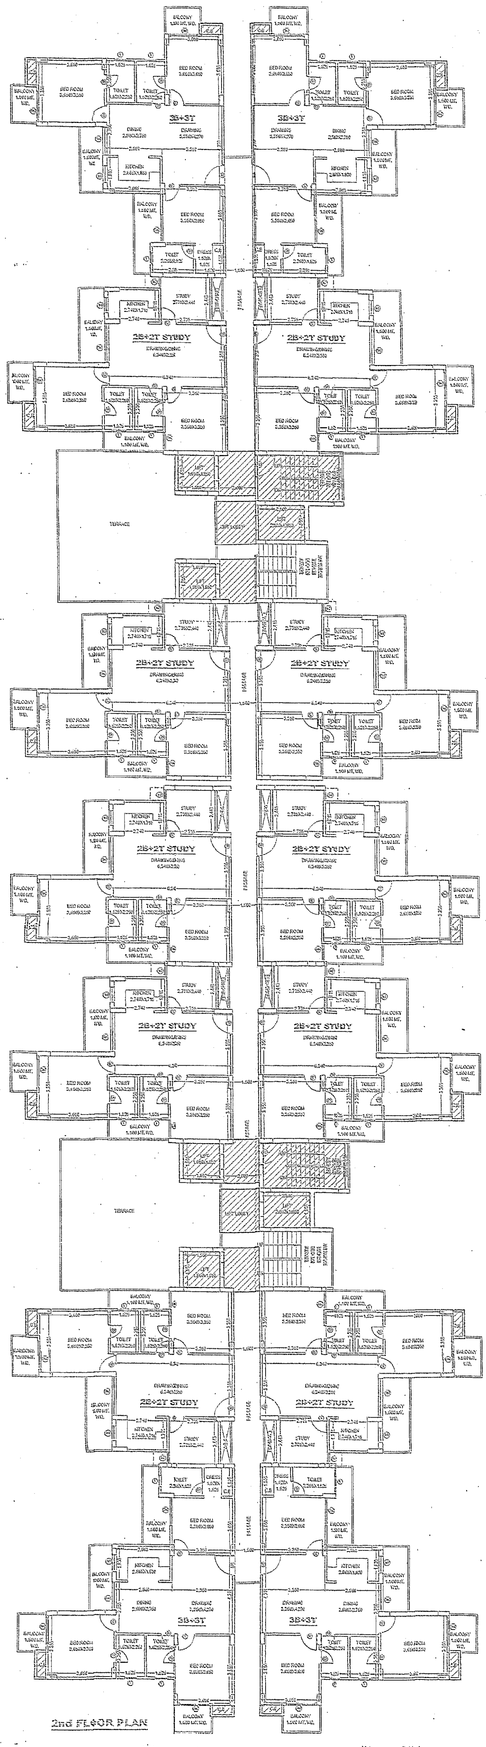

2nd FLOOR PLAN

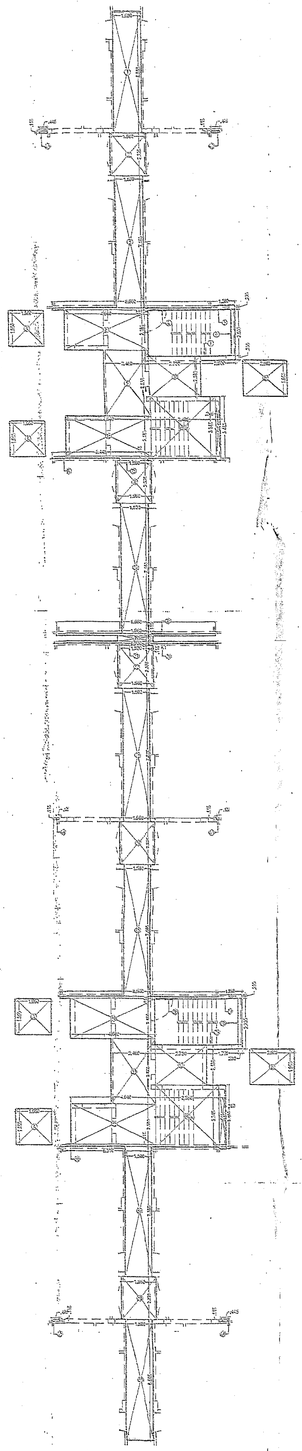

CORE AREA DIAGRAM

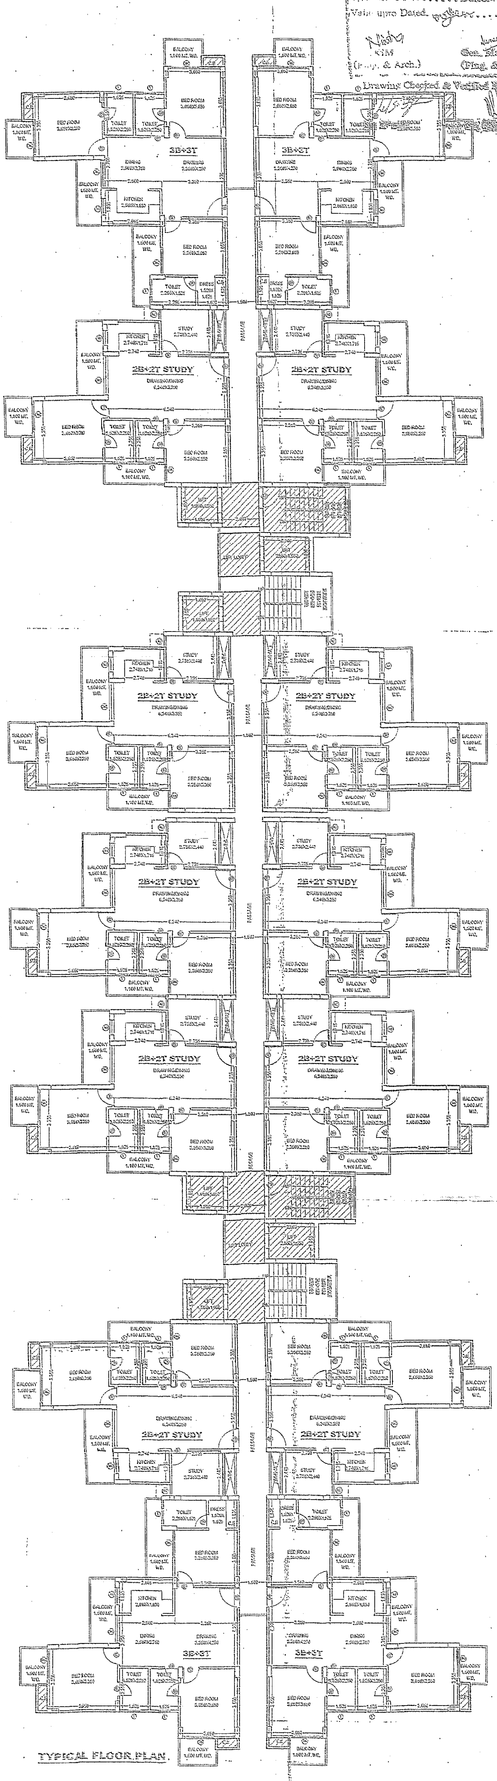

TYPICAL FLOOR PLAN

GROUND CORE AREA = TYPICAL CORE AREA = [(1.0x4)+(1.5x2)] = 145.819 = [(1.550x3.550)x 4] + [(1.550x1.550)x 2] = 220.868 SQ.MT.
TYPICAL CORE AREA = TOTAL AREA - [(4x4)+(1x2)+ 108.51] = 200.427 - [(1.550x1.550)x 2] + [(1.550x1.550)x 2] = 29.569 = 145.819 SQ.MT.

S.NO	LENGTH		WIDTH		AREA (SQ.MT.)
1	1.550	x	0.550	=	0.853
2	1.550	x	3.025	=	4.689
3	1.550	x	7.260	=	10.740
4	0.450	x	0.325	=	0.096
5	1.350	x	0.250	=	0.337
6	0.250	x	2.500	=	0.625
7	2.000	x	0.250	=	0.500
8	4.640	x	2.180	=	10.115
9	2.460	x	2.250	=	5.789
10	2.750	x	2.180	=	5.995
11	0.245	x	3.460	=	0.846
12	2.485	x	2.245	=	13.657
13	4.640	x	2.180	=	10.115
14	5.445	x	0.115	=	0.626
15	1.550	x	0.115	=	0.179
16	1.960	x	2.325	=	4.557
17	3.000	x	7.260	=	10.740
18	5.660	x	0.115	=	0.651
19	5.660	x	0.300	=	0.698
20	2.650	x	0.215	=	1.007
21	1.500	x	0.115	=	0.173
22	1.960	x	2.325	=	4.557
23	1.500	x	2.275	=	3.413
24	1.960	x	2.325	=	4.557
25	1.500	x	7.260	=	10.740
26	5.660	x	0.115	=	0.651
27	2.350	x	0.250	=	0.587
28	0.250	x	2.750	=	0.688
29	3.750	x	0.250	=	0.937
30	4.640	x	2.180	=	10.115
31	2.485	x	2.250	=	5.591
32	2.750	x	2.180	=	5.995
33	0.350	x	3.460	=	1.211
34	3.250	x	3.345	=	10.871
35	4.640	x	2.180	=	10.115
36	5.320	x	0.115	=	0.612
37	3.000	x	7.260	=	10.740
38	1.960	x	2.325	=	4.557
39	1.500	x	6.525	=	9.788
40	0.425	x	0.115	=	0.049
41	0.115	x	0.115	=	0.013
42	0.425	x	0.115	=	0.049
43	0.455	x	0.115	=	0.052
44	0.115	x	0.115	=	0.013
45	0.425	x	0.115	=	0.049
TOTAL CORE AREA				=	200.427
GROUND COVERAGE AREA DETAIL = SUM + COMMERCIAL + ENTRANCE LOBBY + FIRE, ELE. & LV. SHAFT + TOTAL CORE AREA = FIRE STAIRS					
1258.56 + 1295.559 + 62.115 + 7.254 + 200.427 = 2.823.495 = 2825.428 SQ.MT.					

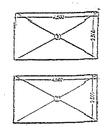

FIRE STAIRCASE AREA DIAGRAM

FIRE STAIR AREA (SQ.MT.)					
S.NO	LENGTH		WIDTH		AREA (SQ.MT.)
1	4.500	x	2.50	=	11.250
2	4.500	x	2.50	=	11.250
TOTAL				=	22.500

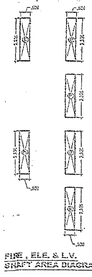

FIRE, ELE. & LV. SHAFT AREA DIAGRAM

FIRE, ELE. & LV. SHAFTS AREA (SQ.MT.)					
S.NO	LENGTH		WIDTH		AREA (SQ.MT.)
M	0.520	x	2.325	=	1.209
N	0.520	x	2.325	=	1.209
O	0.520	x	2.325	=	1.209
P	0.520	x	2.325	=	1.209
Q	0.520	x	2.325	=	1.209
R	0.520	x	2.325	=	1.209
TOTAL				=	7.254

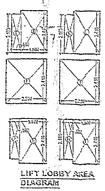

LIFT LOBBY AREA DIAGRAM

LIFT LOBBY AREA (SQ.MT.)					
S.NO	LENGTH		WIDTH		AREA (SQ.MT.)
C	0.520	x	2.180	=	1.050
D	2.530	x	2.430	=	5.615
E	2.280	x	2.430	=	5.574
F	0.520	x	2.180	=	1.050
G	1.500	x	2.430	=	3.645
H	0.520	x	2.180	=	1.050
I	1.500	x	2.430	=	3.645
J	2.280	x	2.450	=	5.574
K	0.520	x	2.180	=	1.050
L	1.500	x	2.430	=	3.645
TOTAL				=	29.849

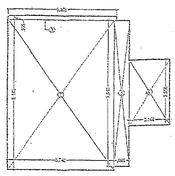

ENTRANCE LOBBY AREA DIAGRAM

ENTRANCE LOBBY AREA (SQ.MT.)					
S.NO	LENGTH		WIDTH		AREA (SQ.MT.)
1	5.875	x	0.250	=	1.531
2	5.740	x	8.140	=	46.724
3	0.825	x	7.930	=	6.965
4	2.180	x	3.550	=	7.738
TOTAL				=	62.163

Sector-[illegible] Industrial Dev. Au[illegible] (TOWER- F & G) S-13

APPROVED
GA 3/49/[illegible]/12-2013 Dated 2.[illegible]
Plan[illegible] Dated [illegible]

Gen. Manager (Plng. & Arch.)

Drawing Checked & Verified by

SECOND, TYPICAL FLOOR PLAN & AREA DETAIL

DOORS & WINDOWS SCHEDULE

			S.LVL.	L.LVL.
1	D1	1.050x2.100	±00	2.100
2	D2	0.900x2.100	±00	2.100
3	D3	0.750x2.100	±00	2.100
4	D4	0.675x2.100	±00	2.100
5	D5	1.000x2.100	±00	2.100
6	SD1	1.650x2.500	±00+0.450	2.500
7	SD2	1.240x2.500	±00+1.050	2.500
8	SD3	1.800x2.500	±00+0.450	2.500
9	SD4	1.510x2.500	±00+0.450	2.500
10	DW5	1.165x2.500	±00+1.050	2.500
11	SD6	2.100x2.500	±00+0.450	2.500
12	W1	0.600x1.450	+1.850	2.500
13	W2	0.800x1.450	+1.850	2.500
14	W3	0.915x1.600	+0.900	2.500
15	W4	0.885x1.600	+0.900	2.500
16	W5	0.650x1.600	+0.900	2.500
17	W6	2.400x1.600	+0.900	2.500

O.T.S = OPEN TO SKY

PROJECT TITLE :

REVISED & PURCHASABLE GROUP HOUSING AT PLOT NO.-GH-10A ,SECTOR-TECHZONE-IV, GREATER NOIDA FOR :-NEW WAY HOMES (P) LTD.

DRAWING TITLE-

SECOND, TYPICAL FLOOR PLAN & AREA DETAIL (TOWER- F & G) (S+24)

S-13

DRG NO.

SCALE	
DATE	20150323
DEALT	
JOB NO.	[illegible]

DEEPAK MEHTA & ASSOCIATES
ARCHITECTS, PLANNERS, LANDSCAPE & INTERIORS
PLOT NO. 16 ABHISHEK PLAZA L.S.C. MAYUR VIHAR PH II DELHI 91
PH: 65275160 TELEFAX: 65276160

Architect Deepak Mehta
COA/87/10840
Plot No. 16, Abhishek Plaza LSC
Mayur Vihar Ph-II, Delhi-91

ARCHITECT'S SIGN

New Ways Homes Pvt. Ltd. Authorised Signatory

OWNER'S SIGN