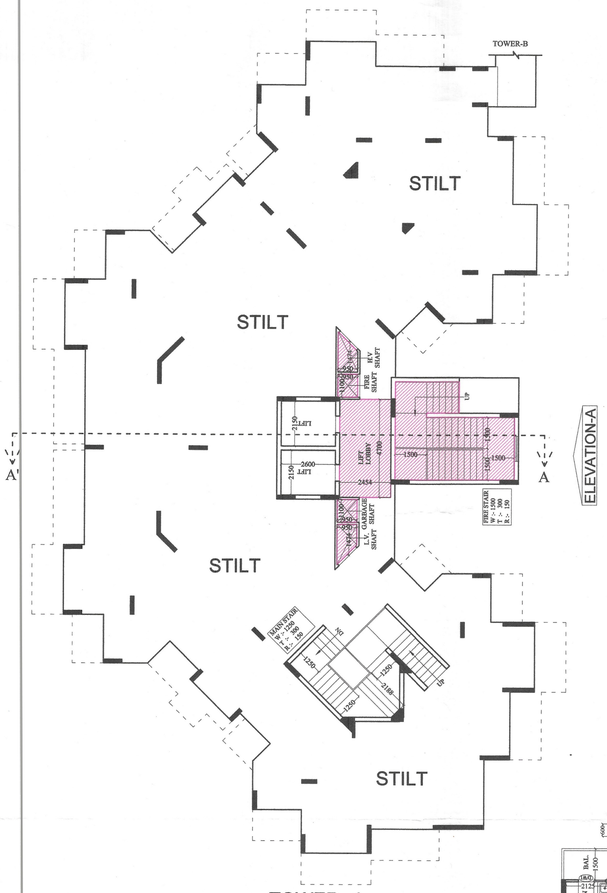

TOWER--A
STILT/ PODIUM FLOOR PLAN

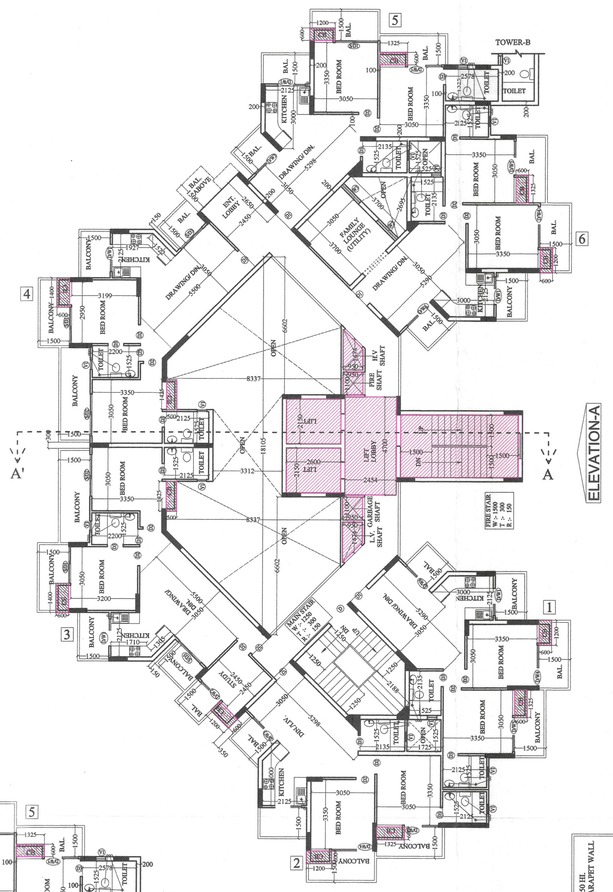

TOWER--A
1st. FLOOR PLAN

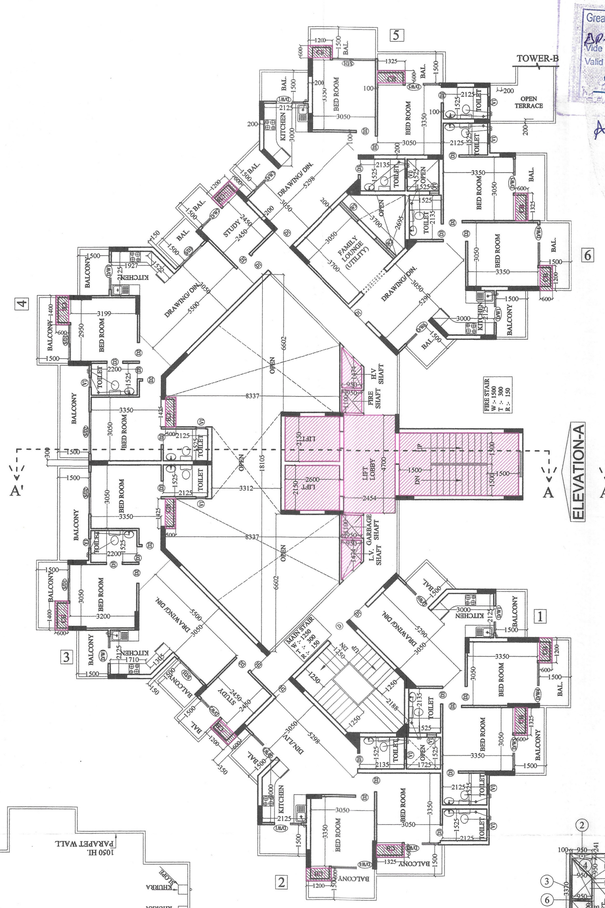

TOWER--A
4th. FLOOR PLAN

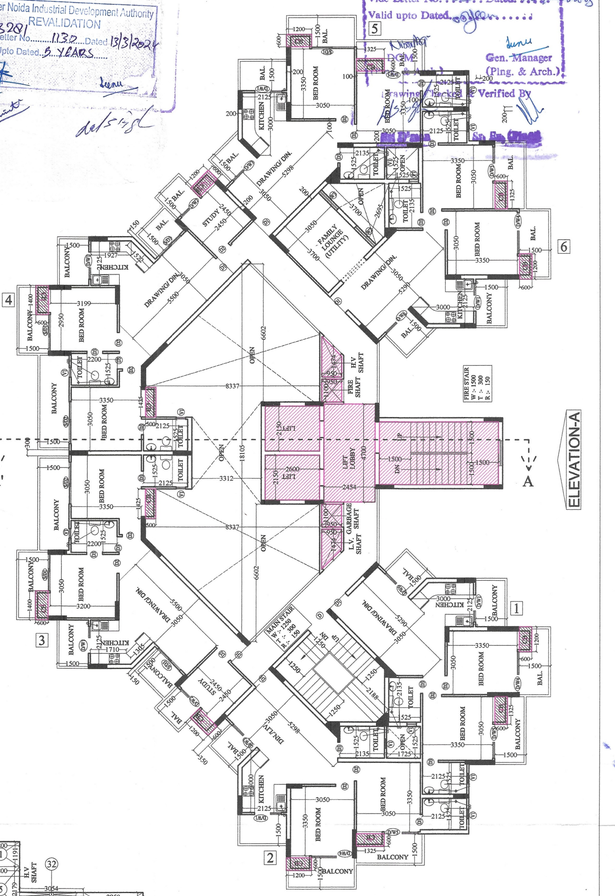

TOWER--A
5th.TO 22nd.FLOOR PLAN

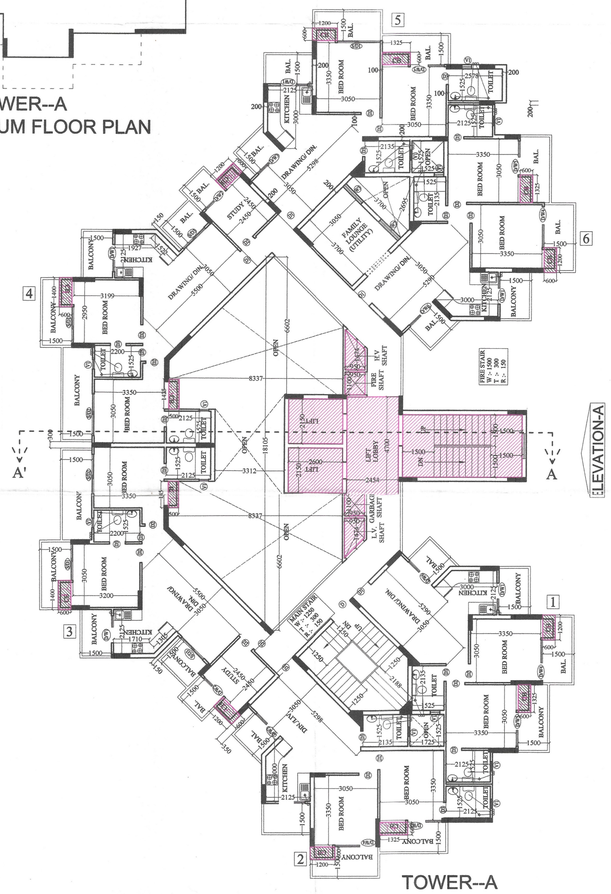

TOWER--A
2nd. & 3rd. FLOOR PLAN

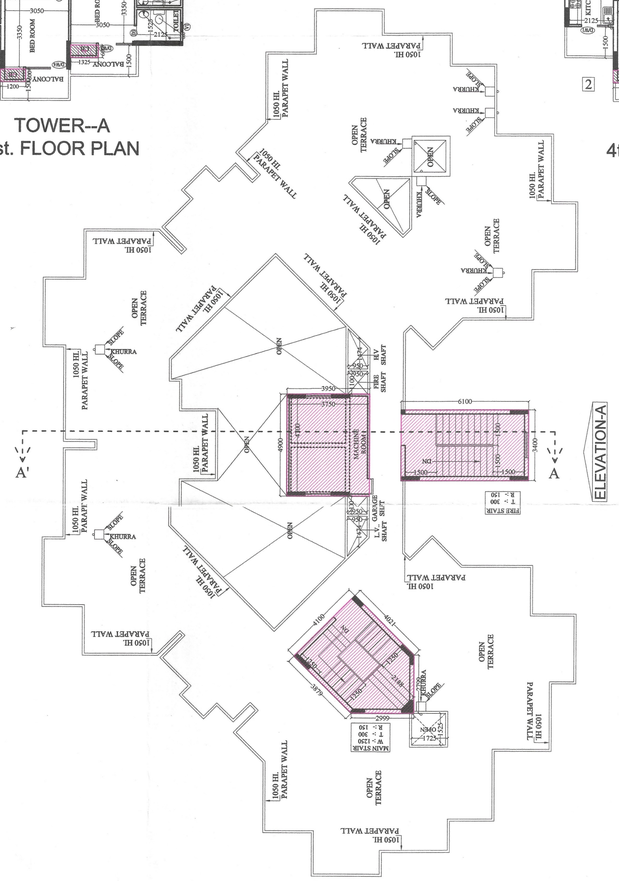

TOWER--A
TERRACE PLAN

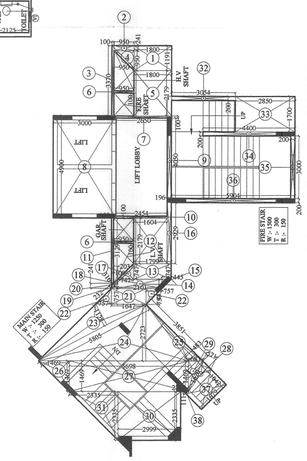

DETAIL OF DOOR WINDOW			
TYPE	SIZE	CILL. LVL	LINTEL LVL
D	1250X2500	------	2500
D1	1050X2500	------	2500
D2	900X2100	------	2100
D3	750X2100	------	2100
D/W1	1300X2500	1150	2500
D/W2	1290X2500	450	2500
D/W3	1560X1350	450	2500
D/W4	1950X2500	450	2500
D/W5	1625X2500	450	2500
D/W6	1555X2500	450	2500
S/D1	2050X2500	450	2500
S/D2	2000X2500	450	2500
S/D3	1420X2500	450	2500
W1	900X2500	1150	2500
W2	1300X2500	450	2500
W3	1200X2500	450	2500
V1	450X1000	1500	2500

NOTE :- ALL WALL THIKNESS 100 & 200MM

F.A.R. AREA DETAIL OF
GROUND FLOOR PLAN (S/W)

1.	1.800 X	1.191	=			2.144 SQ.M
2.	0.950 X	0.241	=			0.229 SQ.M
3.	0.100 X	3.370	=			0.337 SQ.M
4.	0.5 X	0.950 X		0.950	=	0.451 SQ.M
5.	1.800 X	2.179	=			3.922 SQ.M
6.	0.950 X	0.100	X 2 =			0.190 SQ.M
7.	2.650 X	0.100	=			0.265 SQ.M
8.	3.000 X	4.900	=			14.700 SQ.M
9.	0.196 X	4.050	=			0.794 SQ.M
10.	2.454 X	0.100	=			0.245 SQ.M
11.	0.100 X	3.129	=			0.313 SQ.M
12.	1.604 X	2.179	=			3.495 SQ.M
13.	1.799 X	0.747	=			1.344 SQ.M
14.	2.101 X	0.445	=			0.935 SQ.M
15.	0.5 X	0.445 X		0.445	=	0.099 SQ.M
16.	0.196 X	2.929	=			0.574 SQ.M
17.	0.5 X	0.747 X		0.747	=	0.279 SQ.M
18.	0.5 X	0.445 X		0.203	=	0.045 SQ.M
19.	0.5 X	0.316 X		0.232	=	0.037 SQ.M
20.	0.5 X	0.241 X		0.100	=	0.012 SQ.M
21.	1.647 X	0.757	=			1.247 SQ.M
22.	0.5 X	0.757 X		0.757	X 2 =	0.573 SQ.M
23.	0.5 X	5.803 X		1.128	=	3.274 SQ.M
24.	0.5 X	7.167 X		2.723	=	9.758 SQ.M
25.	0.5 X	3.853 X		0.483	=	0.930 SQ.M
26.	0.5 X	1.469 X		1.469	=	1.079 SQ.M
27.	5.698 X	1.469	=			8.370 SQ.M
28.	0.5 X	1.620 X		0.521	=	0.422 SQ.M
29.	0.5 X	1.469 X		0.683	=	0.502 SQ.M
30.	2.999 X	2.335	=			7.003 SQ.M
31.	0.5 X	2.335 X		2.335	=	2.726 SQ.M
32.	3.054 X	0.200	=			0.611 SQ.M
33.	2.850 X	1.700	=			4.845 SQ.M
34.	4.400 X	0.200	=			0.880 SQ.M
35.	0.200 X	3.000	=			0.600 SQ.M
36.	5.904 X	0.200	=			1.181 SQ.M
37.	1.679 X	1.042	=			1.750 SQ.M
38.	0.5 X	0.223 X		0.111	=	0.012 SQ.M
		TOTAL	=			76.173 SQ.M
		SAY AS	=			76.17 SQ.M

PROJECT :
GROUP HOUSING
AT PLOT NO .GH-16E,
SECTOR-01, G. NOIDA

CLIENT :
FUTURE WORLD GREEN HOME PVT. LTD.

DRAWING TITLE :- TOWER--A
STILT/ PODIUM FLOOR PLAN
1st. TO 22nd. FLOOR PLAN
TERRACE PLAN
F.A.R. AREA DETAIL OF
STILT/ PODIUM FLOOR

DRAWN BY :-	CHECKED BY :-	SCALE 1: 150	DATED

For Future World Green Homes Pvt. Ltd.
Director

OWNER'S SIGN

ARCHITECT'S SIGN.

DRG.NO.- 09

Greater Noida Industrial Dev. Authority
APPROVED
Vide Letter No. 3379 Dated 17/10/2019
Valid upto Dated 2020.....
Gen. Manager
(Plng. & Arch.)
Verified By

Greater Noida Industrial Development Authority
REVALIDATION
AP-2281
Vide Letter No. 1132 Dated 13/3/2024
Valid Upto Dated 5 YEARS