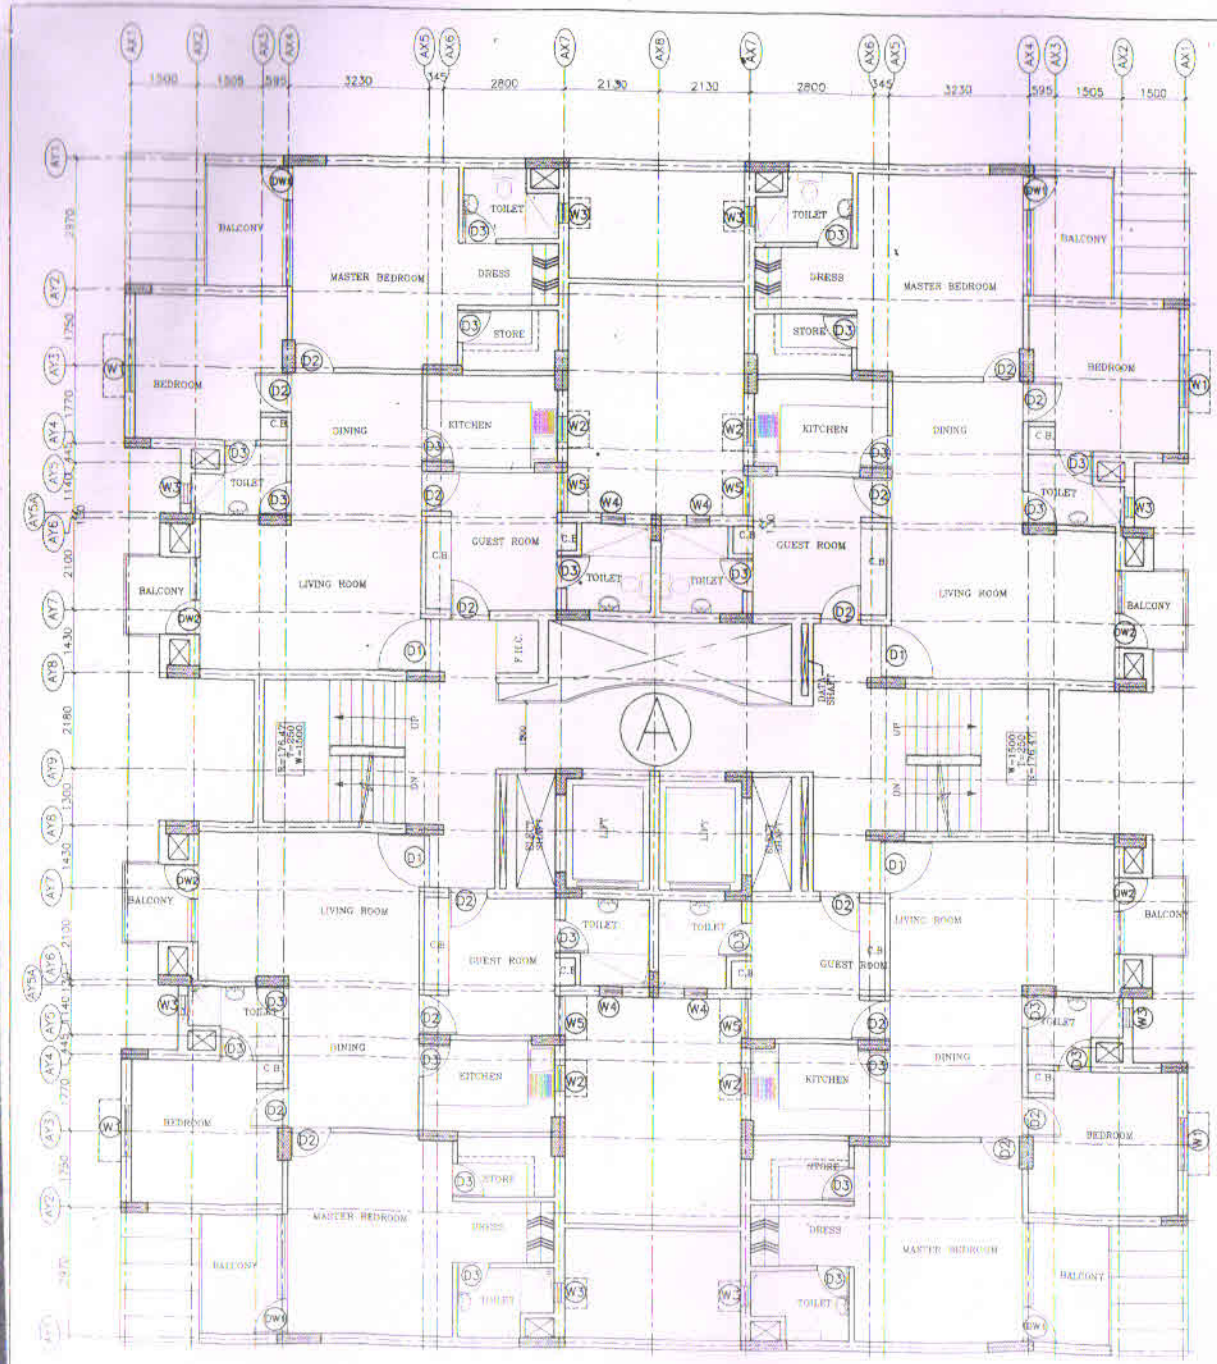

FIRST FLOOR PLAN

SCHEDULE OF OPENINGS :

TYPE	SIZE WIDTH	SIZE HEIGHT	CILL LEVEL	LINTEL LEVEL	REMARKS
DW1	2740	2500/2200	-/300	2500	with 800X2100 door opening
DW2	1770	2500/2200	-/300	2500	with 800X2100 door opening
DW3	1400	2500/1450	-/1050	2500	with 750X2100 door opening
D1	1200	2100	-	2100	-
D2	900	2100	-	2100	-
D3	750	2100	-	2100	-
D4	600	2100	-	2100	-
W1	1200	1600	900	2500	-
W2	600	1600	900	2500	-
W3	450	1300	1200	2500	-
W4	525	1300	1200	2500	-
W5	910	1300	900	2500	-

UPAVP
ARCHITECTURE AND PLANNING UNIT-I
OFFICE COMPLEX SECT-09, SHASTRI NAGAR, MEERUT.

DRG. NO.

FILE NO.

NOTES.-
1) The blocks shall be In the format of the B+S+10 storeys

GOOD FOR CONSTRUCTION

For SAJAG CONSULTANTS

RAJIV BHARGAVA

DATE	REV. NO.	ISSUED TO	INITIAL

DATE	REV. NO.	BRIEF RECORD	INITIAL

REVISION

CONSULTANTS
SAJAG CONSULTANTS
C-146 KILOKRI
NEAR MAHARANI BAGH CROSSING
NEW DELHI-110014
TELEPHONE-26343059,9868848054

DIVISION	DRAWN	CHECKED	UNIT
ARCH	ROHTASH	AYUSH	MM

DRG NO. 192.04.01.01

SCHEME
JAGRITI VIHAR YOJNA NO 11, MEERUT.

DRG. TITLE
FIRST FLOOR PLAN
F-127, FLATS
(BLOCK-A)

PROJECT
GROUP HOUSING IN SECTOR-3

DATE: 03.02.14

SCALE 1:100

PADAM MOHAN
ASSTT. ARCH. PLANNER

SHYAM JATAN YADAV
ARCHITECT PLANNER

G.S.GOYAL
B.ARCH.
CHIEF ARCH. PLANNER

M.K.S. SUNDARAM
I.A.S.
AVAS AYUKT