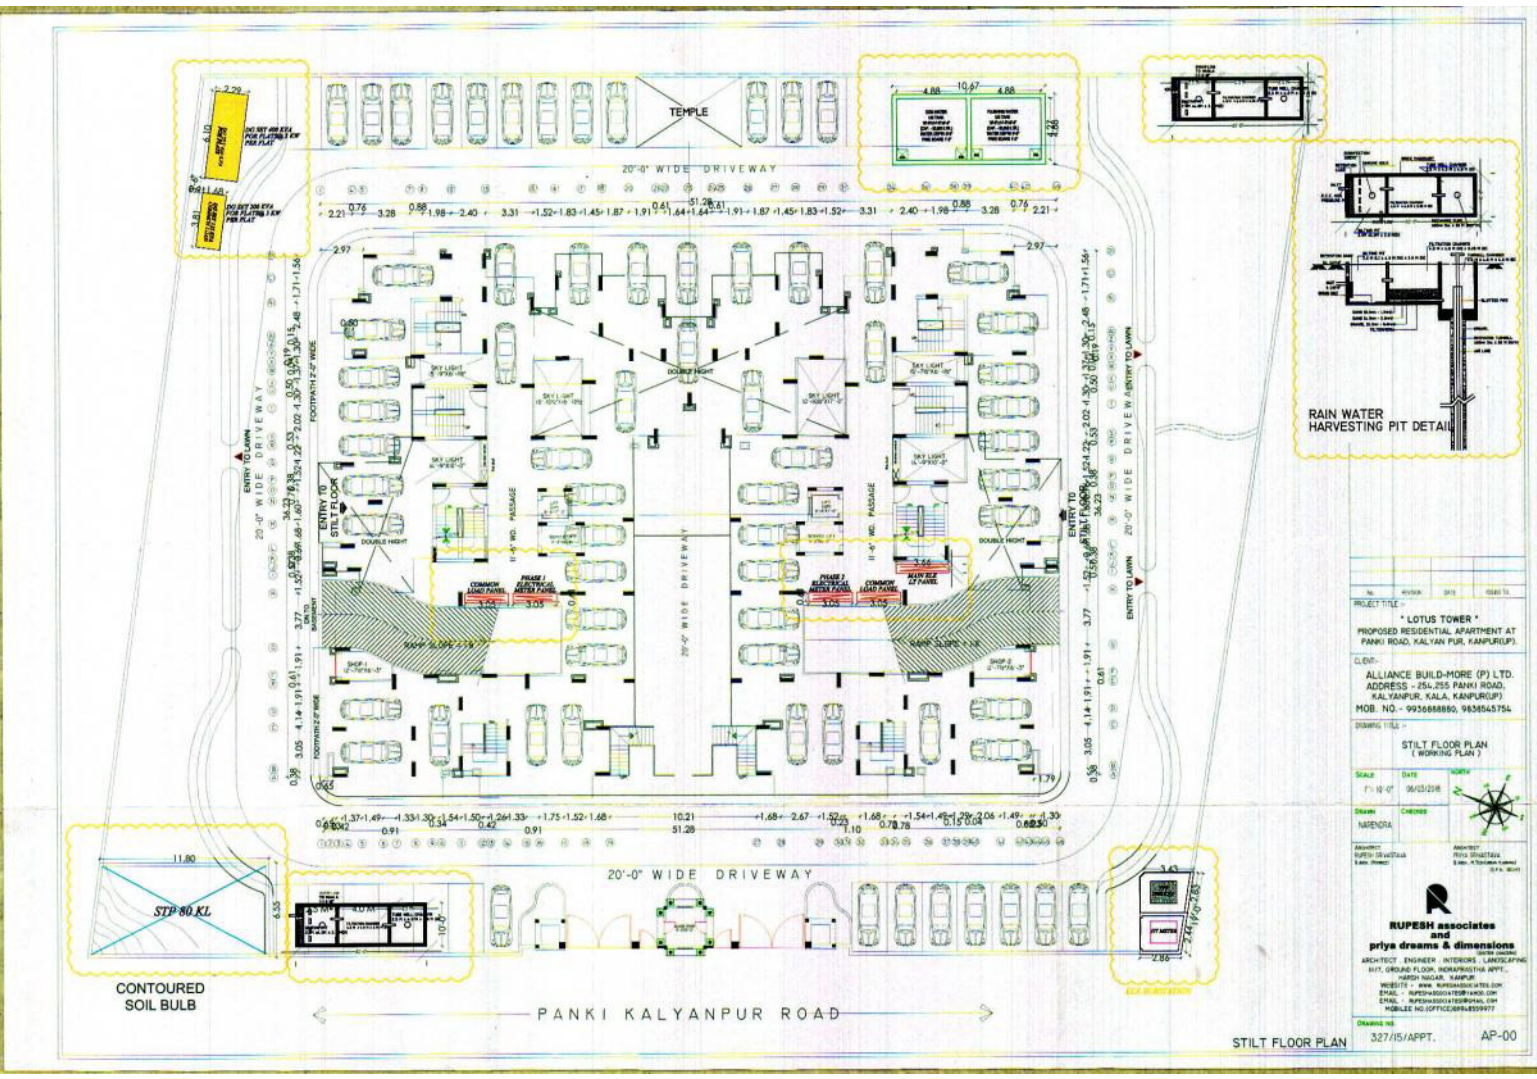
TEMPLE
20'-0" WIDE DRIVEWAY
RAIN WATER HARVESTING PIT DETAIL
STP 80 KL
CONTOURED SOIL BULB
PANKI KALYANPUR ROAD
STILT FLOOR PLAN
PROJECT TITLE :-
* LOTUS TOWER *
PROPOSED RESIDENTIAL APARTMENT AT PANKI ROAD, KALYAN PUR, KANPUR(UP).
CLIENT:-
ALLIANCE BUILD-MORE (P) LTD.
ADDRESS - 254,255 PANKI ROAD, KALYANPUR, KALA, KANPUR(UP)
MOB. NO.- 9936888880, 9838545754
DRAWING TITLE :-
STILT FLOOR PLAN
(WORKING PLAN)
SCALE 1" = 10'-0"
DATE 06/03/2016
DRAWN NARENDRA
CHECKED
RUPESH associates and priya dreams & dimensions
ARCHITECT ENGINEER INTERIORS LANDSCAPING
327/15/APPT.
AP-00