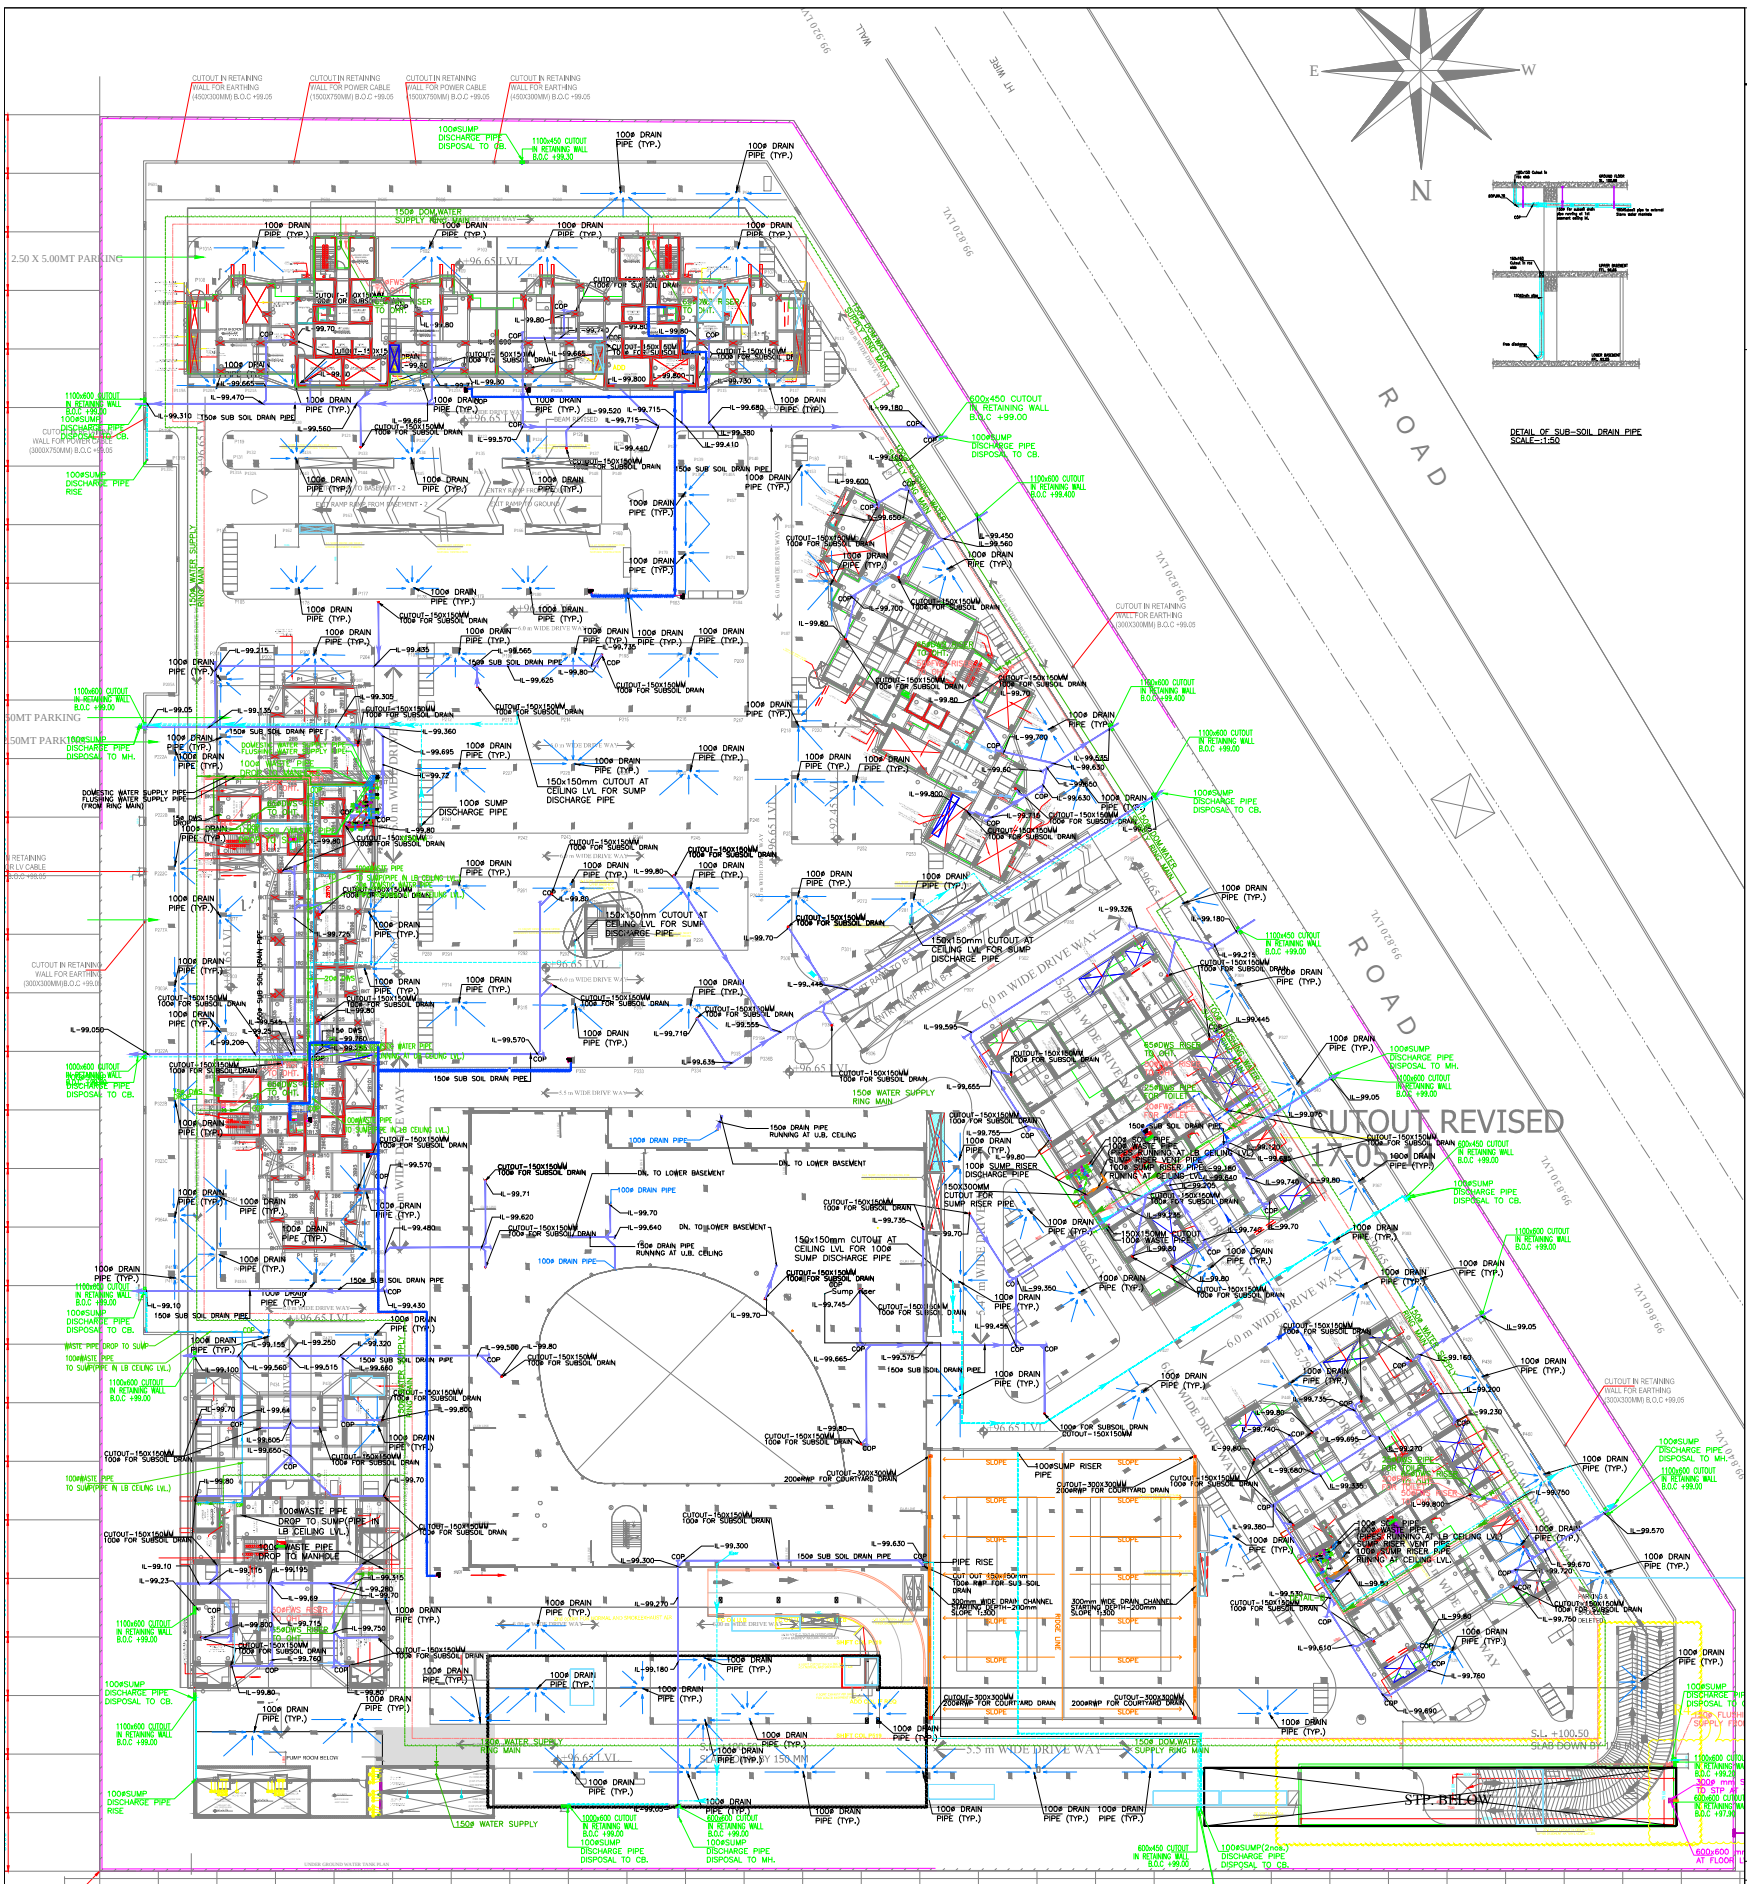

PRJ.NO.	4358	DRG NO.
		AHC/MEZZ/WD/DM/003

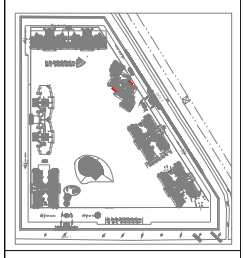

PLUMBING LEGEND:-

1. 100ø SOIL PIPE(SP)
2. 100ø WASTE PIPE(WP)
3. 75ø VENT PIPE(VP)
4. 100ø RWP/BALCONY DRAIN
5. 150ø RWP
6. DWS RISER
7. FWS RISER
8. HWS RISER
9. HWR RISER

DWS = DOMESTIC WATER SUPPLY
FWS = FLUSHING WATER SUPPLY
HWS = HOT WATER SUPPLY
HWR = HOT WATER RETURN
RO = RO DRINKING WATER SUPPLY
SWS = SOFT WATER SUPPLY
SS = STEAM SUPPLY PIPE
CR = CONDENSATE RETURN PIPE
GHP = GARDEN HYDRANT PIPE
FT = FLOOR TRAP
FD = FLOOR DRAIN
AT = ABLUTION TAP
HF = HEALTH FAUCET
SH = SHOWER
WB = WASH BASIN
WC = WATER CLOSET
SP = SOIL PIPE
WP = WASTE PIPE
VP = VENT PIPE
NRV = NON-RETURN VALVE
BFV = BUTTERFLY/CONTROL VALVE
GV = GLOBE VALVE
YSV = Y-STRAINER
HP = HARVESTING PIT
FWS PIPE
DWS PIPE

REV	DESCRIPTION	DATE
8	REVISED AS PER ARCHITECT COMMENTS	19.03.2015
7	REVISED AS PER ARCHITECT COMMENTS	13.03.2015
6	REVISED AS PER ARCHITECT COMMENTS	25.02.2015
5	REVISED AS PER ARCHITECT COMMENTS	12.02.2015
4	REVISED AS PER CLIENT COMMENTS	09.01.2015
4	REVISED AS PER CLIENT COMMENTS	10.12.2014
3	REVISED VENTILATION SCHEME WITH DUCTED SYSTEM	09.10.2014
2	REVISED AS PER ARCHITECT COMMENTS	07.06.2013
1	REVISED AS PER ARCHITECT COMMENTS	17.04.2013

REVISION

STRUCTURAL CONSULTANT :-

MAHIMTURA CONSULTANTS PVT.LTD

ARCHITECT:

Architect Hafeez Contractor
29 Bank Street, Bombay 23, T.A. (+91 22) 23363528
(+91 22) 23364137
www. architecthafeezcontractor.com
email: hafeez@hcontractor.com

CLIENT:

NEXGEN INFRACOM.PVT.LTD

PROJECT:

MAHAGUN MEZZARIA
SECTOR-78,NOIDA

DRAWING TITLE:

PLUMBING SYSTEM LAYOUT
UPPER BASEMENT FLOOR PLAN
WATER SUPPLY LAYOUT, CEILING LAYOUT PLAN
(+96.65 LVL)

MEP SERVICES CONSULTANT

AECOM

A-197, SECTOR-63
NOIDA(UP) INDIA

TEL: 0120-4049000
FAX: 0120-4049001
www.aecom.com

STATUS:- VENTILATION TENDER DRAWING	
SCALE: 1:300	
DATE: 07.06.2013	
DESIGNED BY: -- V.S	
DRAWN BY: -- S.K	DRG. NO: NODD12103_SHT_40_0000_PL-0002
CHECKED BY: -- A.Q	CONTRACT NO: NODD12103
APPROVED BY: -- A.Q	SHT. NO. -- / NO.OF SHT. -- / REVISION NO. R8

COPYRIGHT RESERVED