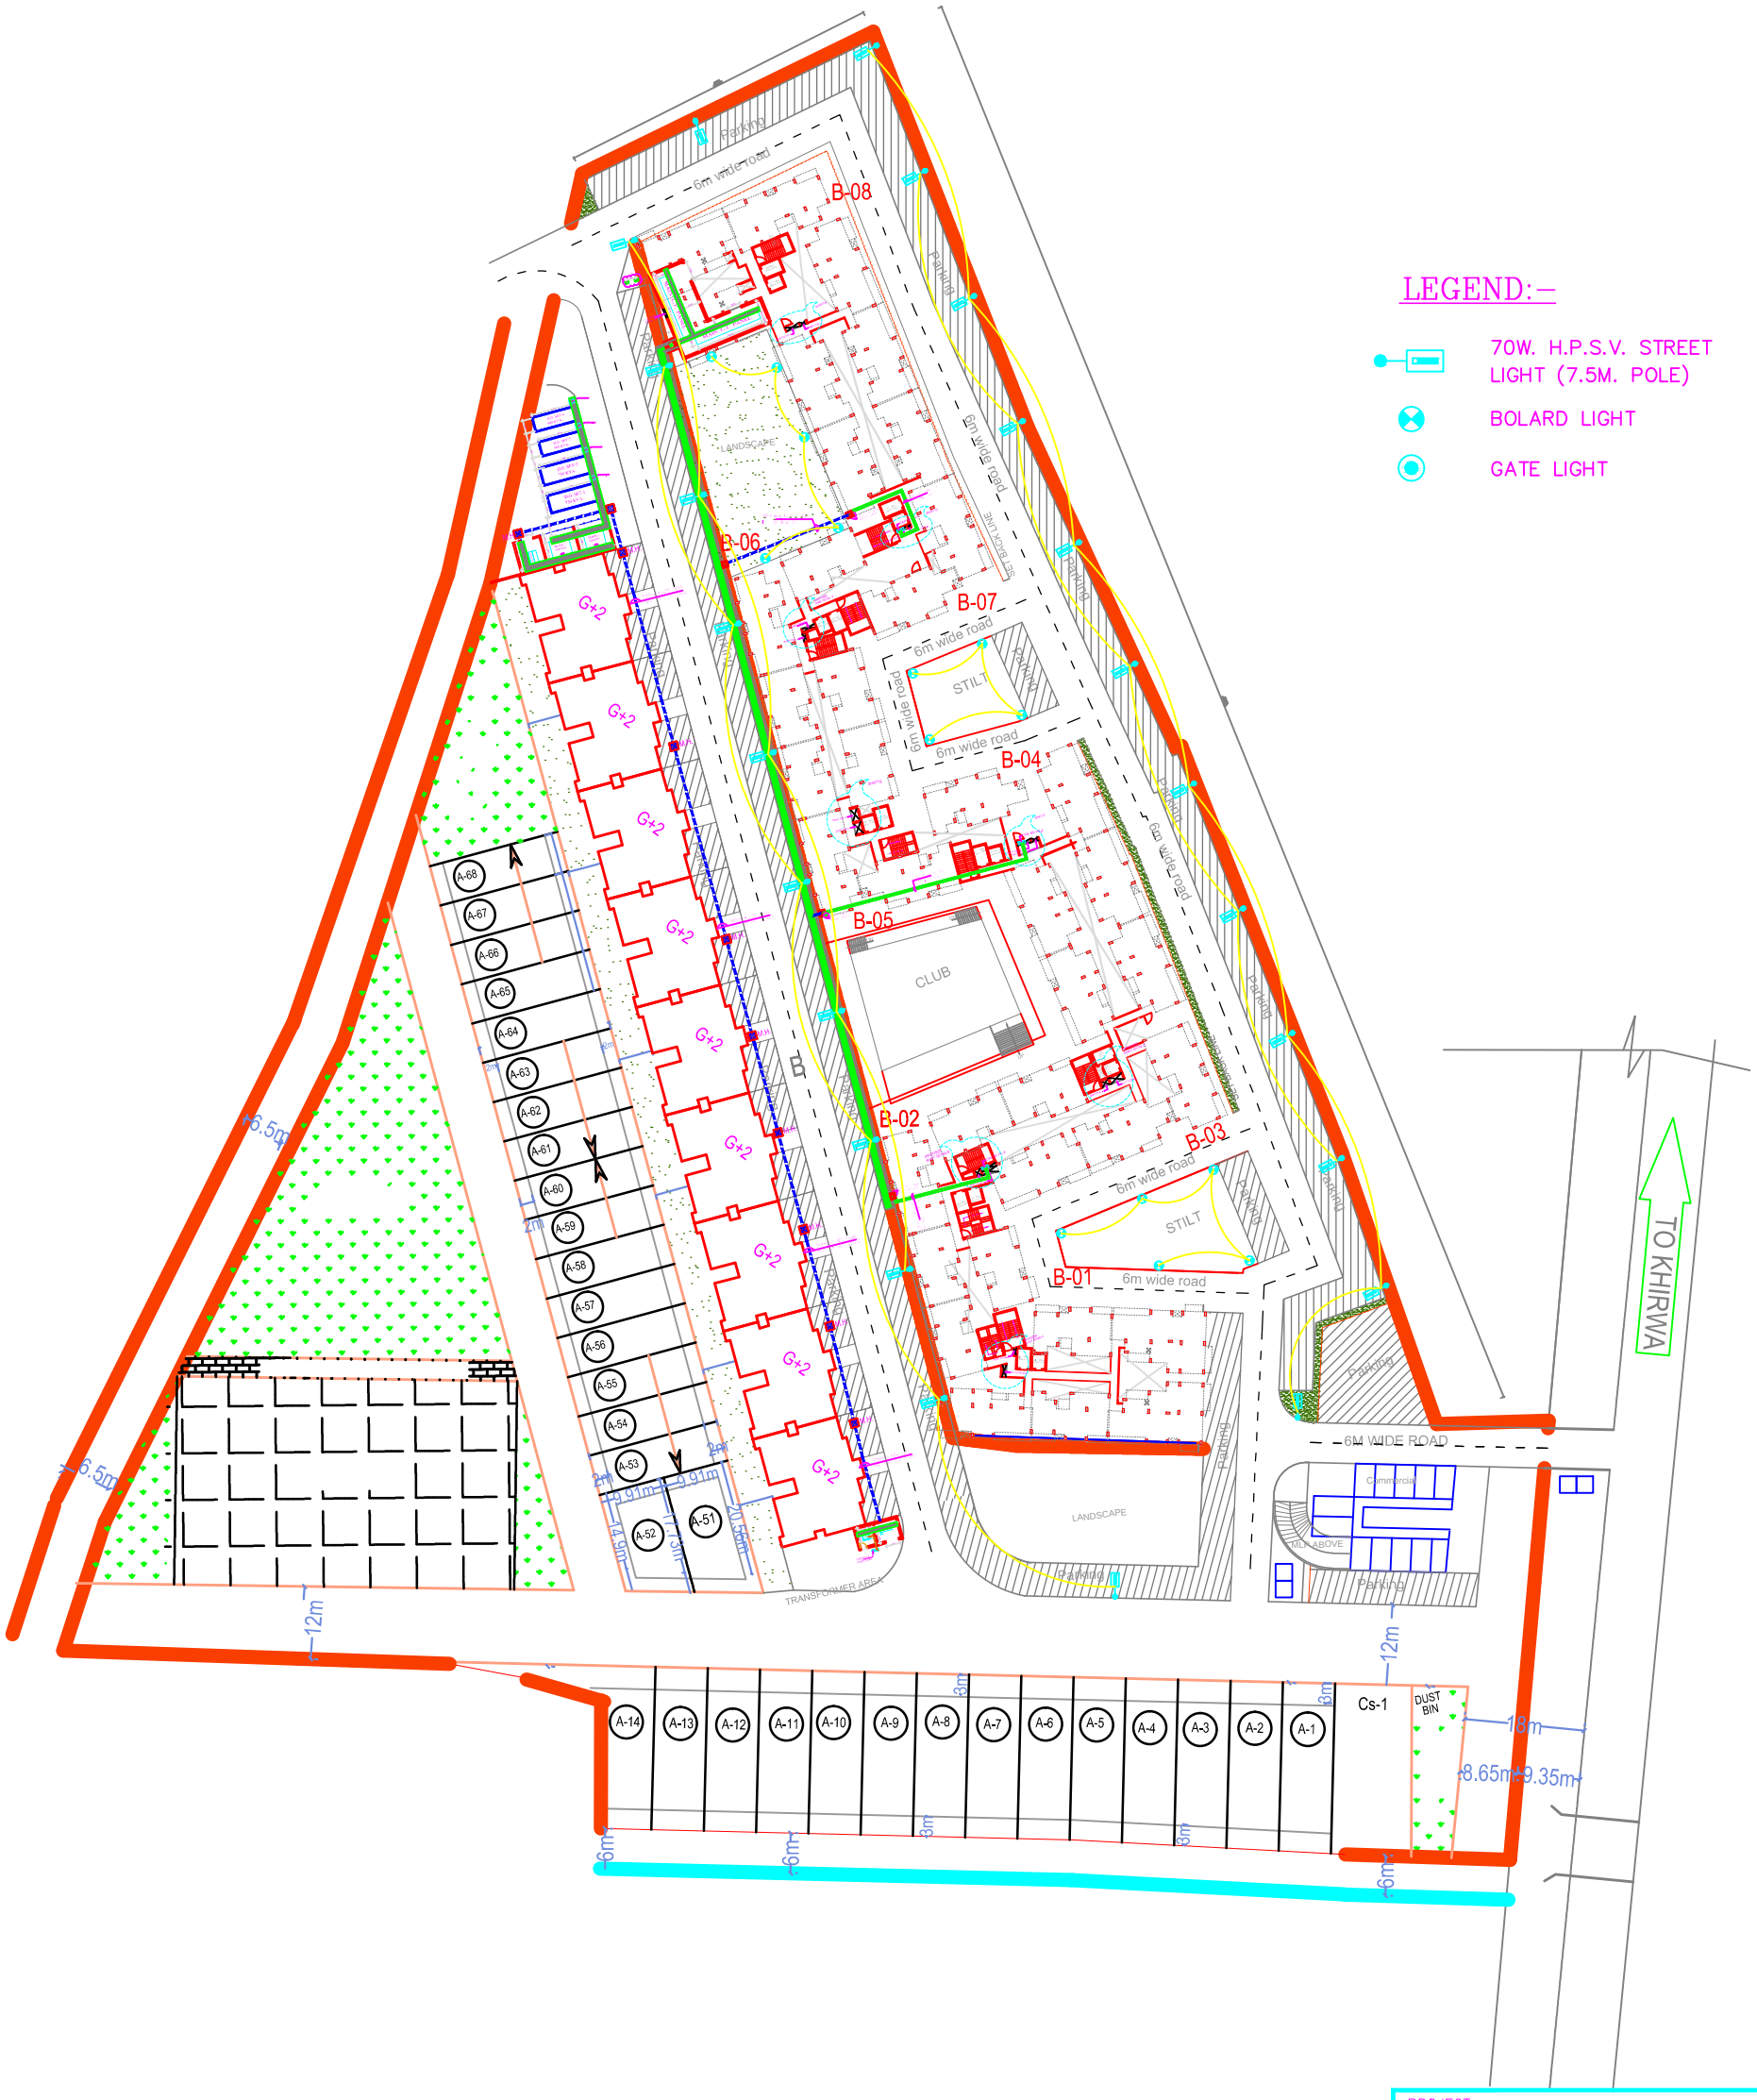

LEGEND:-

- 70W. H.P.S.V. STREET LIGHT (7.5M. POLE)
- BOLARD LIGHT
- GATE LIGHT

PROJECT

SIKKA KRRISH GREENS
ACE CITY, MEERUT DELHI BYEPASS ROAD

DRG. TITLE

EXTERNAL LTG. LAYOUT
SITE PLAN

ARCHITECTS

ARCH10 DESIGN CONSULTANTS
569 SECTOR 22 POCKET B GURGAON 122001 INDIA
Voice +91244014569, Fax +91244014569

CONSULTANTS

ENGINEERING CONSULTANTS
N-17, AAM BAGH FARM HOUSE SHAMSHI TALAB
MEHRAULI-110030, PHONE- 26644831, 26643806

		DRG. NO.	REV.
DESIGNED	G.P. GUPTA	EL-01	0
DRWAN.	EJAZ		
DATE	09-12-2013		
SCALE	N.T.S.		