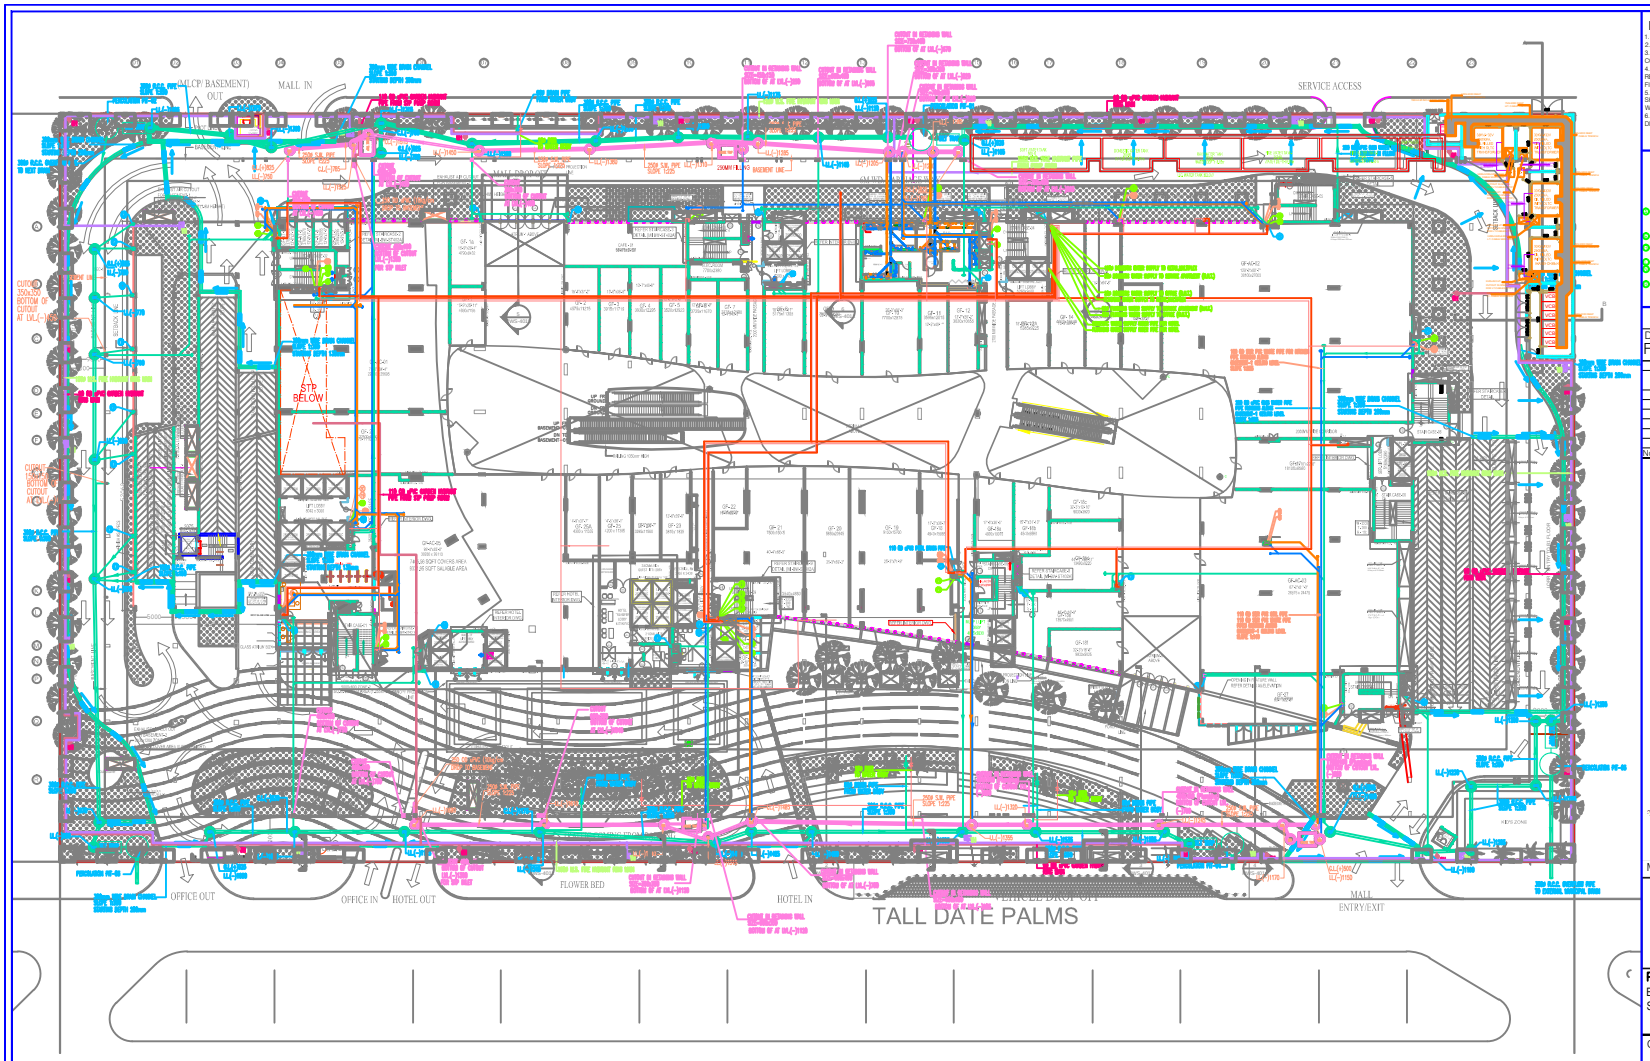

NOTES:-

1. ALL DIMENSIONS ARE IN MM.
2. ALL DIMENSIONS ARE TO BE READ AND NOT MEASURED.
3. ANY DISCREPANCIES MUST BE BROUGHT TO THE NOTICE OF THE CONSULTANT BEFORE EXECUTION OF WORK AT SITE.
4. THIS DRAWING MUST BE READ IN CONJUNCTION WITH ALL RELEVANT ARCHITECTURAL, STRUCTURAL, PLUMBING, FIRE FIGHTING AND ELECTRICAL DRAWINGS.
5. THIS DRAWING IS THE SOLE PROPERTY OF MODARCHINDIA. IT SHOULD NOT BE USED/COPIED/REPRODUCED IN ANY MANNER WITHOUT THE PRIOR PERMISSION OF MODARCHINDIA.
6. ARCHITECTURAL DRAWING SHOULD BE FOLLOWED FOR ALL DIMENSIONS & LEVELS

KEY PLAN

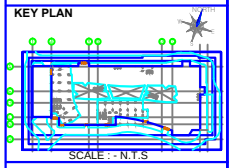

SCALE : - N.T.S

DRAWING STATUS:-
FOR INFORMATION ONLY

No.	Date	Revision

LEGEND:-

- SEWERAGE CIRCULAR MANHOLE
- DRAINAGE CIRCULAR MANHOLE
- GARDEN HYDRANT LINE
- GH — GARDEN HYDRANT
- EXTERNAL YARD HYDRANT LINE
- YH — YARD HYDRANT
- DRAIN CHANNEL
- G.L. — GROUND LEVEL
- I.L. — INVERT LEVEL
- C.L. — CURB LEVEL

STRUCTURAL CONSULTANT

OPTIMIZATION CONSULTANTS

MEP Consultant

Consulting

B-50, Basement, Soami Nagar
New Delhi-110017
Tel No:011-49848197,49849205
Email: info@vconsulting.co.in

PROJECT

BOULEVARD WALK MALL AT PLOT NO -C - 02, SECTOR - 04, GREATER NOIDA (U.P.)

OWNER

M/S BOULEVARD WALK INFRATECH PVT.LTD.
N-5, OPP. AXIS BANK, SECTOR - 18,
NOIDA (U.P.)

ARCHITECT

modarchindia
architecture, interior, environmental
Plot no:- B-96 First Floor, sec-63 Noida
PHONE NO: 01204206259

Drawing Title

SITE PLAN
DEVELOPMENT WORK PLAN

Checked by	Approved by	Date	Dwn by
P.K. JHA		10.06.2019	SONA
		Scale 1:300@A1	
Drawing No. MI-BW-PL-04			Revision R0