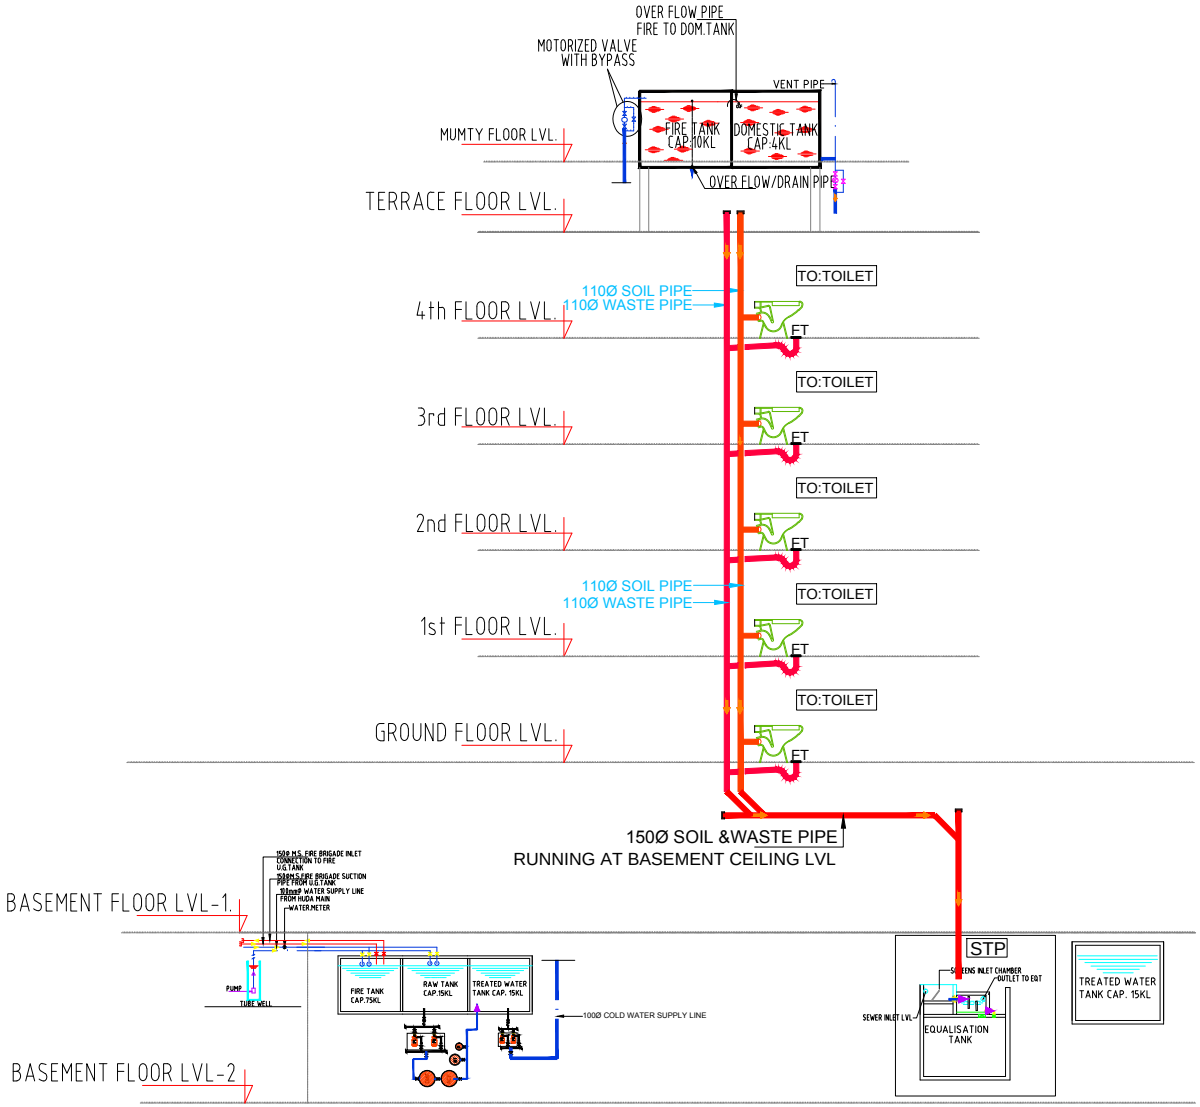

TOWER -1
SEWERAGE SCHEMATIC DIAGRAM

NOTES:-
1. ALL DIMENSIONS ARE IN MILIMETERS.
2. ALL THE DIMENSIONS ARE TO BE CHECKED AT THE SITE BEFORE PROCEEDING.
3. ANY DISCREPANCY FOUND, MUST BE BROUGHT TO THE NOTICE OF ARCHITECT FOR FINAL DECISION.
4. THE DRAWING IS TO BE READ ONLY & NOT TO BE SCALED.
5. THIS DRAWING TO SUPERCEDE ALL THE PREVIOUS DRAWINGS.
6. THIS DRAWING MUST BE READ ALONGWITH RELEVANT SERVICE DRAWINGS.

S.No.	PARTICULARS	BY	DATE

REVISIONS

PROJECT :-
PADAM CORPORATE PARK
OWNER:SH.RISHI SIDHI BUILDWELL LTD.

DRAWING TITLE :-
SEWERAGE SCHEMATIC DIAGRAM

116, NEW MANGLA PURI
MEHRAULI GURGAON ROAD NEW DELHI-30
TEL. 26609974,75,76 FAX. 26608384
E.MAIL:- info@grp-dk.com

ROOT	DIRECTORY	FILE	CD
AKD	Padampur-sewerage schematic-Tower 1	WORKING DRAWING	00

DRAWN BY	
CHECKED BY	
S.NO.	DATE 24-06-2013
JOB NO. 1603	SCALE NTS

WORKING DRAWING

DRG.NO.	WD/A/07	REV.NO.	

This drawing is the property of Gupta Design & Partners. It is not to be used, copied or reproduced in any form without prior written permission of Gupta Design & Partners. E-Mail: info@grp-dk.com