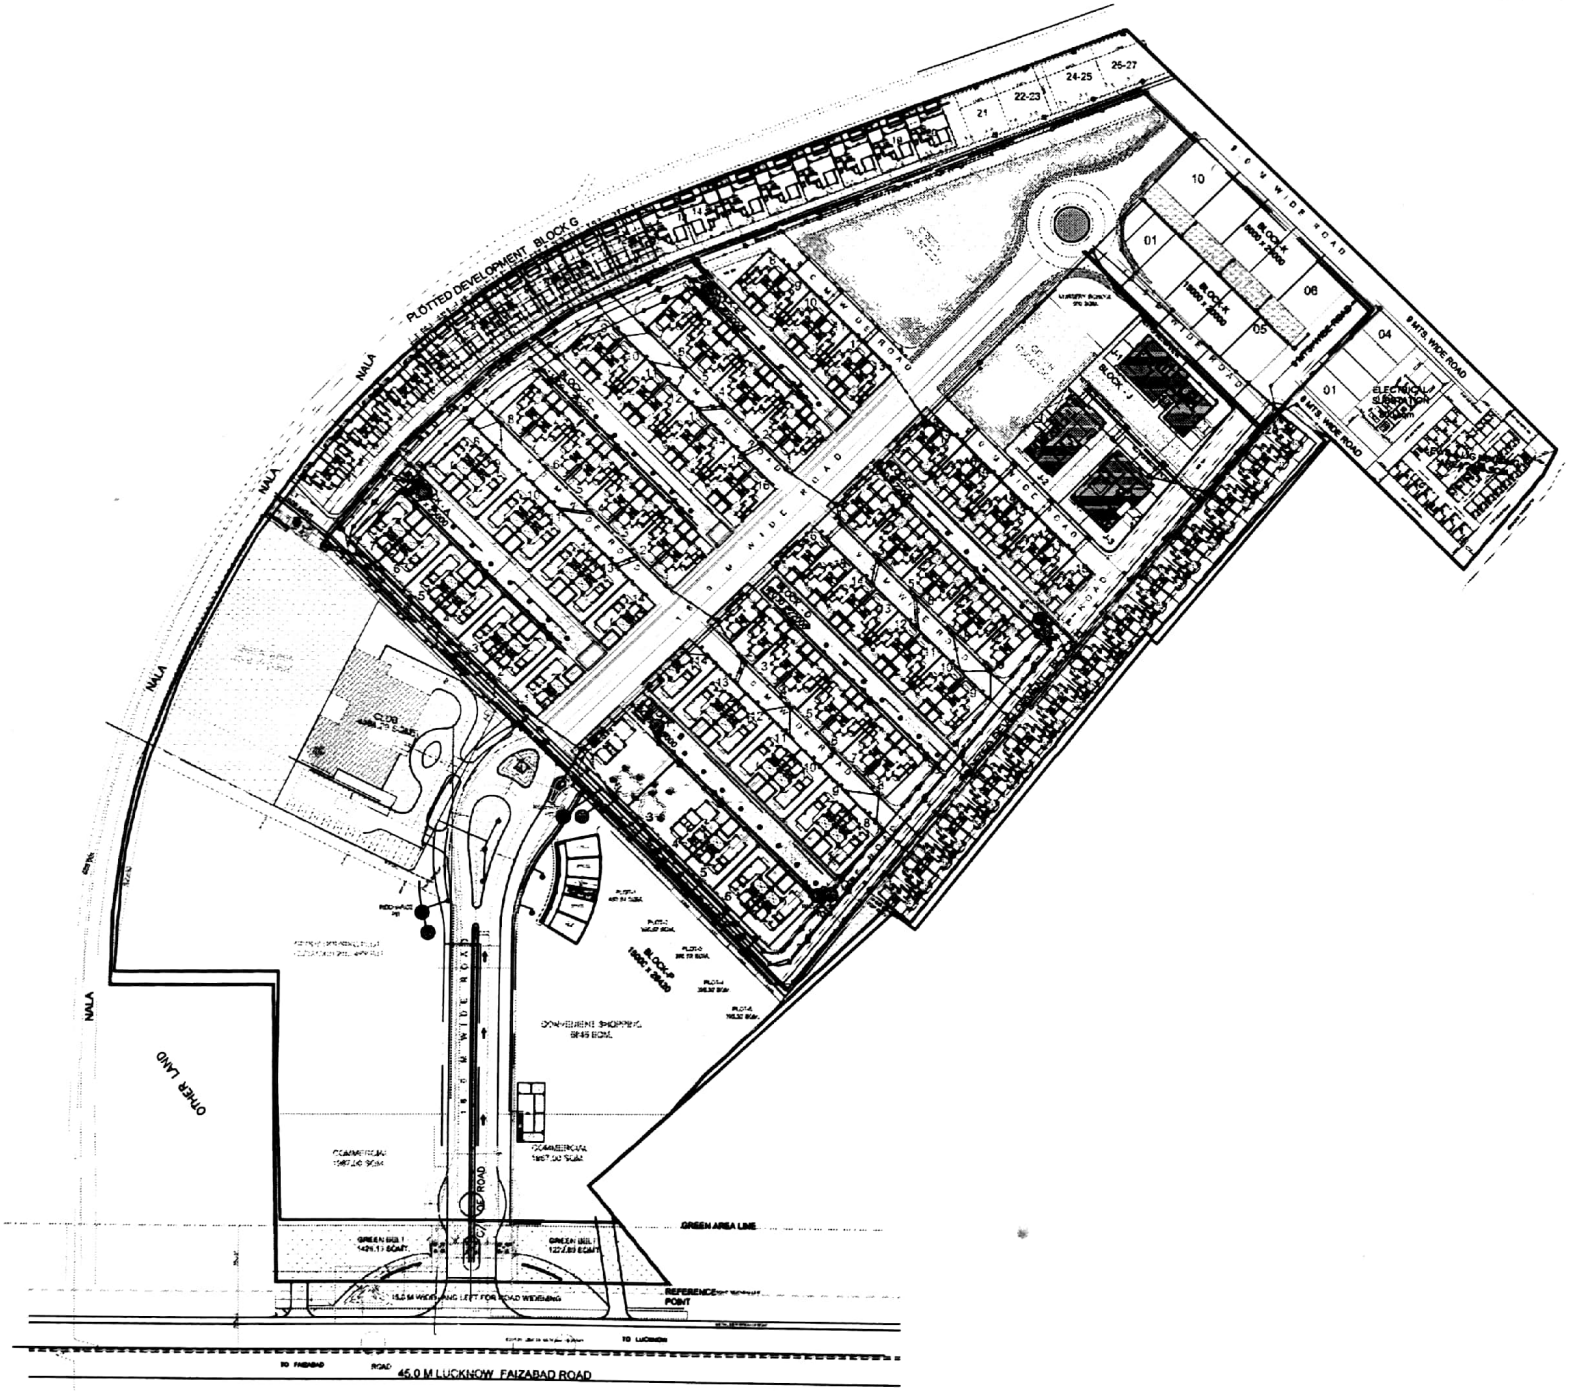

SUBMISSION DRG

KHASRA NO.:
266,267,268,272,278P,271,273,275,276,
278,280,281,282,283,284,288,289,290,29
1,292,293,294,295,296,297,298,299,301,
302,303,304,305,306,307,308,309,310,
346,347,349,351,352,353,354,355
FAIZABAD ROAD BARABANKI

THIS DRAWING IS ISSUED FOR THE SPECIFIC PROJECT MENTIONED THEREIN. THIS IS NOT TO BE COPIED OR USED FOR THE OTHER PROJECTS UNLESS EXPRESSLY PERMITTED BY THE ARCHITECT.

Project name:
REVISED PROPOSED LAYOUT AND COMPOUNDING PLAN(SHALIMAR PARIDISE) AT MOHAMMADPUR CHAUKI BARABANKI, U.P.

DEVELOPERS :

SHALIMAR CORP LTD
(S.A.S. HOTEL & PROPERTIES PVT.LTD.)
& OTHER'S THROUGH DIRECTOR
Mr. KHALID MASOOD

Khalid Masood

Drawing Title

SERVICE PLAN

Drg. No. 3	North
Scale 1:750	
Date 07, OCT, 2015	
Drawn By	Issued To

Architect: PH. No. 9648220077

PULKIT YADAV, LUCKNOW

Scanned by CamScanner