# TYPE -2

Area 60 sqm.(exc.stairs)

Carpet Area 40 sqm.(exc.bal.,bath,w.c.)

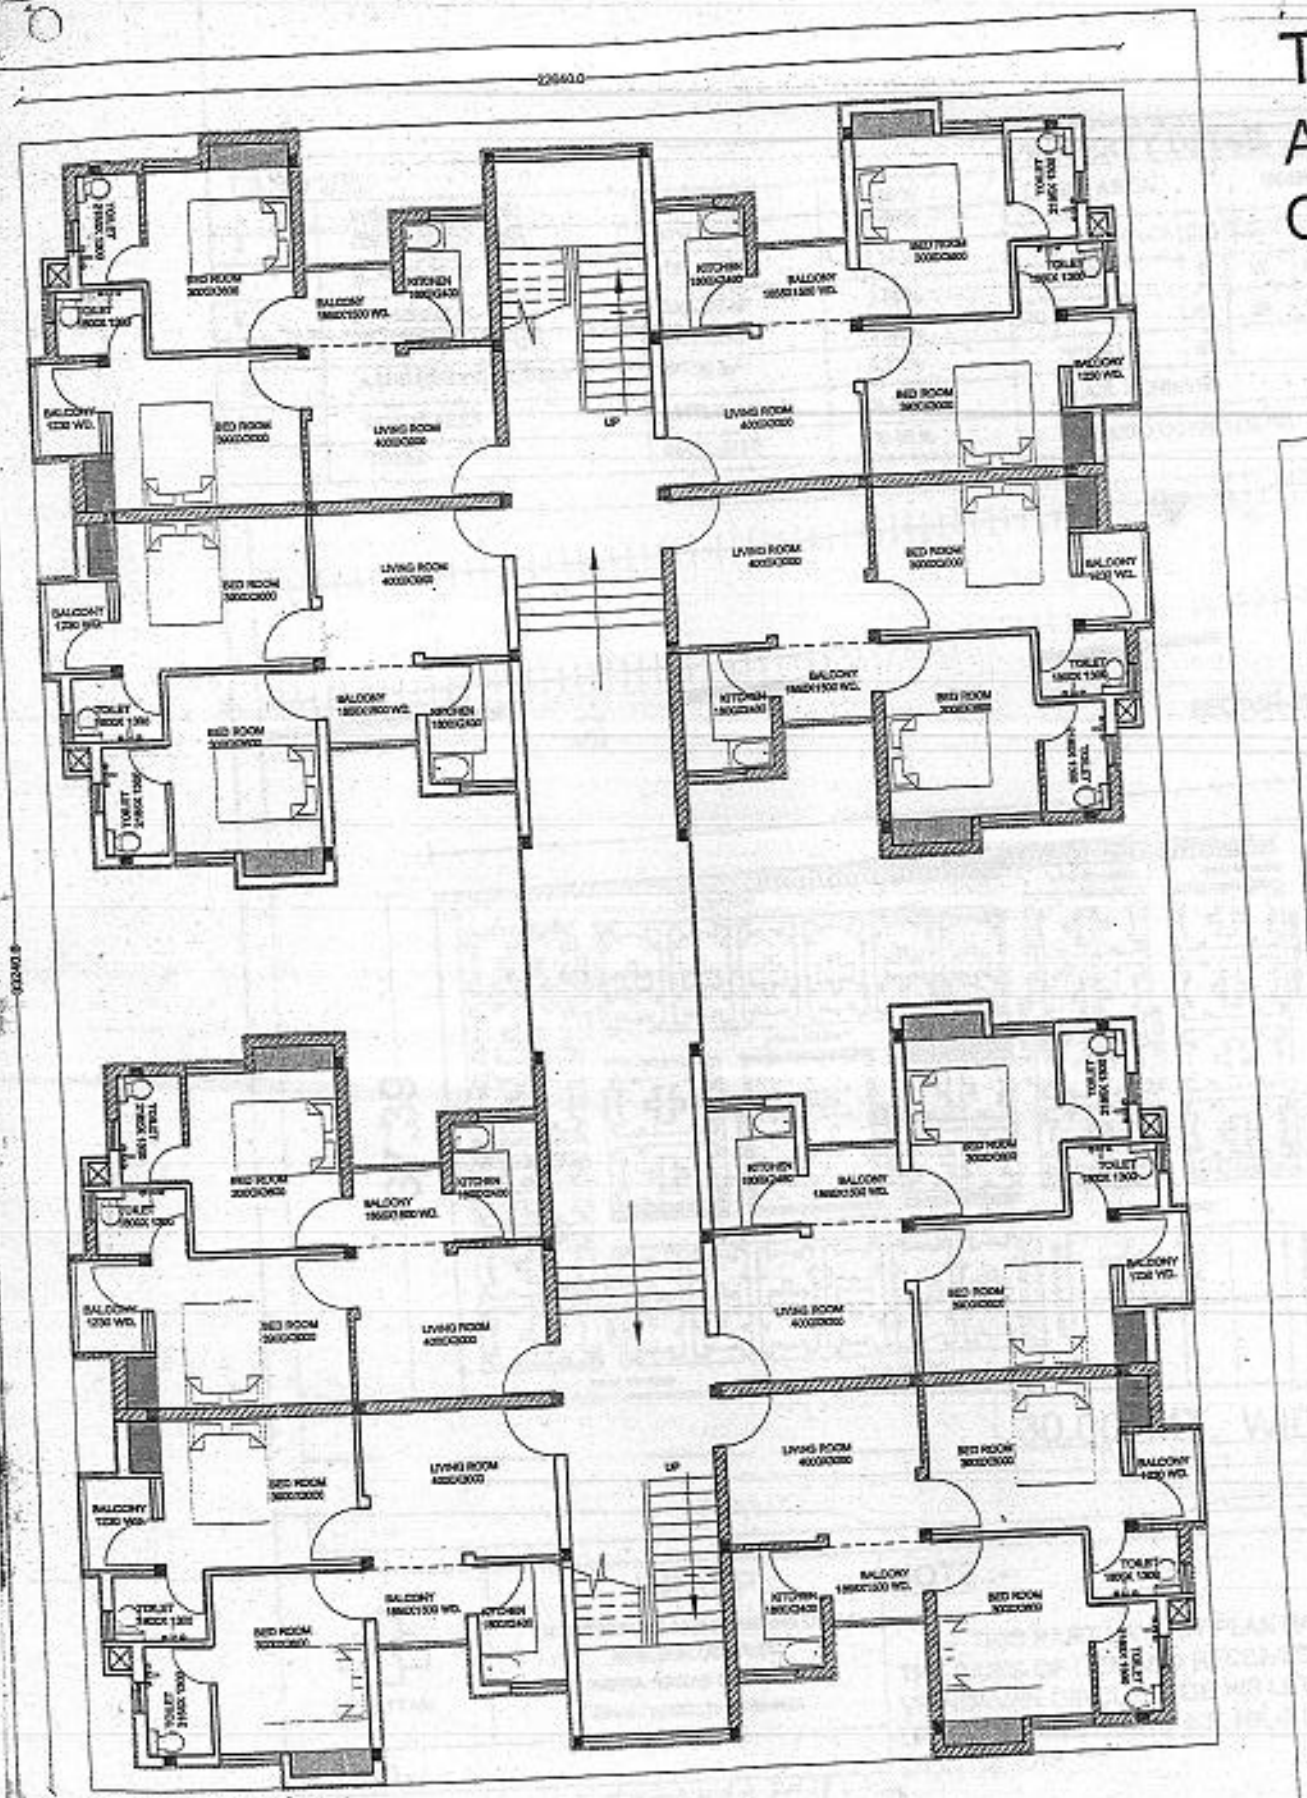

AREA OF 1 UNIT - 59.40 Sq.m.
CARPET AREA - 39.5 Sq.m.

L.I.G FLATS

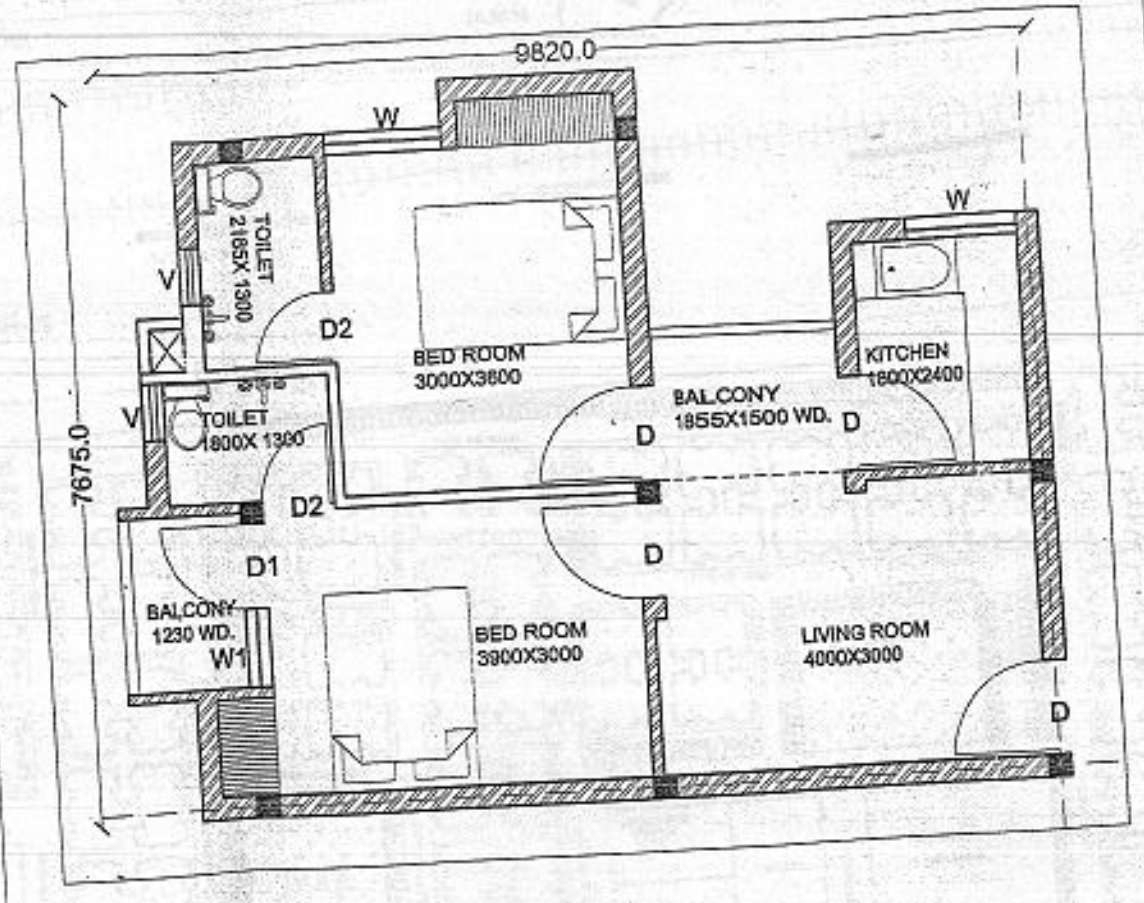


निर्गम हेतु प्रमाणित

वास्तुविद नियोजक (पंचम इकाई)

09 DEC 2016

**UPAVP**
ARCHITECTURAL AND PLANNING SECTION
NEELGIRI COMPLEX, INDIRA NAGAR
LUCKNOW—226016
ISO-9001:2000 Email : uphdb@sancharnet.in

| | |
|---|---|
| DRG.NO. | STD.DRG.FOR CLUSTER |
| | SHEET NO. - |
| | TYPICAL UNIT PLAN |

NOTE
1. ALL DIMENTIONS ARE IN MM.
2. FIGURED DIMENSION SHOULD BE FOLLOWED.

SCHEDULE OF DOORS & WINDOWS

| SL.NO. | TYPE | WIDTH | HIEGHT | REMARKS |
|---|---|---|---|---|
| 1. | D | 1000 | 2000 | - |
| 2. | D1 | 900 | 2000 | - |
| 3. | D2 | 750 | 1200 | CILL AT - 600 |
| 4. | W | 1200 | 1000 | CILL AT - 1000 |
| 5. | W1 | 835 | 1200 | CILL AT - 800 |
| 6. | V | 600 | 450 | CILL AT - 1550 |

AREA DETAILS

1 UNIT AREA SQ.M. - 59.40 Sq.m.(Say 60 Sq.m.)
VER./BAL. AREA SQ.M. - 5.05 Sq.m.
CIRCULATION AREA - 12.86 Sq.M.
TOTAL COVD.AREA - 581.58 Sq.m.

ORG=NO- LKO./Unit-5/ Vrim-/Pradhan mantri avas y-/ for-G+3/ Sector 13/ 11 9/2016
file- 42/HPD/Unit-5/ Vrim-(Y-3) Sector

TYTLE
PRADHAN MANTRI AVAS YOJNA
( FOR G+3 )

CONSULTANTS
ARCHITECTURE & PLANNING SECTION,
U.P.AVAS EVAM VIKAS PARISHAD,LUCKNOW

SCALE – 1:

DATE : 23, November ' 2016

DRAWN BY
VIBHA S.
AJAA

SHEEL KHARE
D. ARCH.
ASSTT.ARCH.PLANNER

SANJEEV KASHYAP
M.PLANNING (ENVIRONMENTAL PLANNING) A.I.T.P.
ARCH.PLANNER

CHIEF ARCH.PLANNER

RUDRA PRATAP SINGH
I.A.S.
AVAS AYUKT