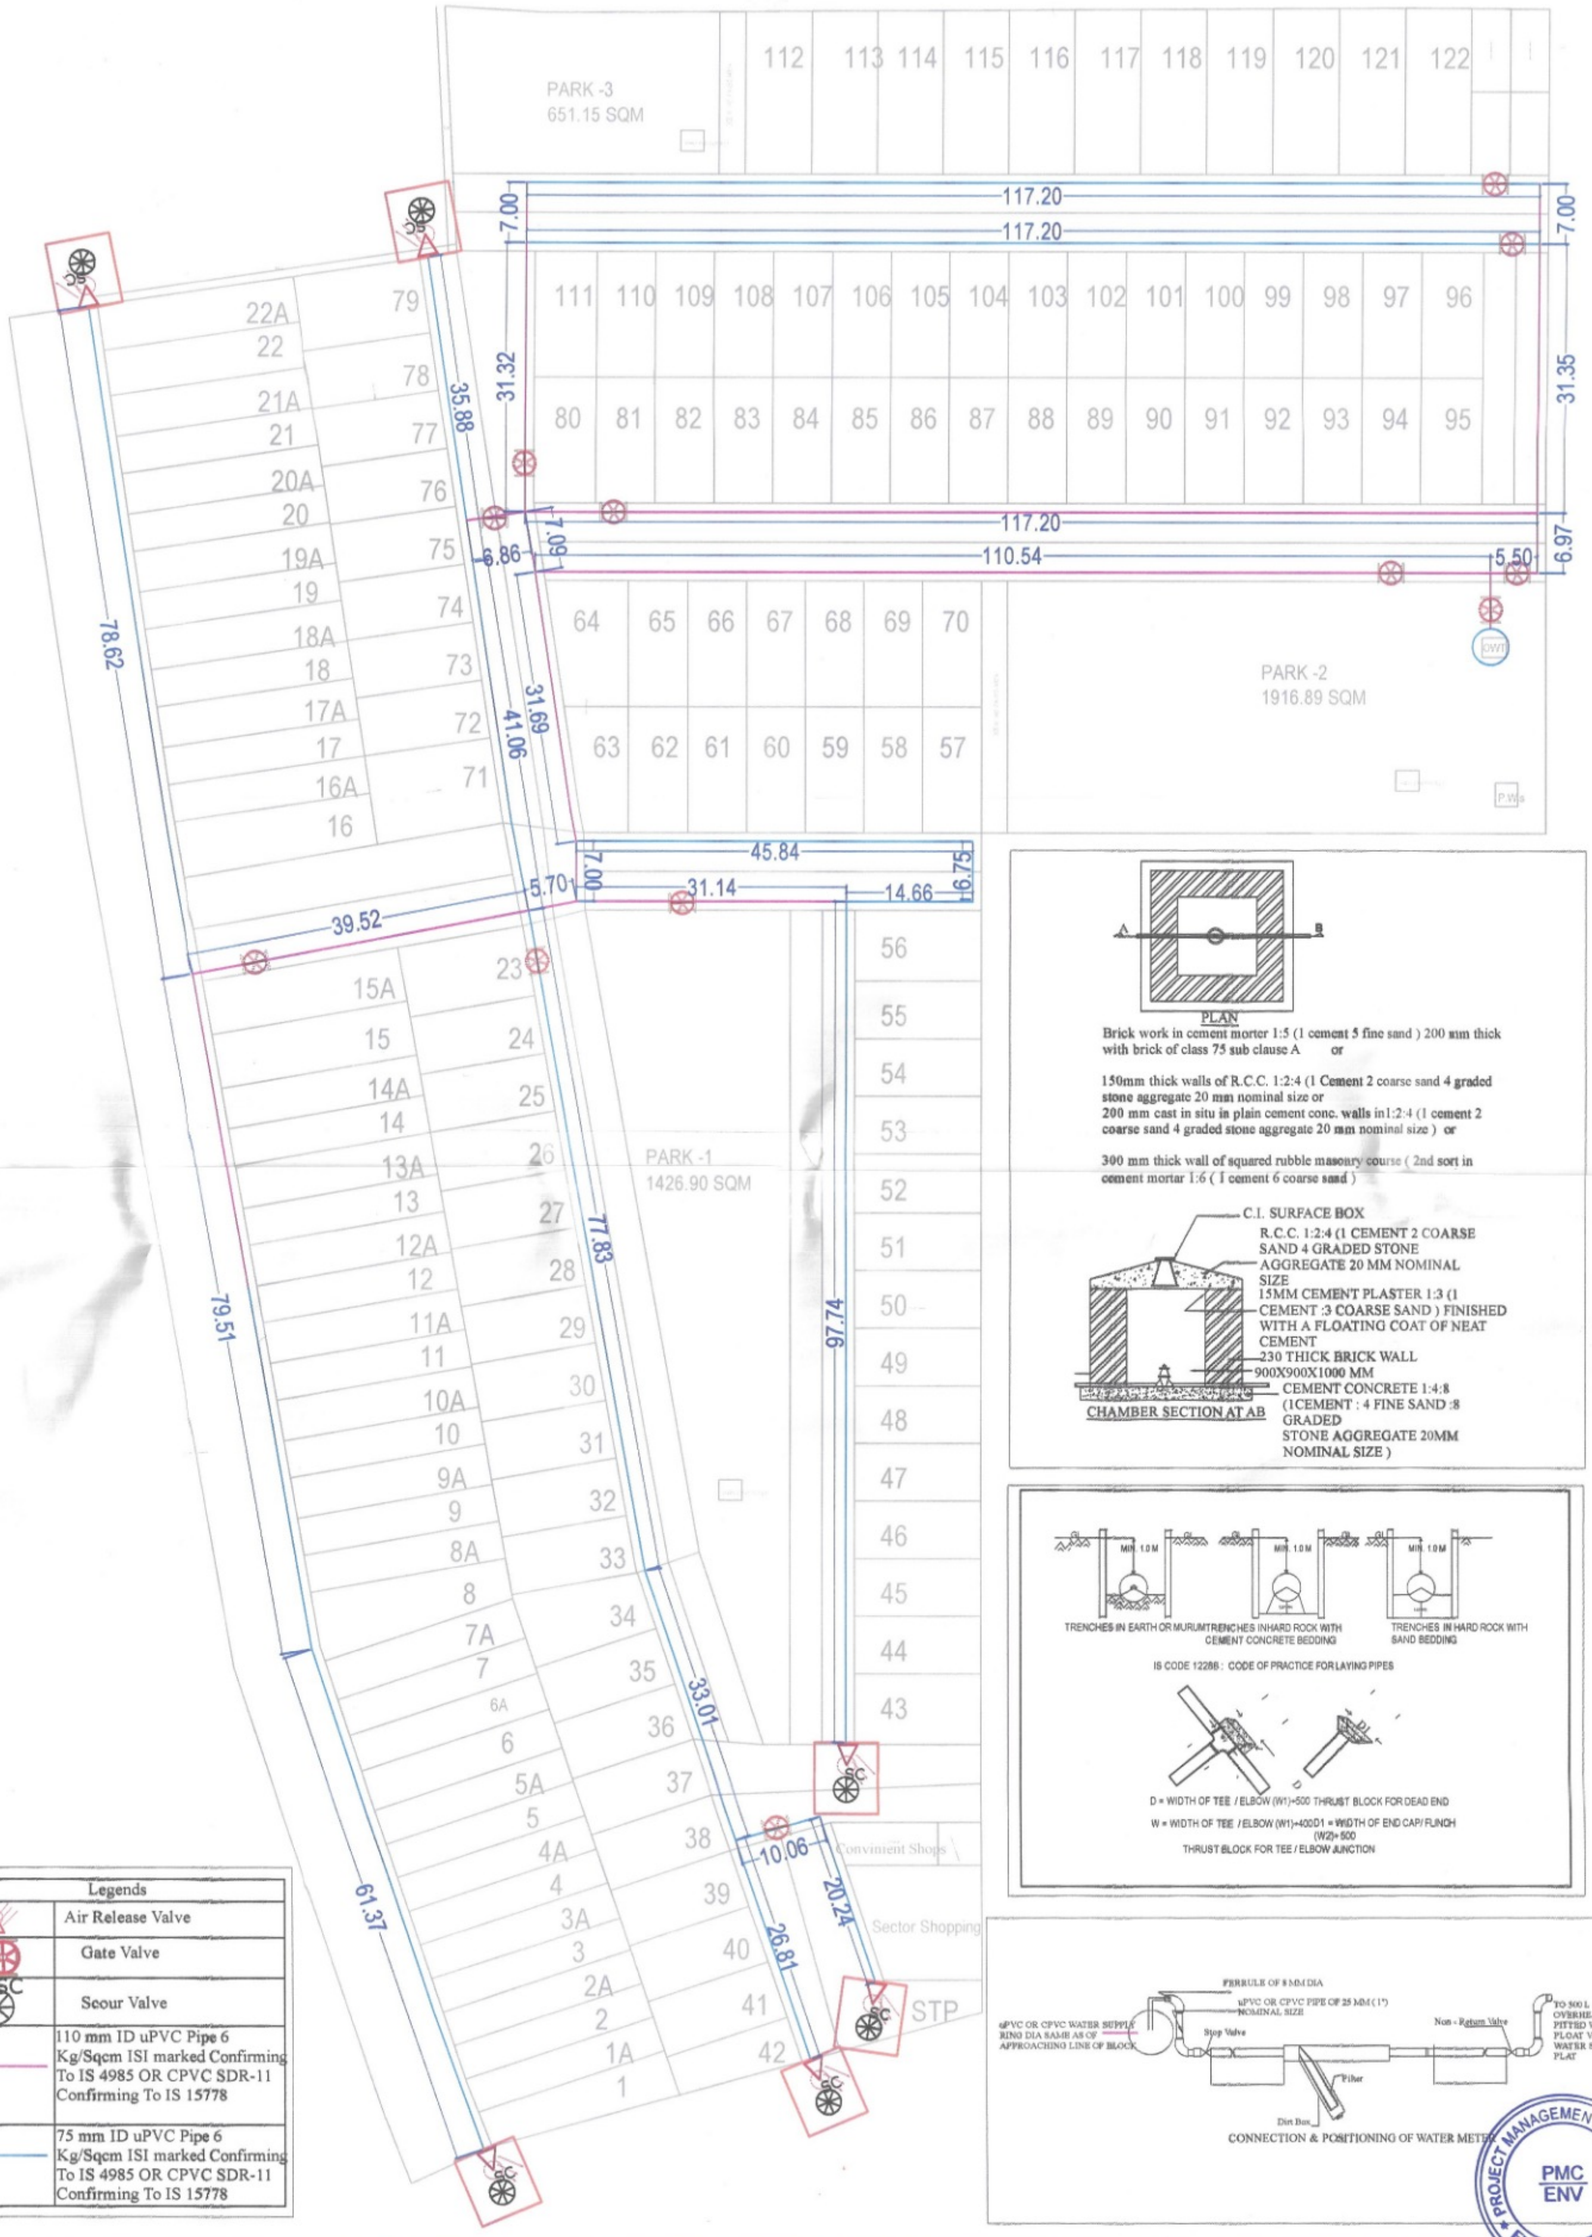

Legends	
	Air Release Valve
	Gate Valve
SC	Scour Valve
	110 mm ID uPVC Pipe 6 Kg/Sqcm ISI marked Confirming To IS 4985 OR CPVC SDR-11 Confirming To IS 15778
	75 mm ID uPVC Pipe 6 Kg/Sqcm ISI marked Confirming To IS 4985 OR CPVC SDR-11 Confirming To IS 15778

This drawing and/or its contents,information, and principles of design are the exclusive property of Dass Rasayanic Services. Agra and is submitted to you with the agreement that it is not to be reproduced in any manner, copied, or modified, nor is it to be relayed in part or in whole to any other firm or individual for any other project except by written agreement with DASS RASAYANIC SERVICES

DASS RASAYANIC SERVICES
(An ISO 9001:2008 Company)
(An ISO 14001:2008 Company)
8441 H.I.G., Sector - 16, Sikandra Awas Yojna, Sikandra Agra- 282007 (U.P.)
Phone & Fax: +91-562-2941888
mail:- info@waterontine.co.in, dhs@waterontine.co.in
web:- www.waterontine.co.in

For engineering details please refer to see attached calculations.All structural detail are suggestive in nature and are need to haverevision by structural engineers.

PURPOSE OF DRAWING: Tender | Approval | G.F.C.

Signature (Drawn By):

SHEET DETAILS: Sheet No.: 1 | Sheet Size: A2 | Version: V1

Drawing Number: DRS-D-403-WS/24

Date:- 28-02-2024

Client's Name:

Engineers' Details:
Drawn By:- Ankit Sachdeva
Design Engineer - PHE
Checked By:- DINKAR SAXENA

Version Details:- Version No:-
Date Of Version:-

Description:- Water Supply

Current Version Notes:-

Previous Version No. & Date:- Ver- 1
Version Notes:

Technical Notes:-

Previous Version No. & Date:-
Version Notes:

NORTH:

Previous Version No. & Date:-
Version Notes:

Drawing Title: Water Supply

Project Name: M/s Chanda Greens Residency-1 Colony, Mathura

Signature(Issued By): Dinkar Saxena

CONSULTANT :-
DINKAR SAXENA
M.Sc., M.I.E., C.Eng., F.I.P.H.E.
CHARTERED ENGINEER