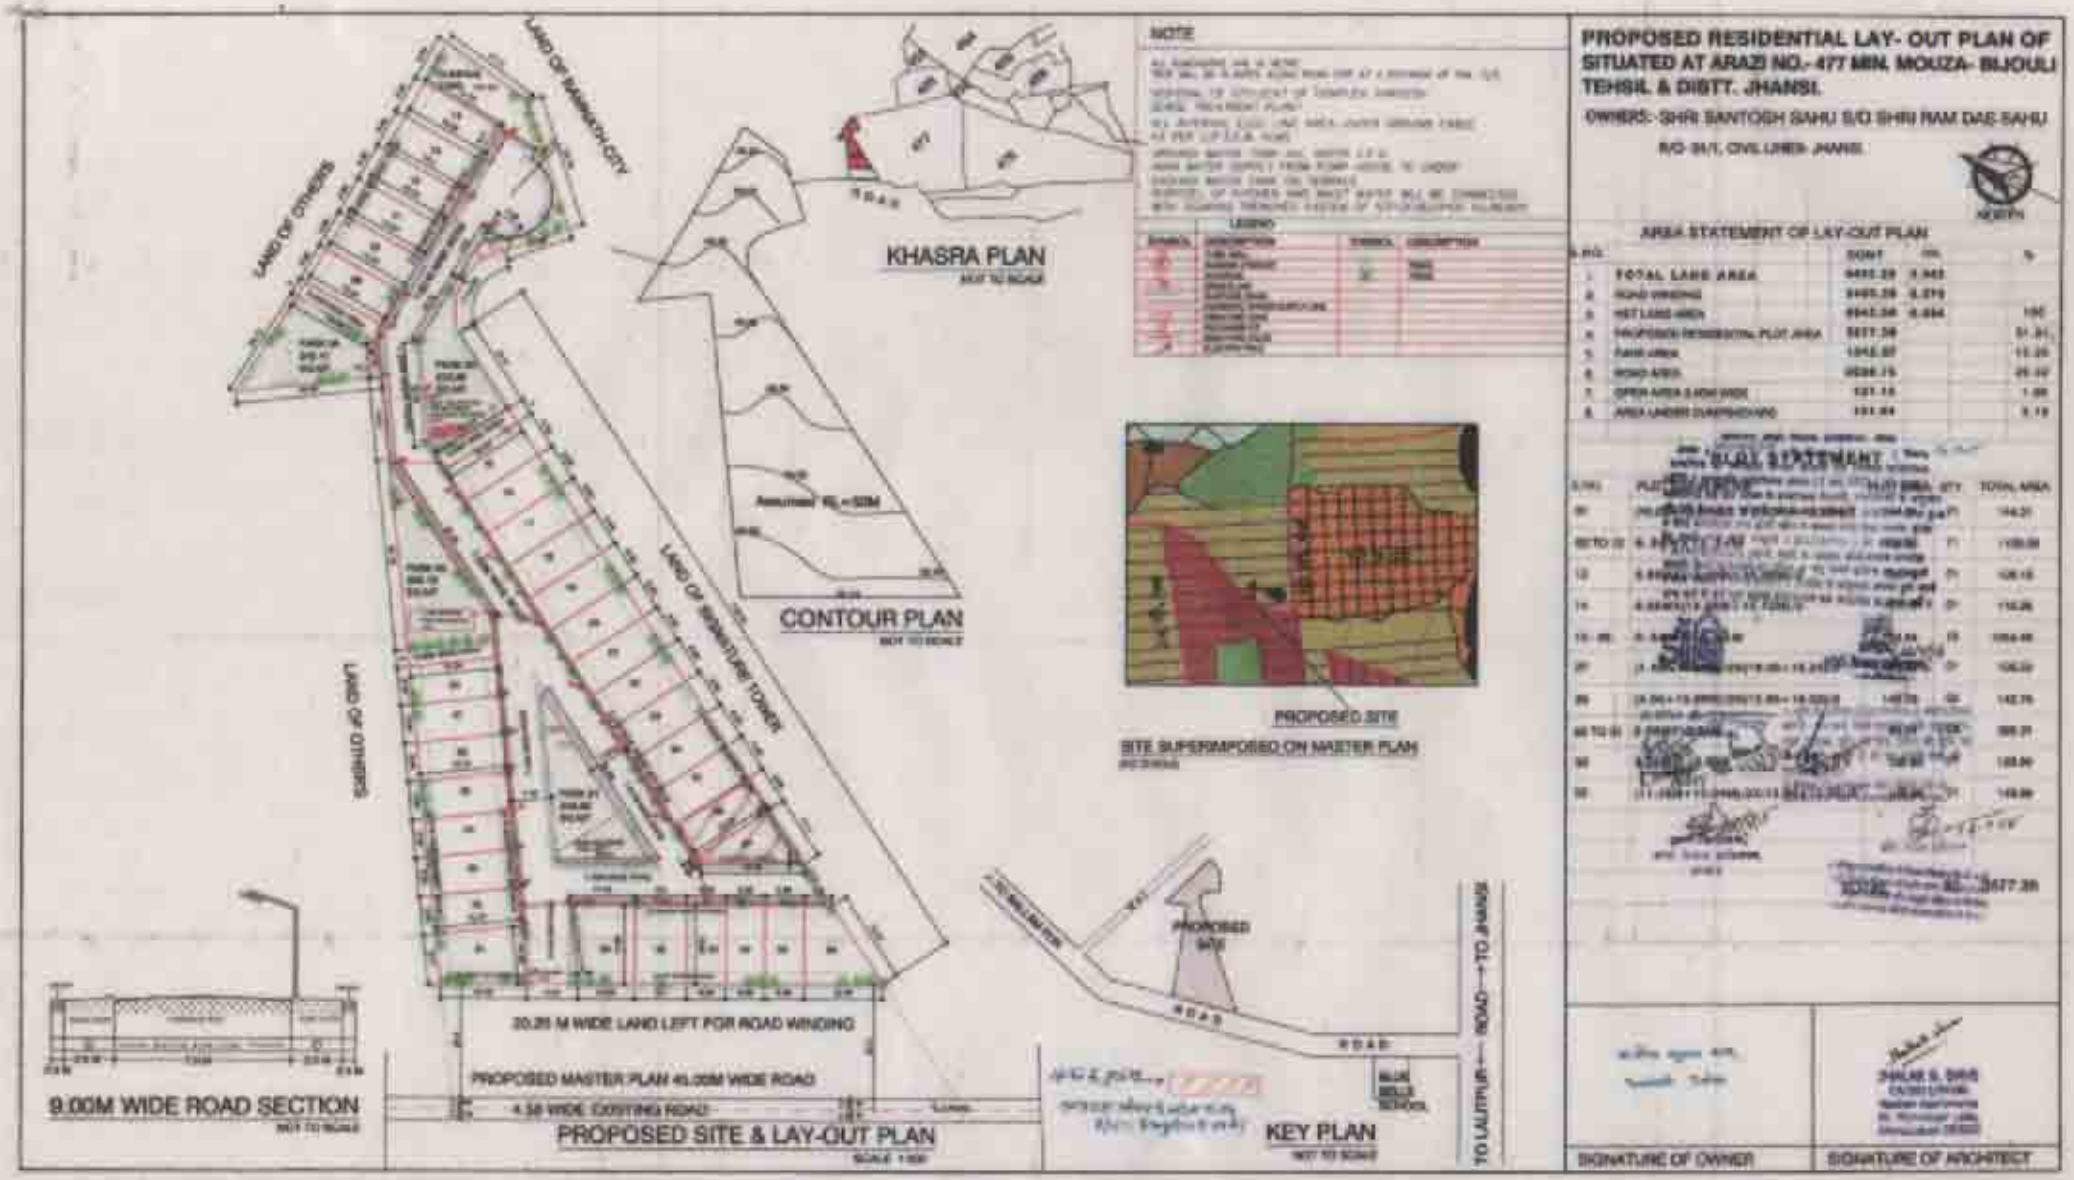
PROPOSED RESIDENTIAL LAY- OUT PLAN OF SITUATED AT ARAZI NO.- 477 MIN. MOUZA- BIJOULI TEHSIL & DISTT. JHANSI.
OWNERS:- SHRI SANTOSH SAHU S/O SHRI RAM DAS SAHU
R/O- 31/1, CIVIL LINES- JHANSI.
NORTH
NOTE
LEGEND
AREA STATEMENT OF LAY-OUT PLAN
TOTAL LAND AREA
ROAD WINDING
NET LAND AREA
PROPOSED RESIDENTIAL PLOT AREA
PARK AREA
ROAD AREA
OPEN AREA 3.00M WIDE
AREA UNDER DUMPING YARD
PLOT STATEMENT
TOTAL AREA
KHASRA PLAN
CONTOUR PLAN
PROPOSED SITE
SITE SUPERIMPOSED ON MASTER PLAN
LAND OF OTHERS
LAND OF SIGNATURE TOWER
LAND OF RAMNATH CITY
20.25 M WIDE LAND LEFT FOR ROAD WINDING
PROPOSED MASTER PLAN 45.00M WIDE ROAD
4.50 WIDE EXISTING ROAD
PROPOSED SITE & LAY-OUT PLAN
9.00M WIDE ROAD SECTION
KEY PLAN
TO LALITPUR ROAD TO JHANSI
SIGNATURE OF OWNER
SIGNATURE OF ARCHITECT