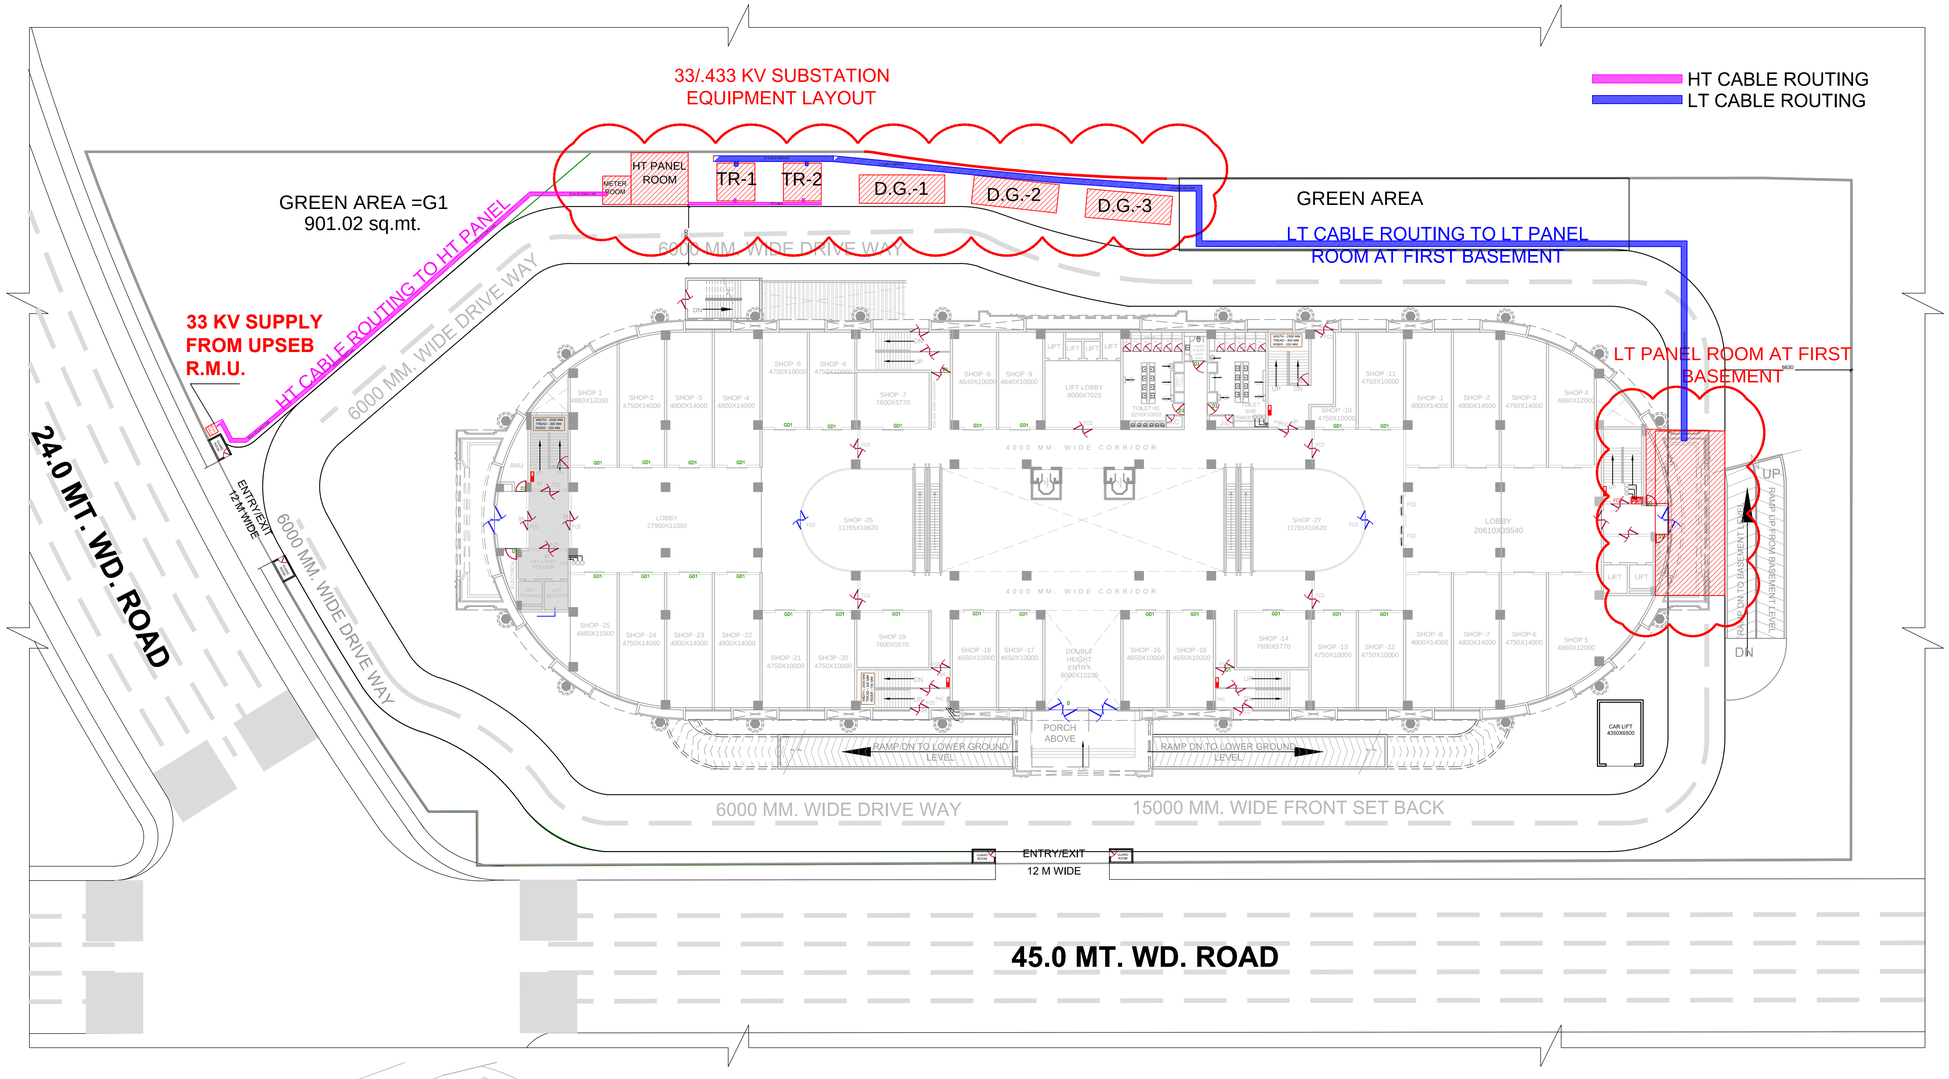

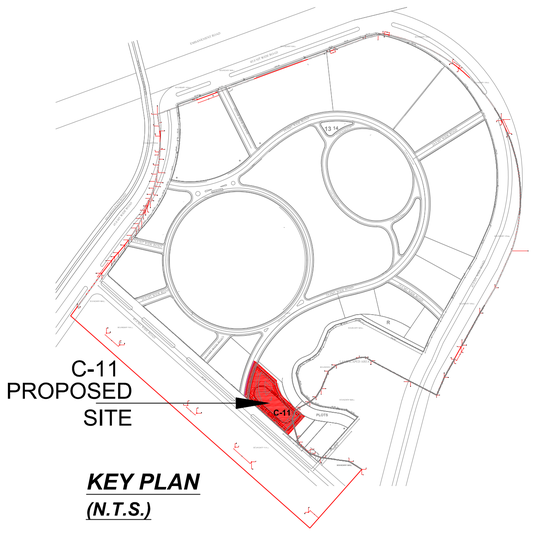

KEY PLAN
(N.T.S.)

EXTERNAL ELECTRICAL

NORTH

SHEET NO.

DOOR / WINDOW SCHEDULE

S. NO	TYPE	SIZE	SILL LEVEL	DOOR SIZE	WINDOW SIZE	LINTEL LEVEL	REMARKS
1.	D	3000X2550	-	-	-	2550	MAIN ENTRANCE DOOR
2.	D1	2000X2550	-	-	-	2550	STAIRS / STORE /OFFICE/SHOP
3.	D2	1500X2550	-	-	-	2550	PANTRY DOOR
4.	D3	1200X2550	-	-	-	2550	TOILET / AHU ENTRANCE
5.	D4	1000X2550	-	-	-	2550	PANTRY/ TOILET
6.	D5	900X2550	-	-	-	2550	TOILET PANTRY DOOR
7.	D6	800X2100	-	-	-	2100	W.C. DOOR
8.	D7	600X2550	-	-	-	2550	J.C.
9.	DW1	8000X2550	900	2000	3000X2	2550	LIFT LOBBY
10.	DW2	5000X2550	900	2000	1500X2	2550	F.N.C.C. (ANCHOR STORE ENTRANCE
11.	DW3	4000X2550	900	2000	1000X2	2550	STAIRS
12.	DW4	3000X2550	900	2000	500X2	2550	LIFT ENTRY/EXIT
13.	DW5	3000X2550	900	1000	2000X1	2550	MANAGER ROOM
14.	DW6	1750X2550	900	1000	750X1	2550	STORAGE DOOR
15.	GD1	2000X2550	-	-	-	2550	SHOP/ANCHOR STORE ENTRANCE
16.	GDW1	10000X2550	-	2000	4000X2	2550	OFFICE
17.	GDW2	8000X2550	-	2000	3000X2	2550	OFFICE
18.	GDW3	6800X2550	-	2000	2400X2	2550	OFFICE
19.	GDW4	6000X2550	-	2000	4000X1	2550	LOUNGE
20.	GDW5	4500X2550	-	1500	1500X2	2550	OFFICE
21.	SPD1	2000X2550	-	-	-	2550	THEATRE
22.	V1	750X1500	1500	-	-	2550	W.C.

PROJECT TITLE:

EKANA MALL AT
EKANA SPORTZ CITY, LUCKNOW- (EXTERNAL ELECTRICAL POWER DISTRIBUTION PLAN)

THIS IS TO CERTIFY THAT THIS BUILDING IS PROPOSED AS PER THE RULES & REGULATIONS OF MAHAYOJANA 2021.

SIGN OF LAND LORD.

SIGN OF ARCHITECT.

SCALE:-
ISO-A1 1:200

DATE:-
22-04-2021

Skyline
architectural consultant pvt. ltd.
architects, engineers, planner
landscape design , interior design, & valuer
Office :- IInd & IIIrd floor laxmi vardan commercial complex at patrakar puram crossing gomtinagar, lucknow,
Dial :- +91-522-2393123,2394123,4044123
Email Id:- skyline@usahcc.com
ARCHITECTS :- SANJAY & VIJAY SINHA