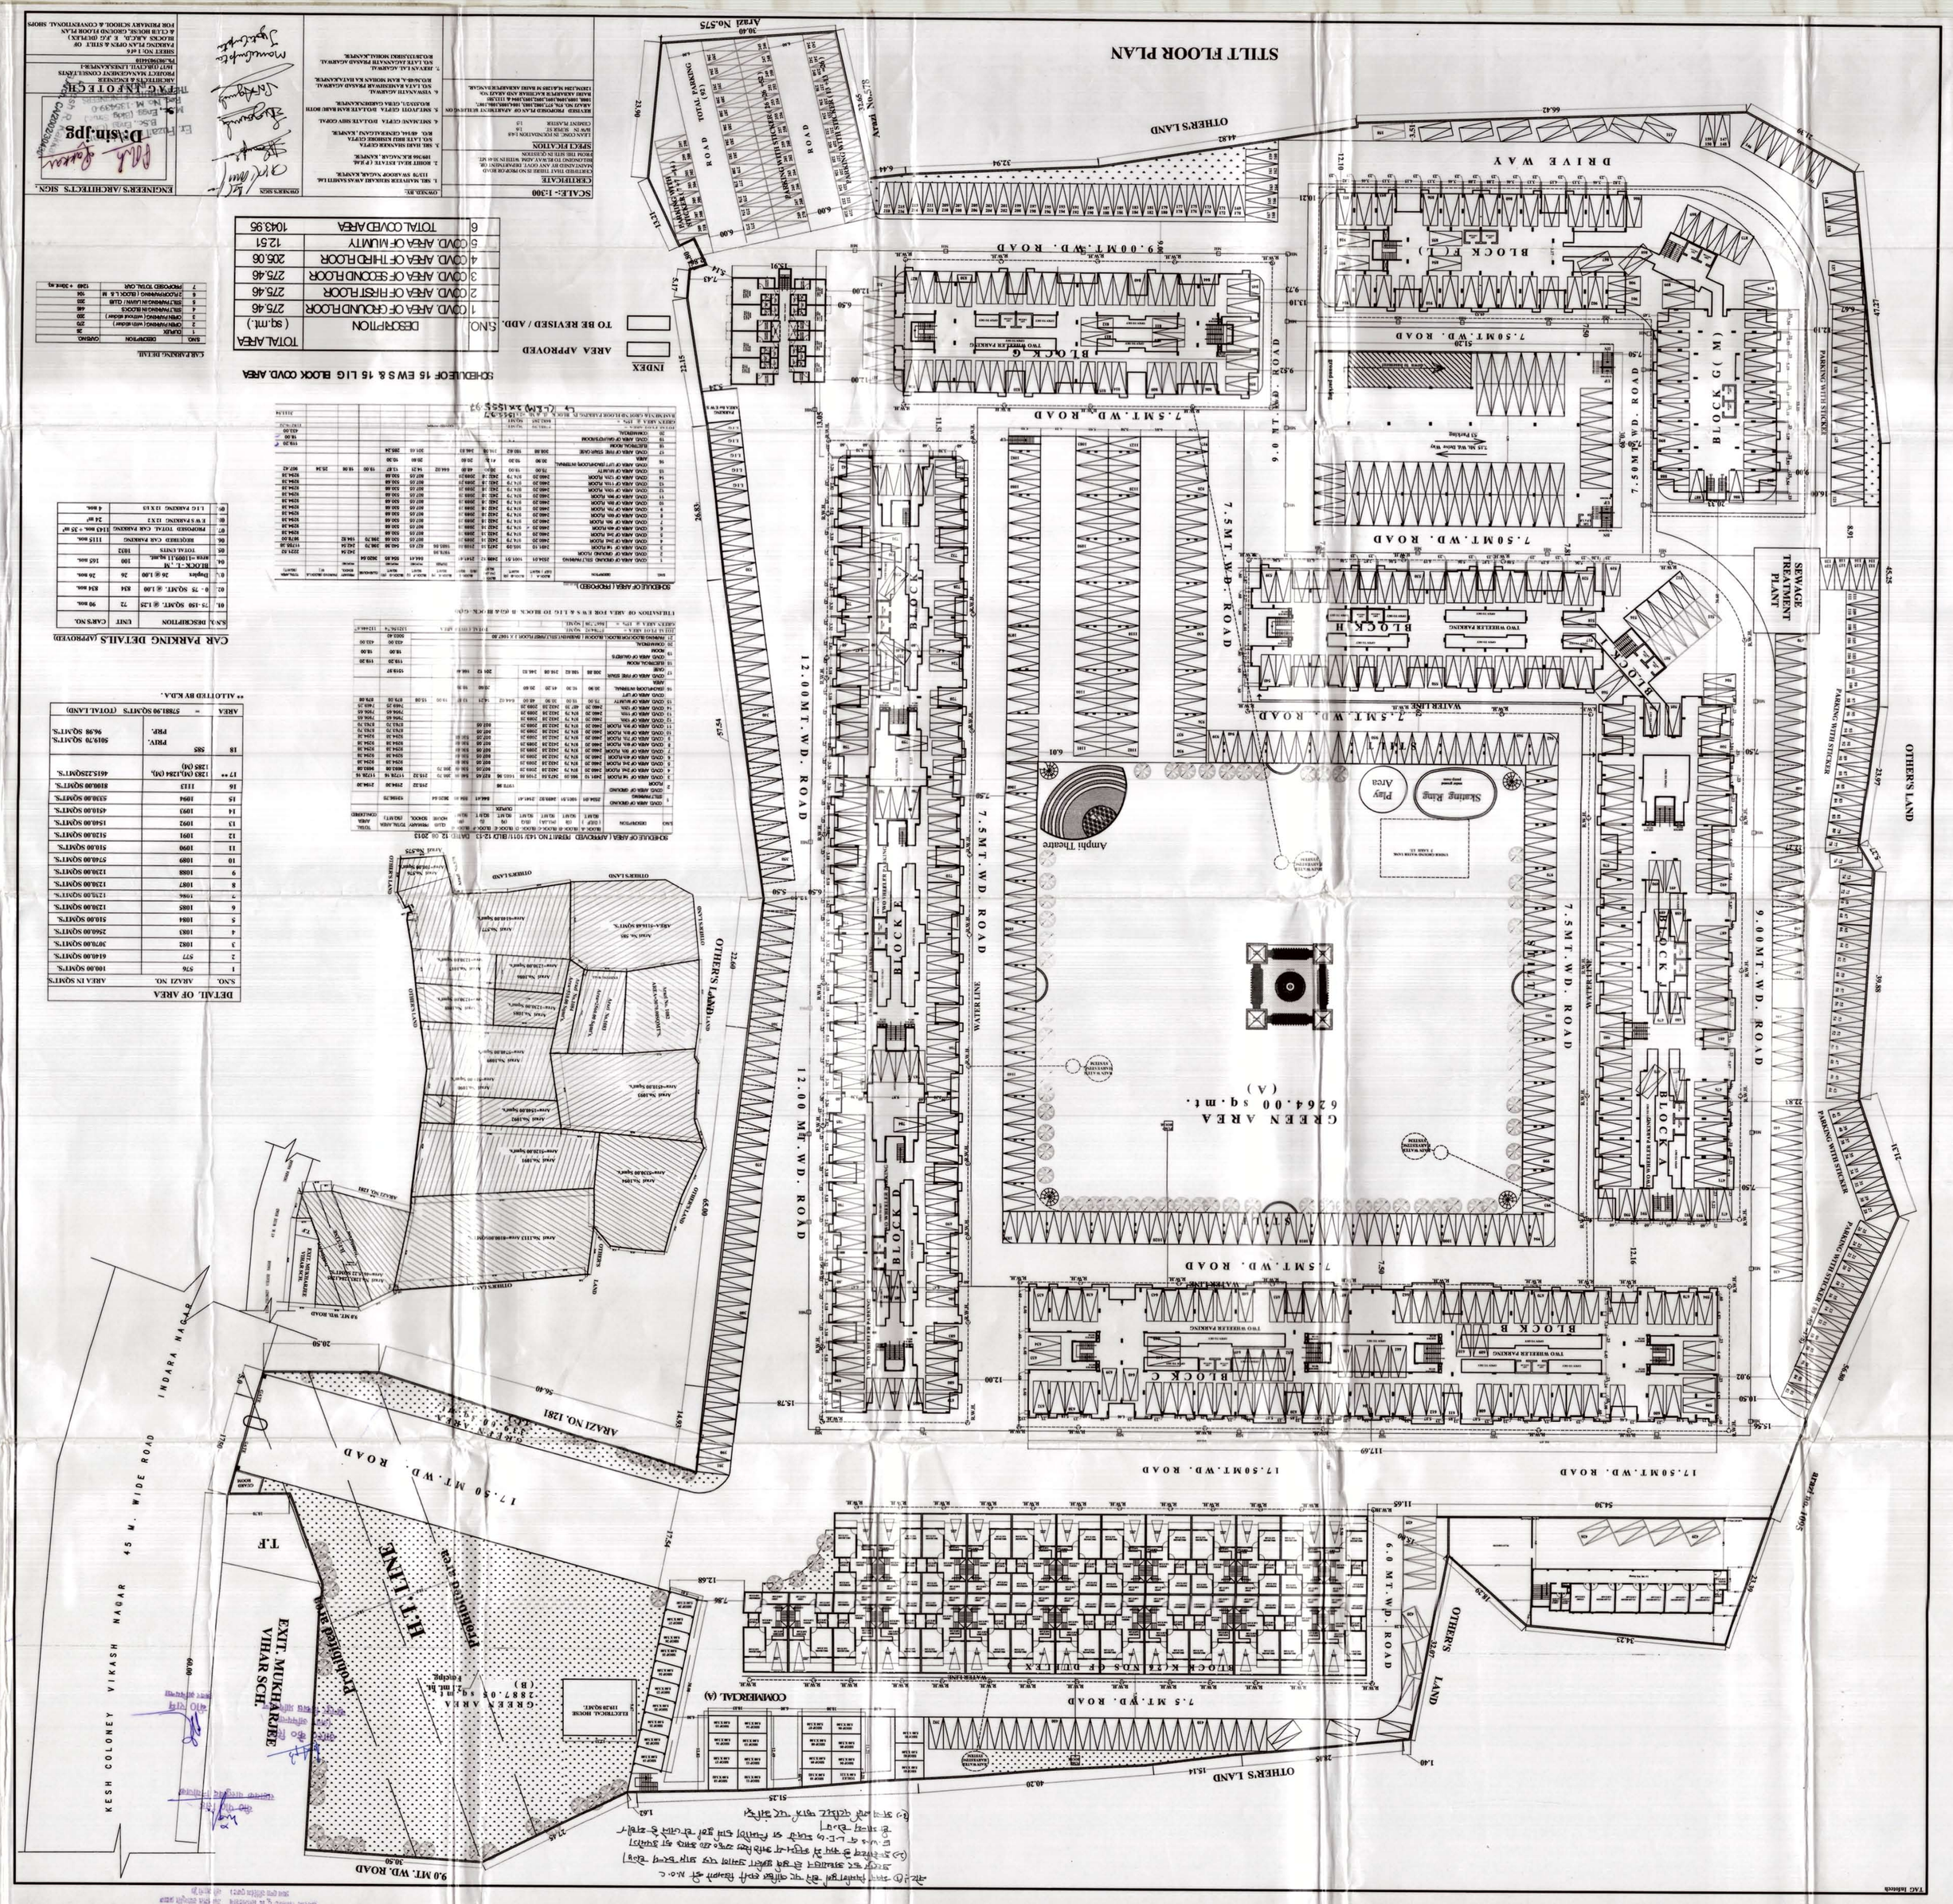
STILT FLOOR PLAN
KESH COLONEY VIKASH NAGAR
45 M. WIDE ROAD
INDARA NAGAR
9.0 MT. WD. ROAD
17.50 MT. WD. ROAD
ARAZI NO. 1281
OTHER'S LAND
12.00 MT. WD. ROAD
7.5 MT. WD. ROAD
9.00 MT. WD. ROAD
BLOCK A
BLOCK B
BLOCK C
BLOCK D
BLOCK E
BLOCK F
BLOCK G
BLOCK H
GREEN AREA 6264.00 sq. mt. (A)
GREEN AREA 2887.00 sq. mt. (B)
Amphi Theatre
Swimming Bath
Play Area
SEWAGE TREATMENT PLANT
DRIVE WAY
H.T. LINE
PROHIBITED AREA
EXIT. MUKHARJEE VIHAR SCH.
ELECTRICAL ROOM
STOCK KEEPERS OF DUELEX
COMMERCIAL (A)
TWO WHEELER PARKING
PARKING WITH SHEDS
WATER LINE
SCHEDULE OF AREA (PROPOSED)
SCHEDULE OF 15 EWS & 15 LIG BLOCK COVD. AREA
CAR PARKING DETAILS (APPROVED)
DETAIL OF AREA
INDEX
AREA APPROVED
TO BE REVISED / ADD.
TOTAL AREA
DESCRIPTION
1 COVD AREA OF GROUND FLOOR 275.46
2 COVD AREA OF FIRST FLOOR 275.46
3 COVD AREA OF SECOND FLOOR 275.46
4 COVD AREA OF THIRD FLOOR 205.06
5 COVD AREA OF MUMTY 12.51
6 TOTAL COVED AREA 1043.95
SCALE:- 1:300
CERTIFICATE
ENGINEERS/ARCHITECTS SIGN.
OWNER'S SIGN
OWNER'S SIGN
SITE PLAN
SHEET 1 of 6