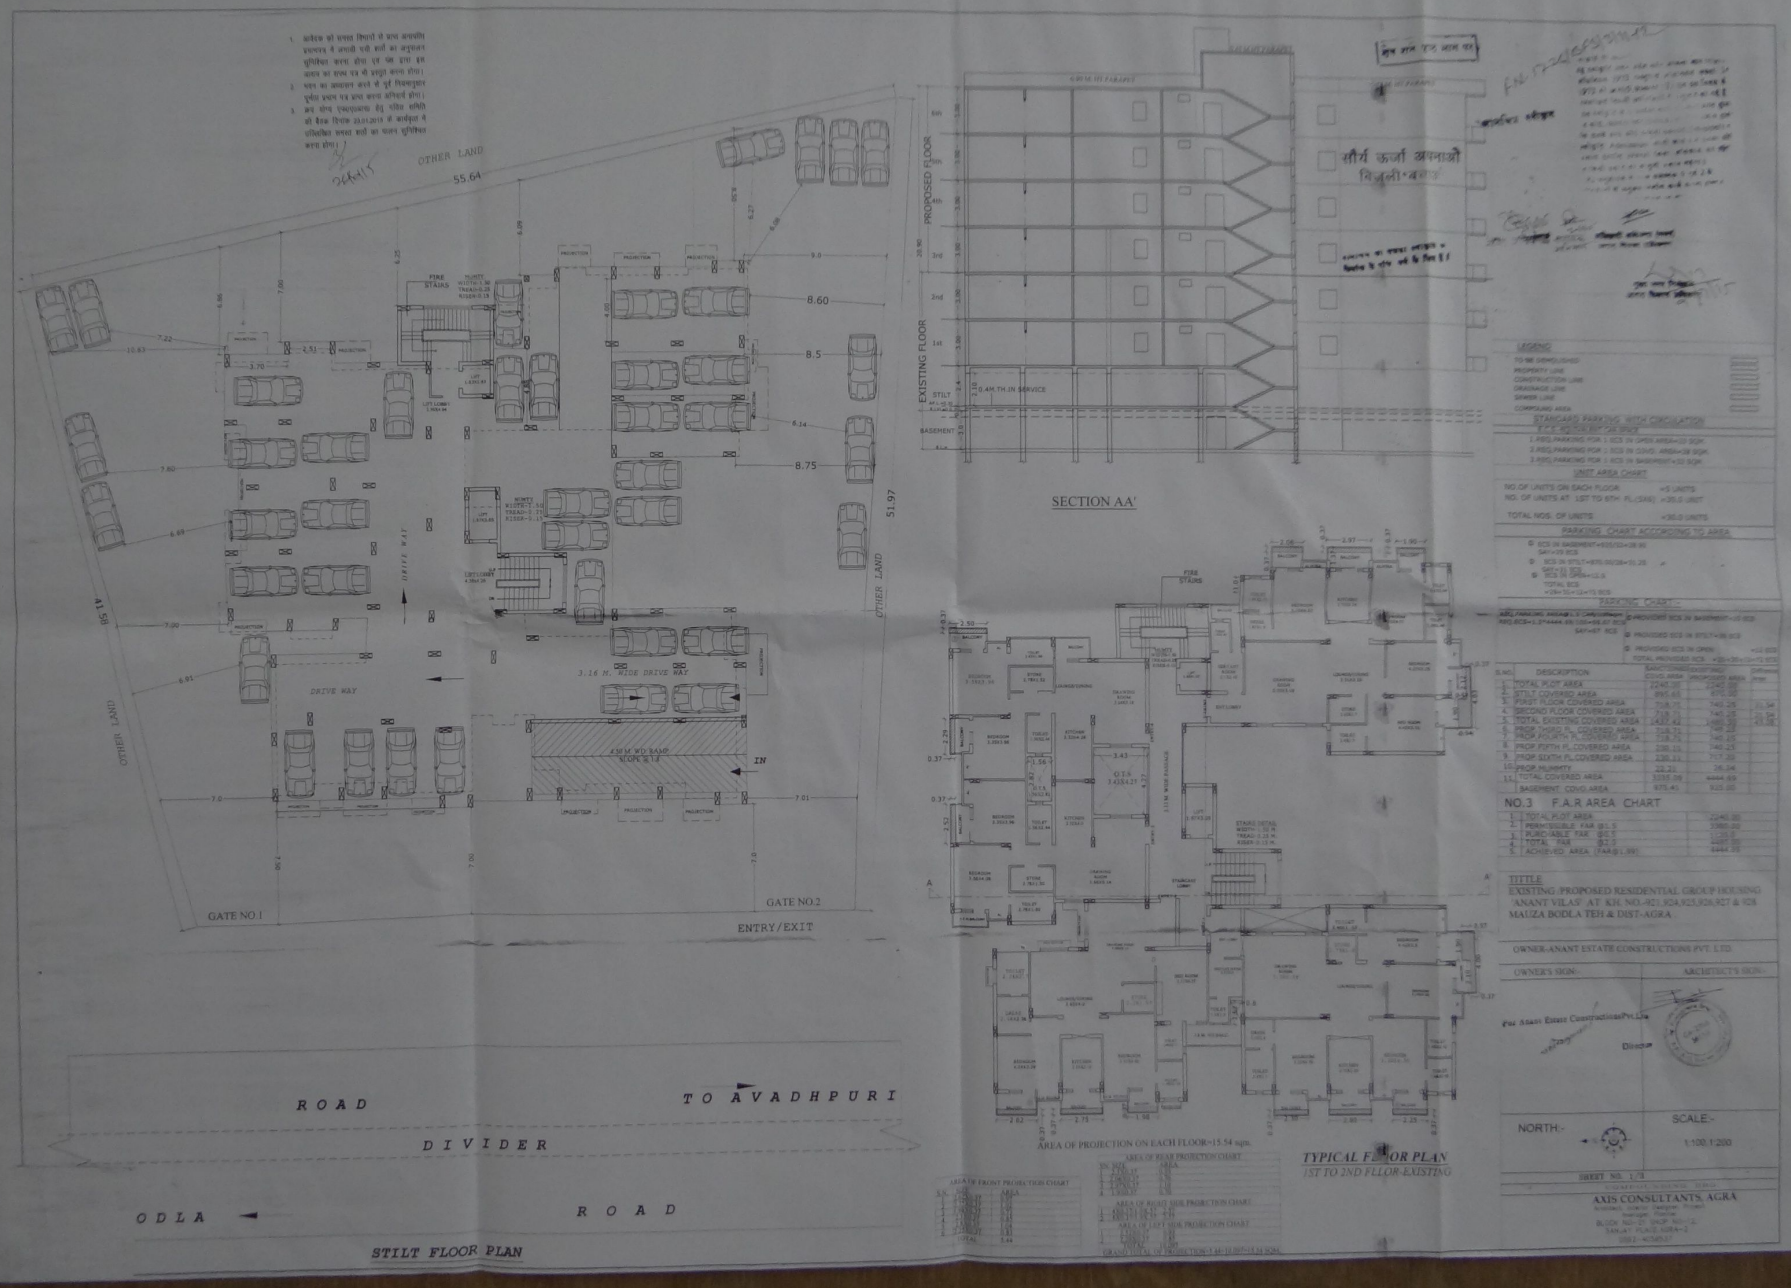
OTHER LAND
55.64
51.97
41.98
DRIVE WAY
3.16 M. WIDE DRIVE WAY
4.5M.W. W/D RAMP
IN
GATE NO.1
GATE NO.2
ENTRY/EXIT
ROAD
TO AVADHPURI
DIVIDER
ODLA
ROAD
STILT FLOOR PLAN
PROPOSED FLOOR
EXISTING FLOOR
STILT
BASEMENT
SECTION AA'
TYPICAL FLOOR PLAN
1ST TO 2ND FLLOR-EXISTING
AREA OF PROJECTION ON EACH FLOOR=15.54 sqm.
AREA OF FRONT PROJECTION CHART
AREA OF REAR PROJECTION CHART
AREA OF RIGHT SIDE PROJECTION CHART
AREA OF LEFT SIDE PROJECTION CHART
GRAND TOTAL OF PROJECTION=1.44+10.09=11.53 SQM.
LEGEND
STANDARD PARKING WITH CIRCULATION
UNIT AREA CHART
NO.OF UNITS ON EACH FLOOR =5 UNITS
NO. OF UNITS AT 1ST TO 6TH FL.(5X6) =30.0 UNIT
TOTAL NOS. OF UNITS =30.0 UNITS
PARKING CHART ACCORDING TO AREA
PARKING CHART
NO.3 F.A.R AREA CHART
TITTLE
EXISTING PROPOSED RESIDENTIAL GROUP HOUSING 'ANANT VILAS' AT KH. NO.-921,924,925,926,927 & 928 MAUZA BODLA TEH & DIST-AGRA
OWNER-ANANT ESTATE CONSTRUCTIONS PVT. LTD.
OWNER'S SIGN:-
ARCHITECT'S SIGN:-
NORTH:-
SCALE:-
1:100,1:200
SHEET NO. 1/3
AXIS CONSULTANTS, AGRA