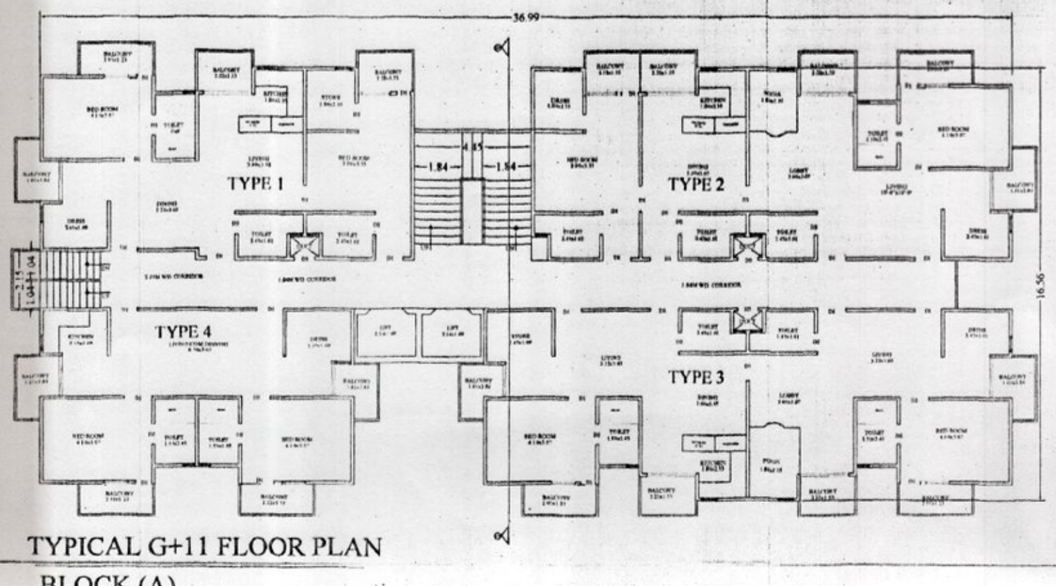

TYPICAL G+11 FLOOR PLAN
BLOCK (A)

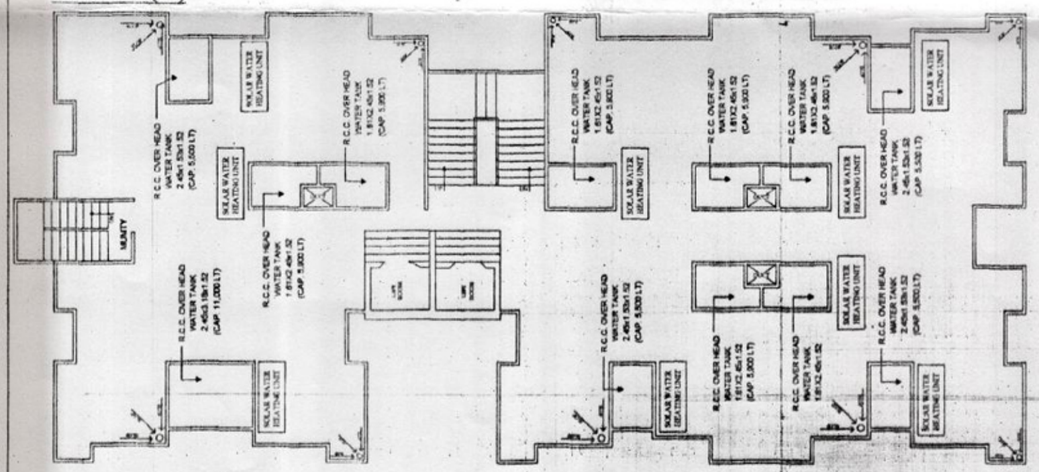

TERRACE PLAN
BLOCK (A)

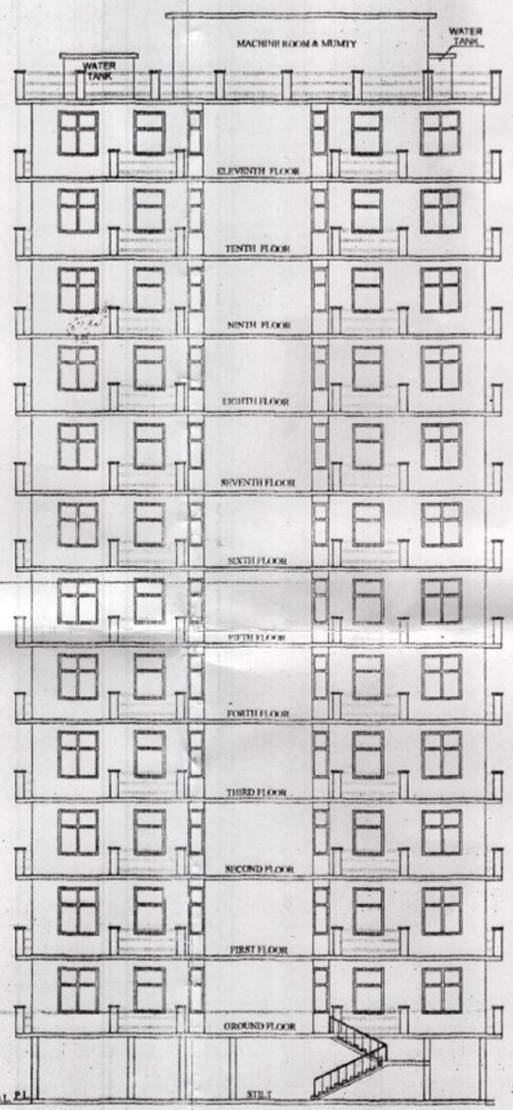

ELEVATION

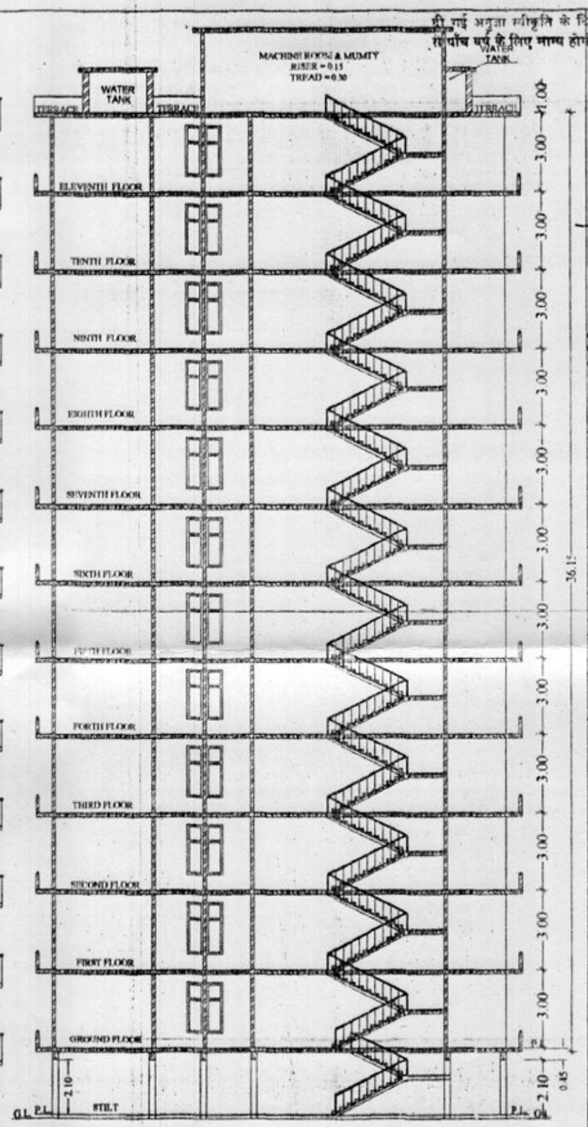

SECTION - YY
BLOCK (A)

SCALE 1 : 100

SPACE FOR SANCTION

SPECIFICATIONS

1. FIRST CLASS BRICK WORK IN 1:6 C/MORTAR
2. R.C.C. WORK IN 1:2:4 CEMENT MIX
3. FOUNDATION CEMENT CONC. IN 1:4:8 MIX
4. PLASTERING IN 1:6 CEMENT MORTAR
5. DOOR WINDOW IN WOODEN WORK

AREA STATEMENT

BUILDING	SHEET NO.	AREA & FLOOR: AREA OF G.F.	FLOOR	NOS. UNIT	AREA (IN Sqm.) TOTAL AREA
FLATS TYPE - 1	03/08	120.18x4 = 480.72	12	48	5768.64
FLATS TYPE - 2	03/08	147.75x4 = 591.00	12	48	7092.00
FLATS TYPE - 3	03/08	158.55x4 = 634.20	12	48	7610.40
FLATS TYPE - 4	03/08	103.29x4 = 413.16	12	48	4957.92
TOTAL		2119.68		192	25428.96

TITLE: TYPICAL G+11 FLOOR PLAN
BLOCK (A)

PROJECT:
PROPOSED CONSTRUCTION PLAN GROUP HOUSING BUILDING "KRISHNA VALLEY", KHASARA NO. 714/A, 693, 715 & 692, 694 SITUATED AT MAUJA JAINT, MATHURA-DELHI ROAD, MATHURA

OWNERS
HI-VIEW CONSTRUCTIONS(p) LTD.
404, 4TH FLOOR, CROWN HEIGHTS, CROWNE PLAZA HOTEL-SECTOR-10-ROHINI, NEW DELHI -85

DIRECTORS:
1. Mr. JOGINDER KUMAR KHURANA
2. Mr. NAVEEN BHATIJA

OWNER'S SIGN:-
For Hi-View Constructions Pvt. Ltd.
Director

ARCHITECTS:
BAJAJ ASSOCIATES (INDIA)
A-8/7, KRISHNA NAGAR
MATHURA. PH. 0565-6453905
CELL. 9412280100.

SHEET NO. 03/08

BAJAJ ASSOCIATES (INDIA) Ar. Anupama Bajaj Regd No. CA/1974/96 MATHURA