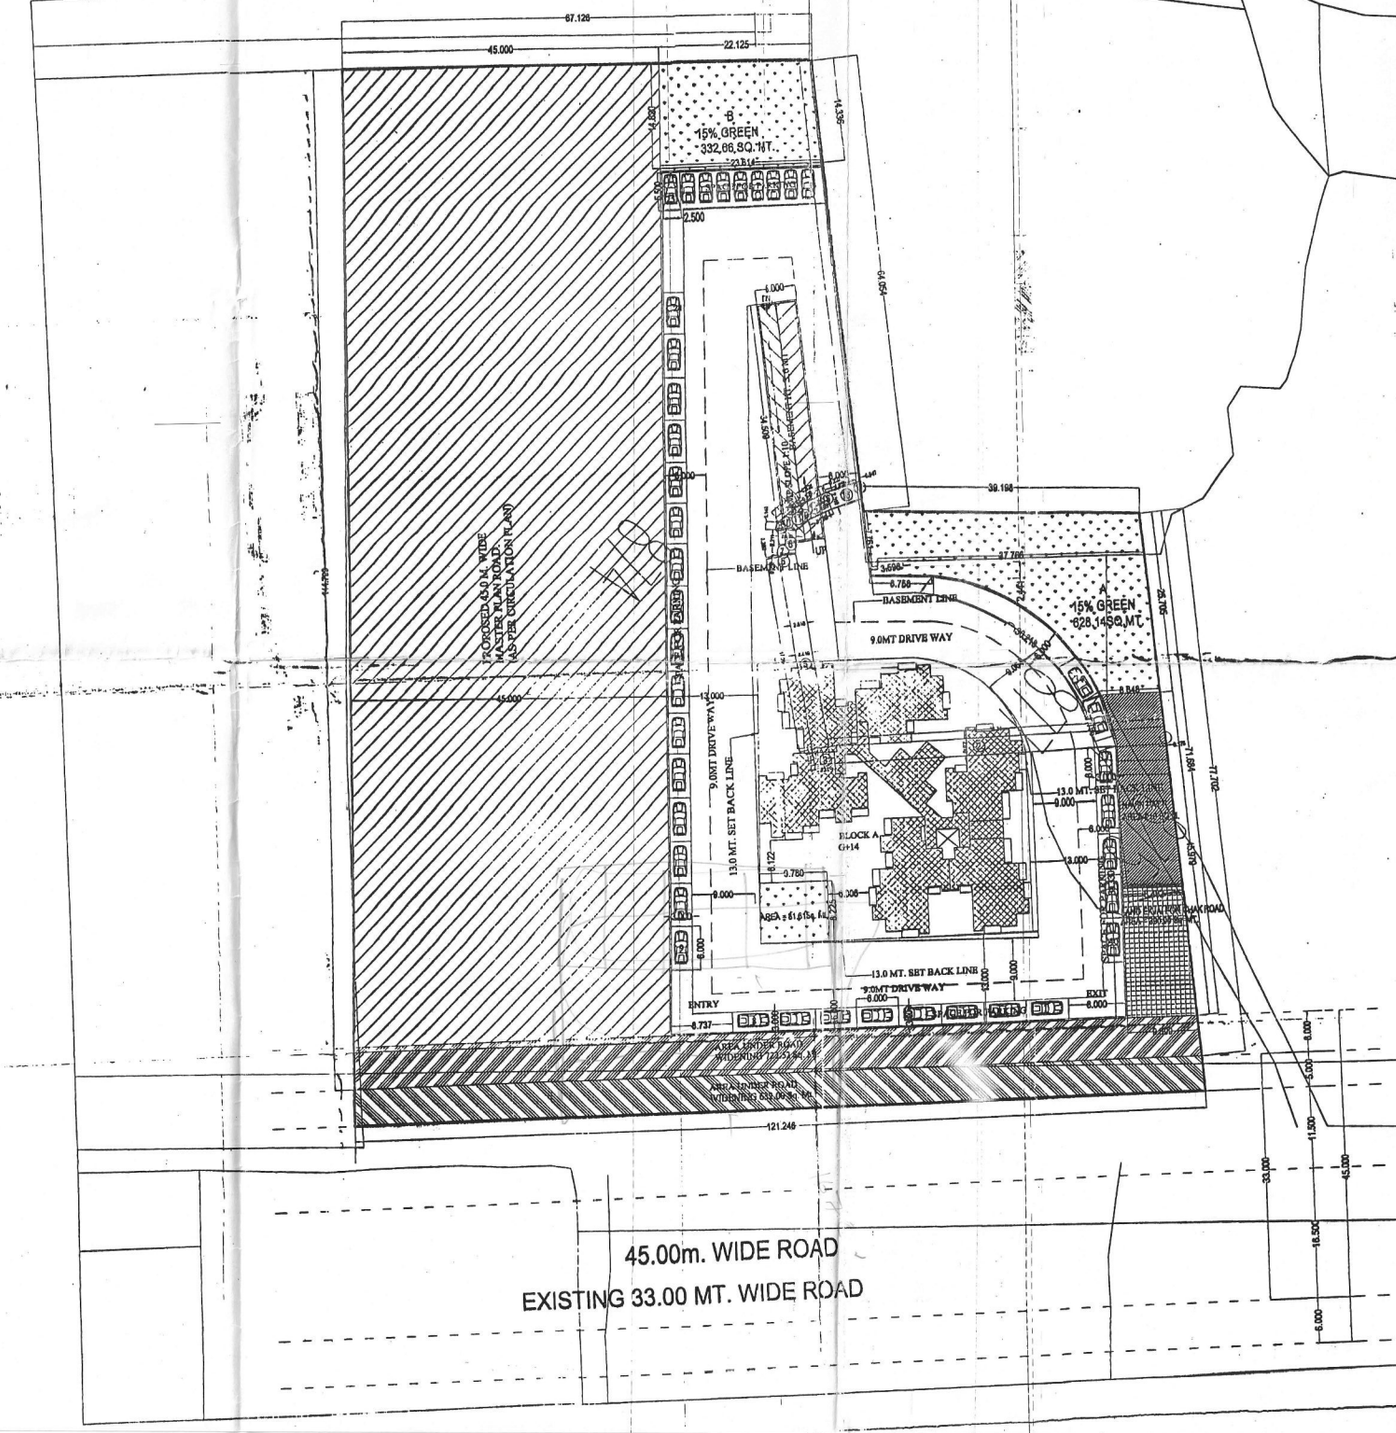

PROJECT TITLE

PROPOSED GROUP HOUSING ON KHASRA NO. 874 & 877 AT RAMEYA RESIDENCY NOOR NAGAR , Ghaziabad

BUILDER & PROMOTERS

RAM SHYAM BUILDERS PVT. LTD.
Ganga Plaza, S-3, IIrd Floor,1C, Sanjay Nagar District Centre, Ghaziabad

SUBMISSION DRAWING

DRAWING TITLE

SITE PLAN SUPERIMPOSE ON KHASRA

OWNER'S SIGN

For Ram Shyam Builders (P) Ltd.
Director

ARCHITECTS' SIGN

Building Beliefs
Architect, Planner, Landscape & Interior Designer

ARCHITECT

BUILDING BELIEFS ARCHITECTS
3/4 MAULSIRI ROAD SHIPRA SUN CITY
INDIRAPURAM Ghaziabad

DATE		DEALT	
SCALE	1:0.356	CHKD.	
		DRAWING NO.	
		SD-02	