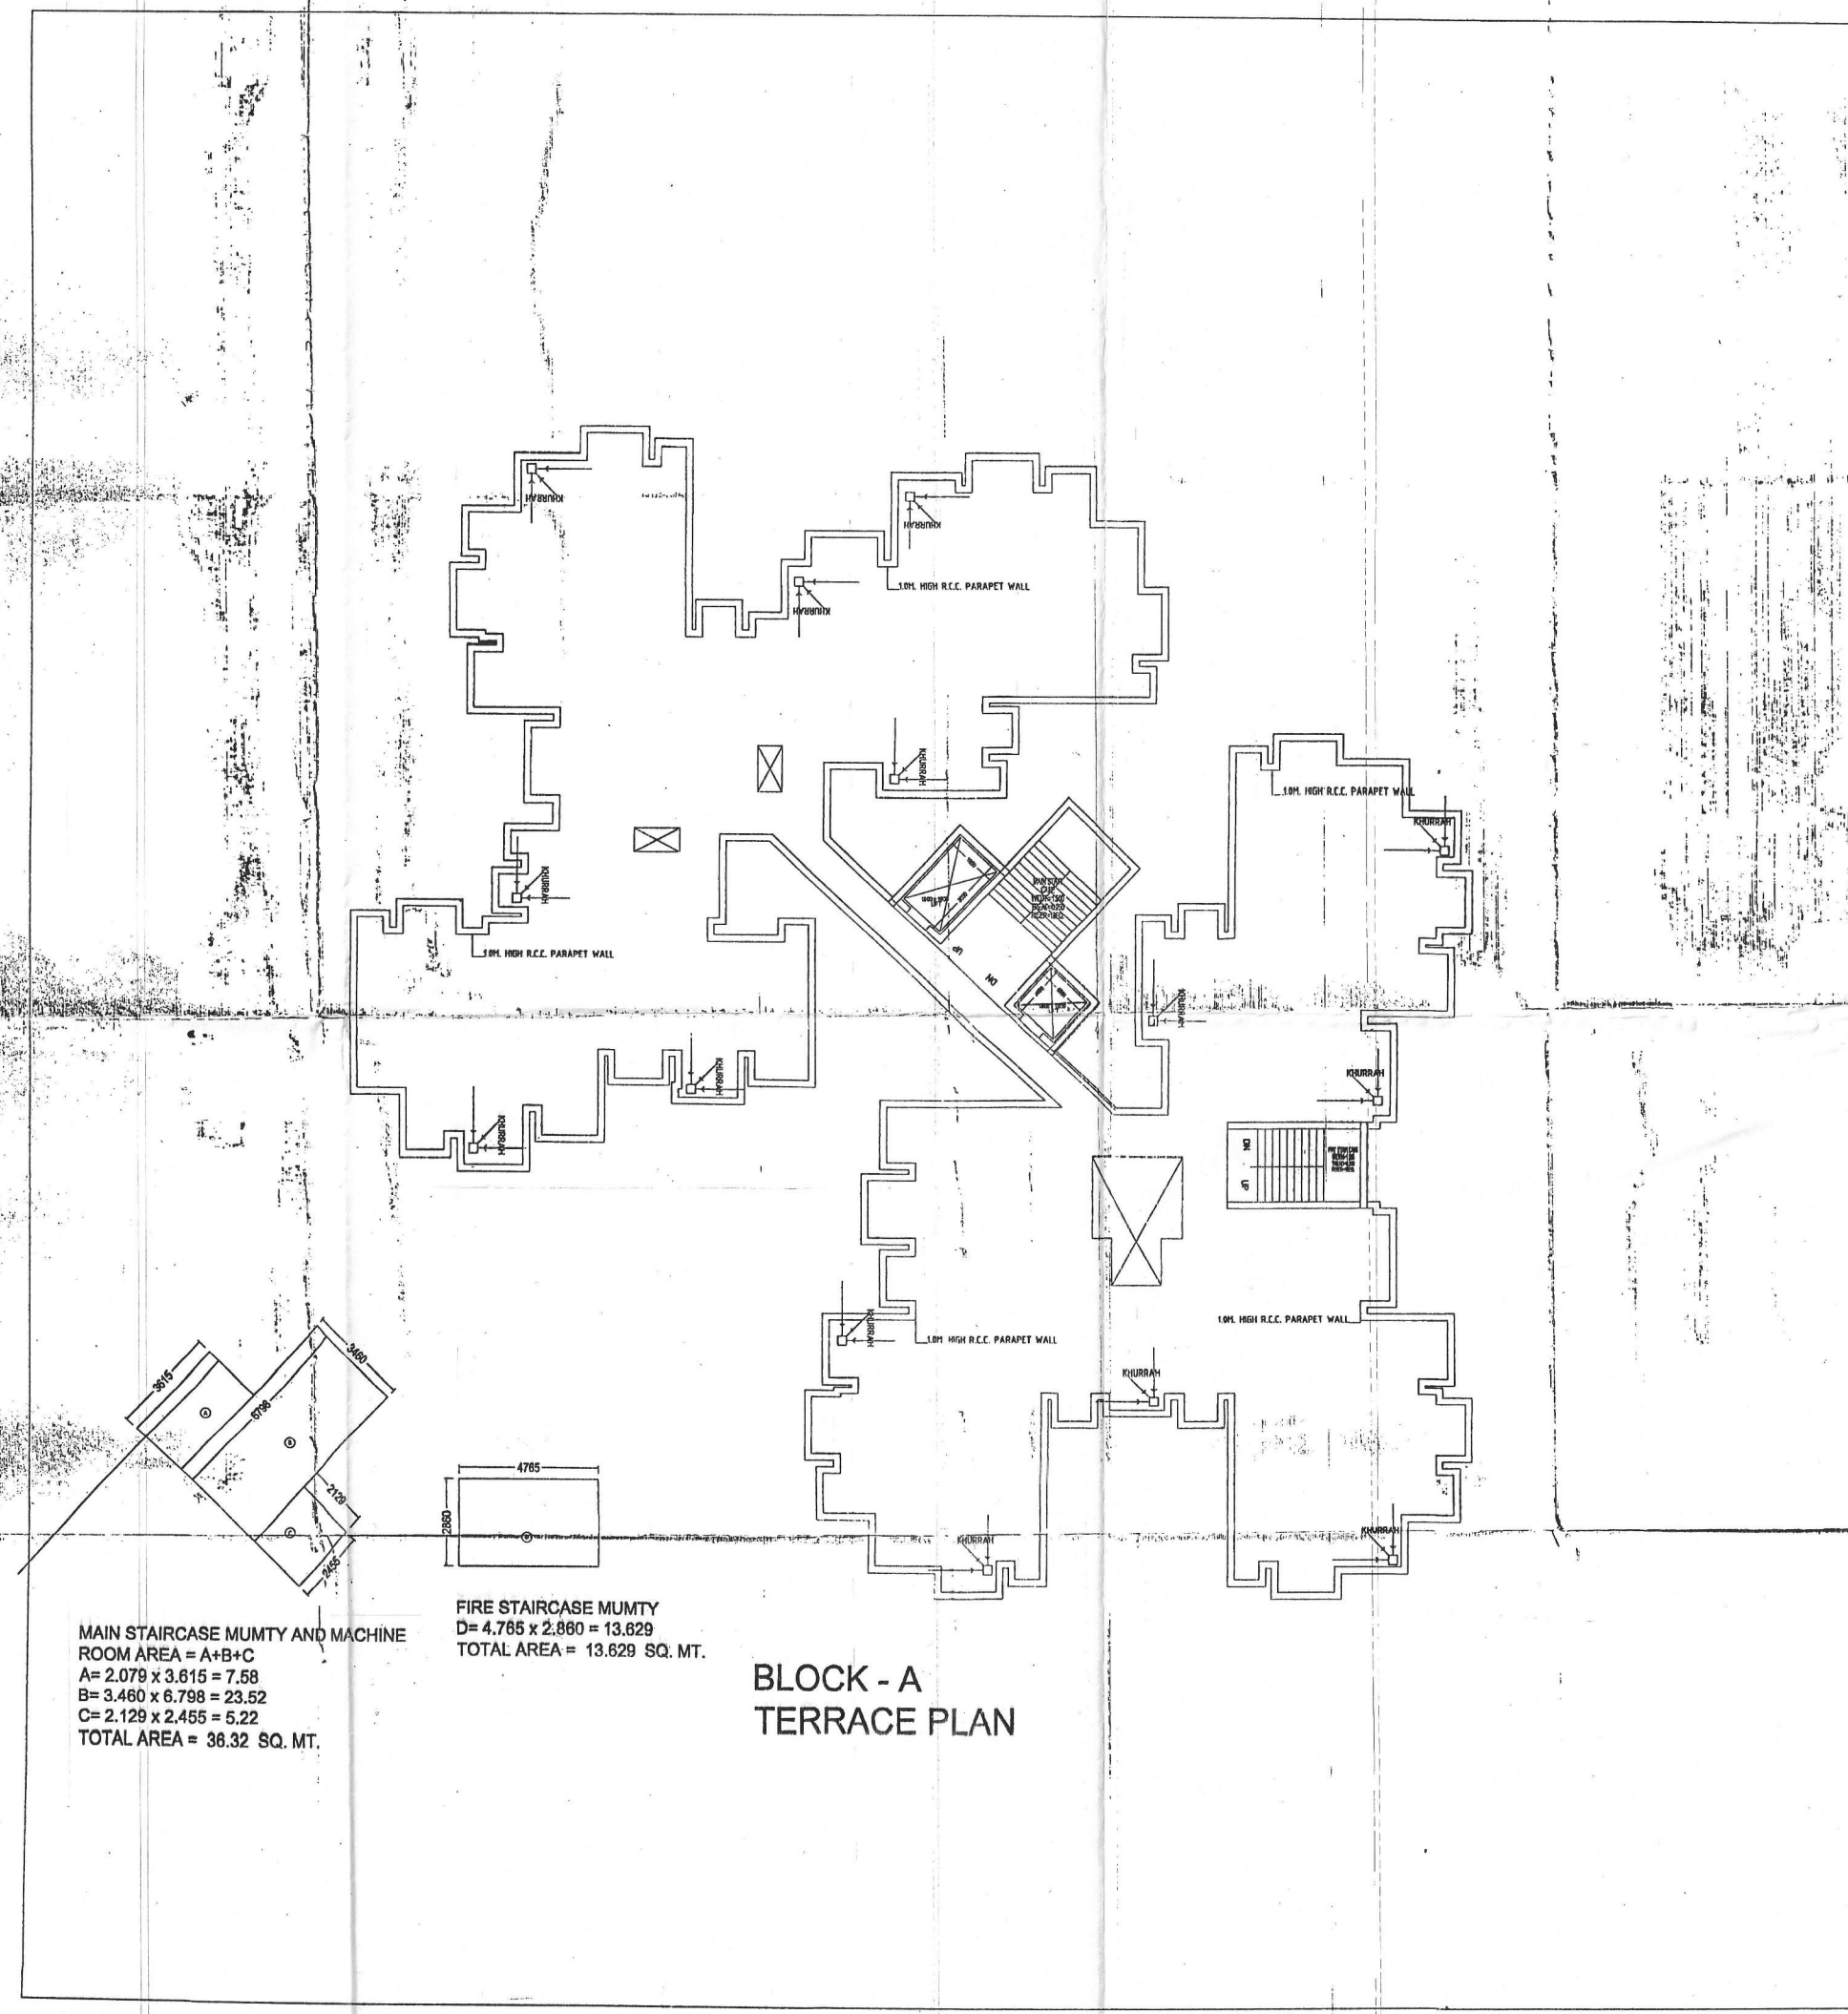

BLOCK-A	UNITS
701.53	6
692.558	6
692.558	6
692.558	6
692.558	6
692.558	6
692.558	6
692.558	6
692.558	6
692.558	6
692.558	6
692.558	6
692.558	6
692.558	6
10397.342	90

PROJECT TITLE

PROPOSED GROUP HOUSING ON KHASRA NO. 874 & 877 APRAMEYA RESIDENCY AT NOOR NAGAR , Ghaziabad

BUILDER & PROMOTERS

RAM SHYAM BUILDERS PVT. LTD.

Durga Plaza, S-3, IInd Floor,10, Sanjay Nagar District Centre, Ghaziabad

SUBMISSION DRAWING

DRAWING TITLE BLOCK - A TERRACE PLAN

OWNER'S SIGN

For Ram Shyam Builders (P) Ltd.

Director

ARCHITECTS' SIGN

Building Beliefs
Architect, Planner, Landscape & Interior Designer

DATE		DEAT	
SCALE	1:119.8	CHKD.	

DRAWING NO.

SD-07

गाजियाबाद विकास प्राधिकरण

संस्था निर्माण स्वीकृत

पर्यावरण की दृष्टि से ... अधिनियम के अन्तर्गत ... लगाना अनिवार्य है।

स्वामित्व ... की दिशा में मानचित्र की स्वीकृति स्वतः निरस्त समझा जायेगा।

मानचित्र स्वीकृत पत्र पर अंकित अन्तर्गत ही मानचित्र निर्माण किया जाना है।

समस्त प्रकार के भवन/स्ट्रक्चर की सुरक्षा हेतु विभिन्न स्तरों पर समस्त दीवारों के ऊपर आर०सी०सी० टाई बीम डालना उचित/आवश्यक। जो डी०पी०सी० लेवल सिस्टम प्रत्येक छत डाले जाये।

(बिल्डिंग नियमों के अनुसार मानचित्र हुआ) होमवर्क ही निर्माण कार्य किया जायेगा

आवेदक/ भू-स्वामी/ निर्माणकर्ता द्वारा निर्माण ... से ... प्रत्येक ... कार्य ... होगी अन्यथा भवन के समय उक्त मद में प्राविधान कोष में धनराशि जमा किया जाना आवश्यक होगा।

स्थल पर एक बोर्ड पर स्वीकृत मानचित्र की संख्या व दिनांक लिखना अनिवार्य होगा।

वास्तुविद
मानचित्र अनुभाग

अधिशासी अभियन्ता
मानचित्र अनुभाग

आपीसारी अभियन्ता
मानचित्र अनुभाग