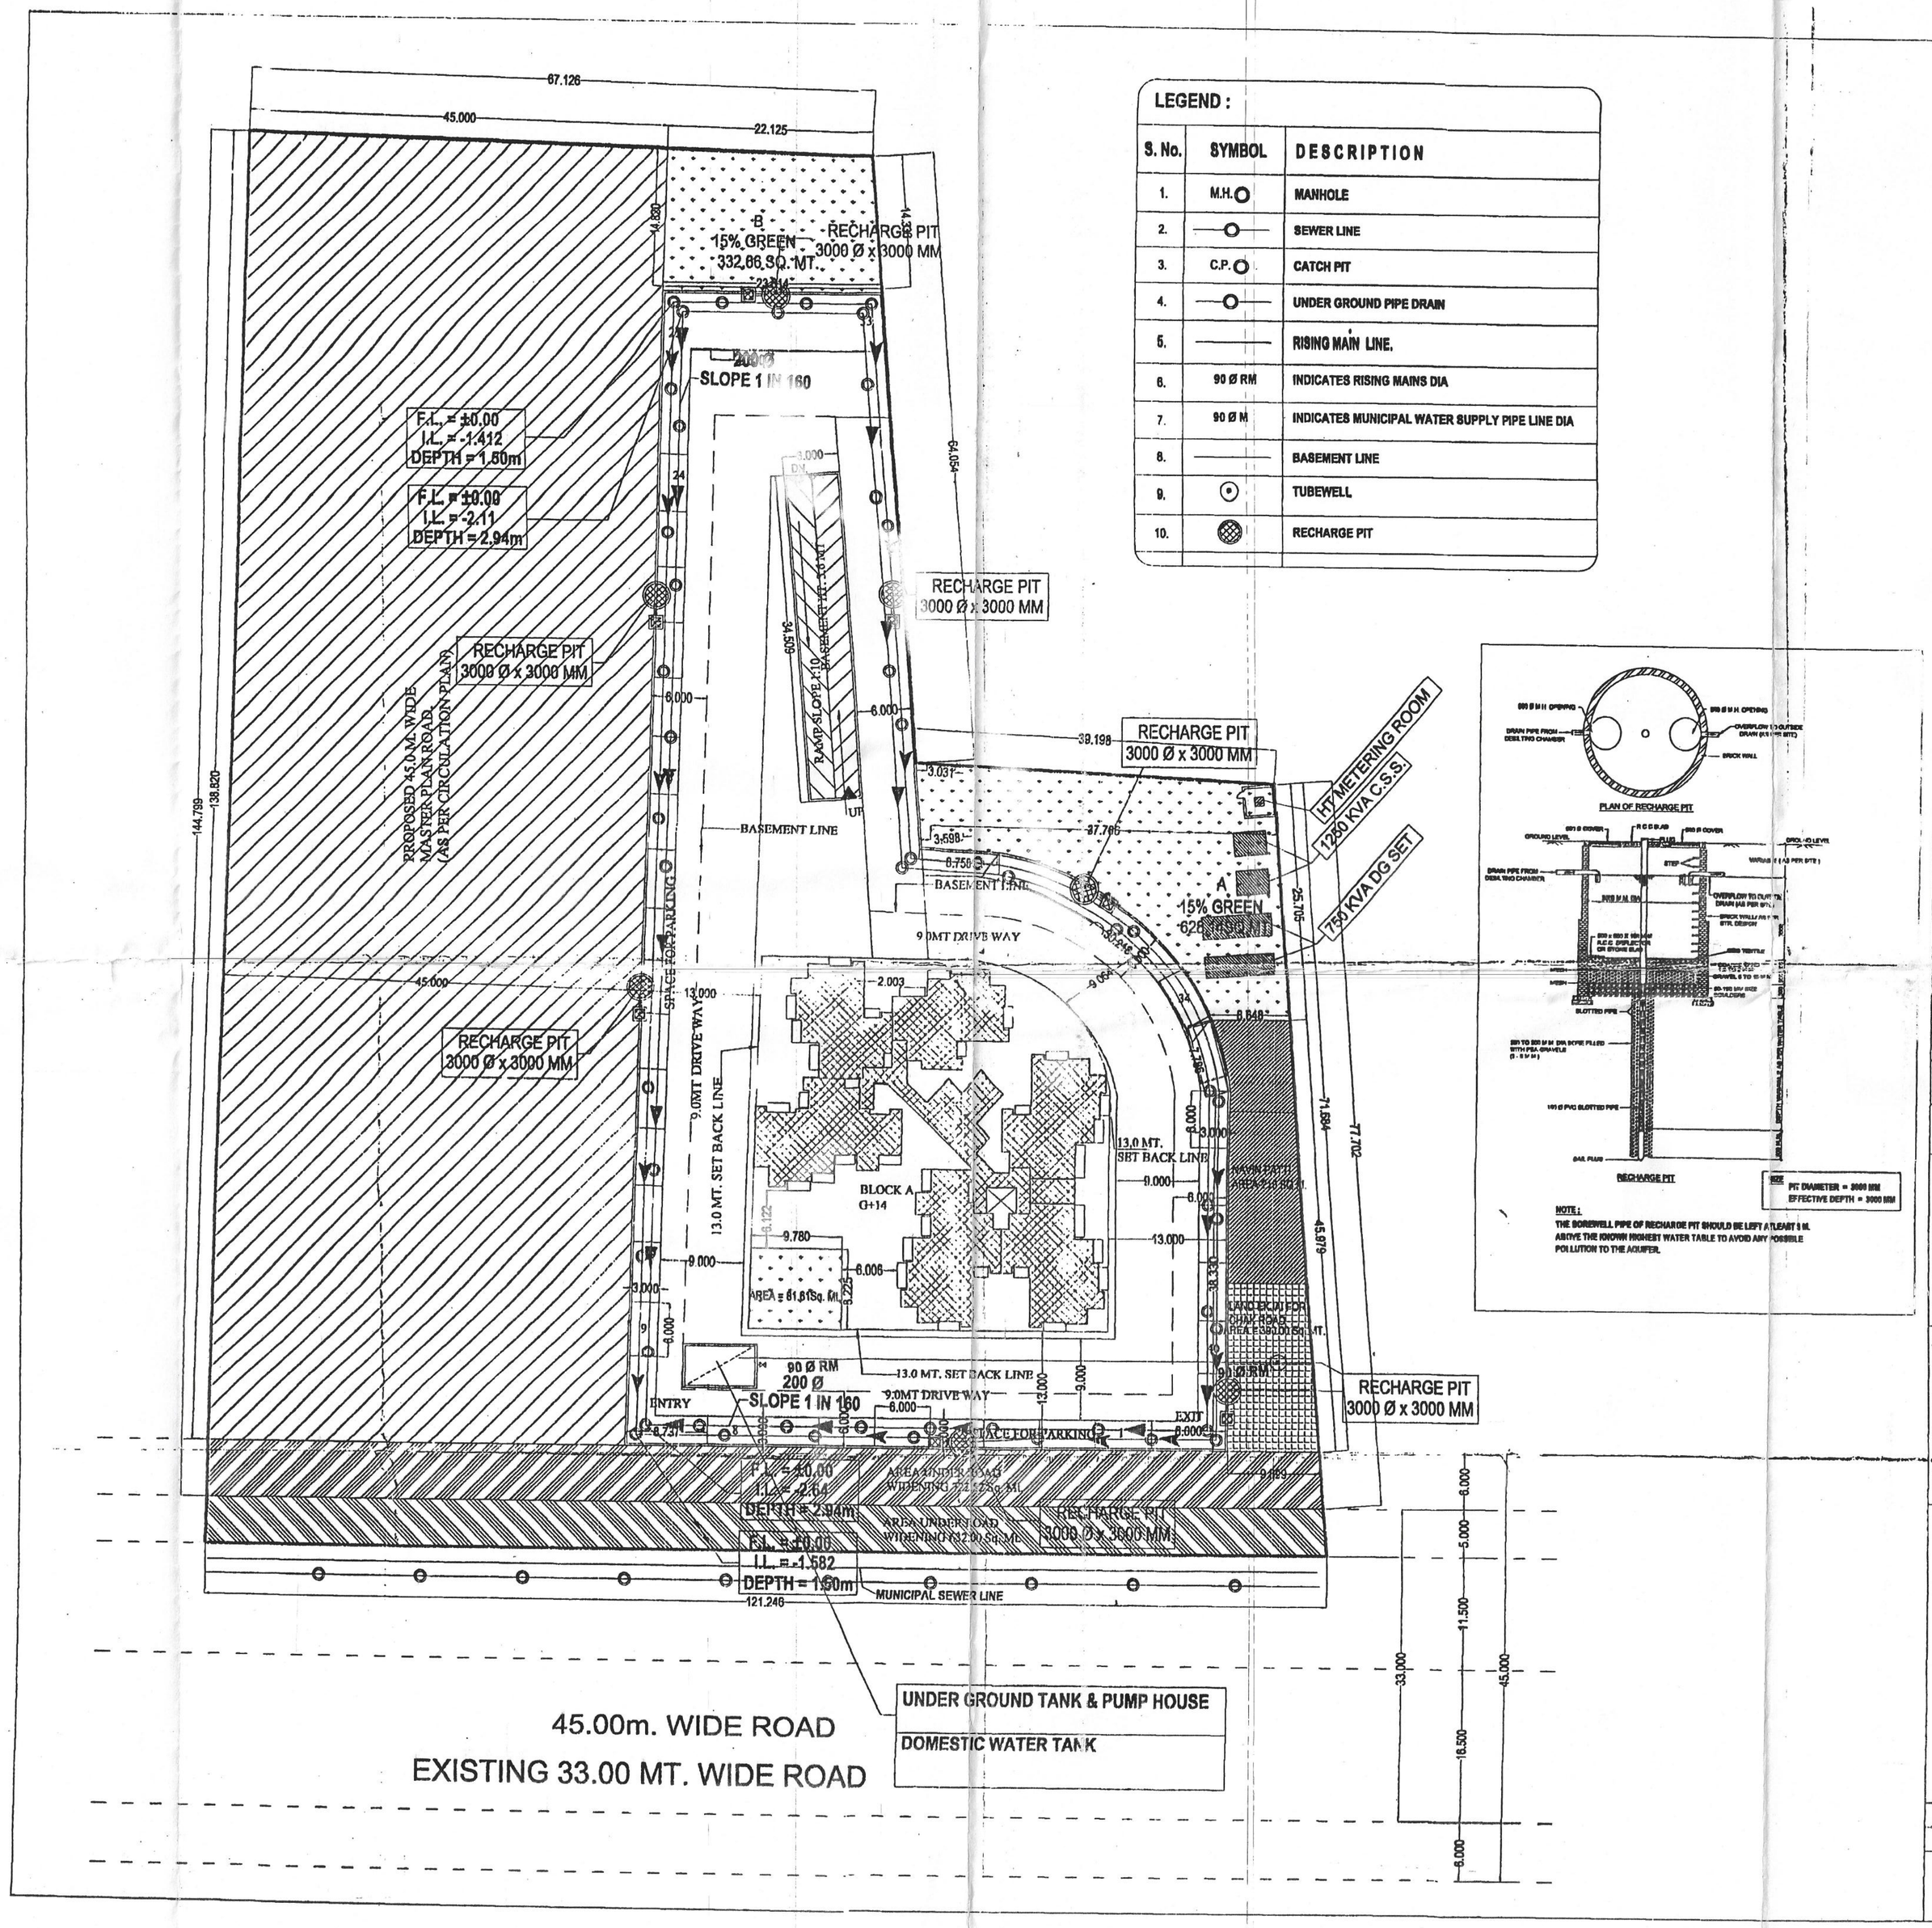

LEGEND :

S. No.	SYMBOL	DESCRIPTION
1.	M.H.	MANHOLE
2.		SEWER LINE
3.	C.P.	CATCH PIT
4.		UNDER GROUND PIPE DRAIN
5.		RISING MAIN LINE.
6.	90 Ø RM	INDICATES RISING MAINS DIA
7.	90 Ø M	INDICATES MUNICIPAL WATER SUPPLY PIPE LINE DIA
8.		BASEMENT LINE
9.		TUBEWELL
10.		RECHARGE PIT

PROJECT TITLE

PROPOSED GROUP HOUSING ON KHASRA NO. 874 & 877 APRAMEYA RESIDENCY AT NOOR NAGAR , Ghaziabad

BUILDER & PROMOTERS

RAM SHYAM BUILDERS PVT. LTD.
Durga Plaza, S-3, IInd Floor,10, Sanjay Nagar District Centre, Ghaziabad

SUBMISSION DRAWING

DRAWING TITLE

COMBINED SITE SERVICES DRAWING

OWNER'S SIGN

For Ram Shyam Builders (P) Ltd.
Director

ARCHITECTS' SIGN

Building Beliefs
Architect, Planner, Landscape & Interior Designer

ARCHITECT

BUILDING BELIEFS ARCHITECTS
3/4 MAULSIRI ROAD SHIPRA SUN CITY
INDIRAPURAM Ghaziabad

DATE		DEALT	
SCALE	1 : 0-356	CHKD.	
		DRAWING NO.	SD-09