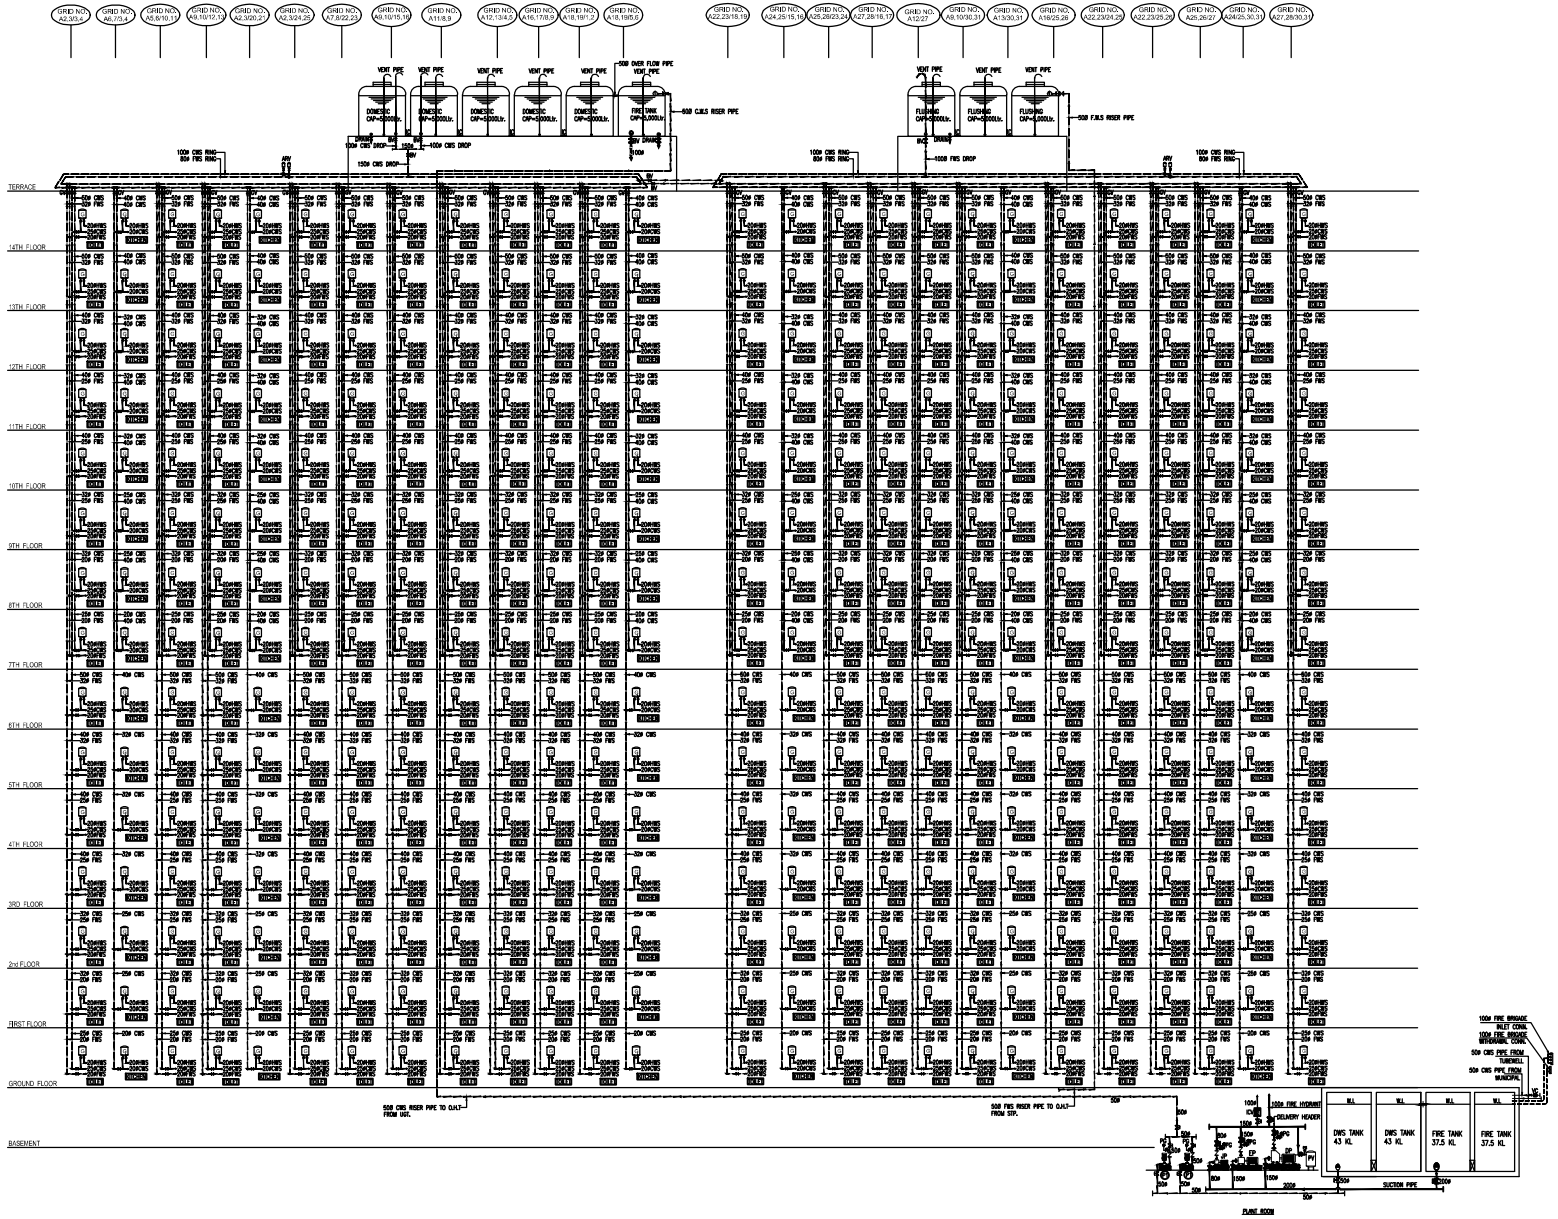


NOTES & REFERENCES

## GENERAL NOTES -

1. ALL DIMENSIONS ARE IN MILLIMETERS.
2. DIMENSIONS ARE TO BE READ AND NOT TO BE SCALED.
3. THE CONTRACTORS MUST VERIFY ALL DIMENSIONS ON SITE AND REFER THE RELEVANT STRUCTURAL AND OTHER CONSULTANT'S DRAWINGS BEFORE COMMENCING ANY WORK OR PREPARING ANY SHOP DRAWING, AND IN CASE ANY DISCREPANCY IS NOTICED THE SAME SHALL BE BROUGHT TO THE NOTICE OF THE ARCHITECT AND SHALL BE CLARIFIED BEFORE EXECUTION OF WORK.

REFER THIS DRAWING ALONG WITH THE OTHER RELEVANT ARCHITECTURAL, STRUCTURAL AND THE OTHER SERVICES DRAWINGS BEFORE THE EXECUTION OF WORK RELATED TO THIS DRAWING AT SITE.

# THIS DRAWING @ ARCHOPOLIS

## LEGEND:-

| | |
|---|---|
| C.W.S. | COLD WATER SUPPLY |
| H.W.S. | HOT WATER SUPPLY |
| F.W.S. | FLUSHING WATER SUPPLY |
| | FIRE HYDRANT PIPE |
| G | 25ltr GEYSER |
| BV | BUTTER FLY VALVE |
| GV | GUN METAL VALVE |
| ARV | AIR RELEASE VALVE |
| IC | INTER CONNECTION |

## NOTES:-

1. THIS DRAWING IS TO BE READ IN CONJUNCTION WITH ALL OTHER RELEVANT ARCHITECTURAL , STRUCTURAL & ELECTRICAL DRAWINGS.
2. ALL DIMENSION & LEVELS ARE IN MM.
3. ALL SOIL , WASTE, VENT & RW PIPES ARE uPVC.
4. ALL INTERNAL WATER SUPPLY PIPES ARE CPVC PIPES.
5. ALL WATER SUPPLY DROPS & RISER G. PIPES.
6. WATER SUPPLY PIPES DROPS & RISER SIZES REF.WATER SUPPLY SYSTEM DIAGRAM

STATUS: GOOD FOR CONSTRUCTION

CLIENT: KRISHNA REALTY PVT. LTD
D-5, SECTOR - 61, NOIDA - 201301

PROJECT: APRAMEYA RESIDENCY
APARTMENT AT
NODE NAGAR, GHAZIABAD

ARCHITECT SIGN | CLIENT SIGN

ARCHITECTS : ARCHOPOLIS
537, NITIKHAND-III,
INDIRAPURAM - GHAZIABAD
TEL: 0120-4902543, contact@archopolis.in

DSR ENGINEERING SERVICES
Plumbing & Fire Fighting Consultant
28-D , Pocket -5 ,
MIG Flats , Mayur Vihar -Phase - III ,Delhi -96
Ph- 9910349454
Email- dsrengg46@gmail.com

BUILDING TYPE: Residential

DRAWING TITLE: SCHEMATIC DIAGRAM FOR WATER SUPPLY BLOCK-A

DRG. NO. - APPL/2013/AR_TO_36

| | | | |
|---|---|---|---|
| Date | 14.06.17 | Rev. | R4 |
| Design by | | Scale | NTS |
| Drawn by | | Approved by | |