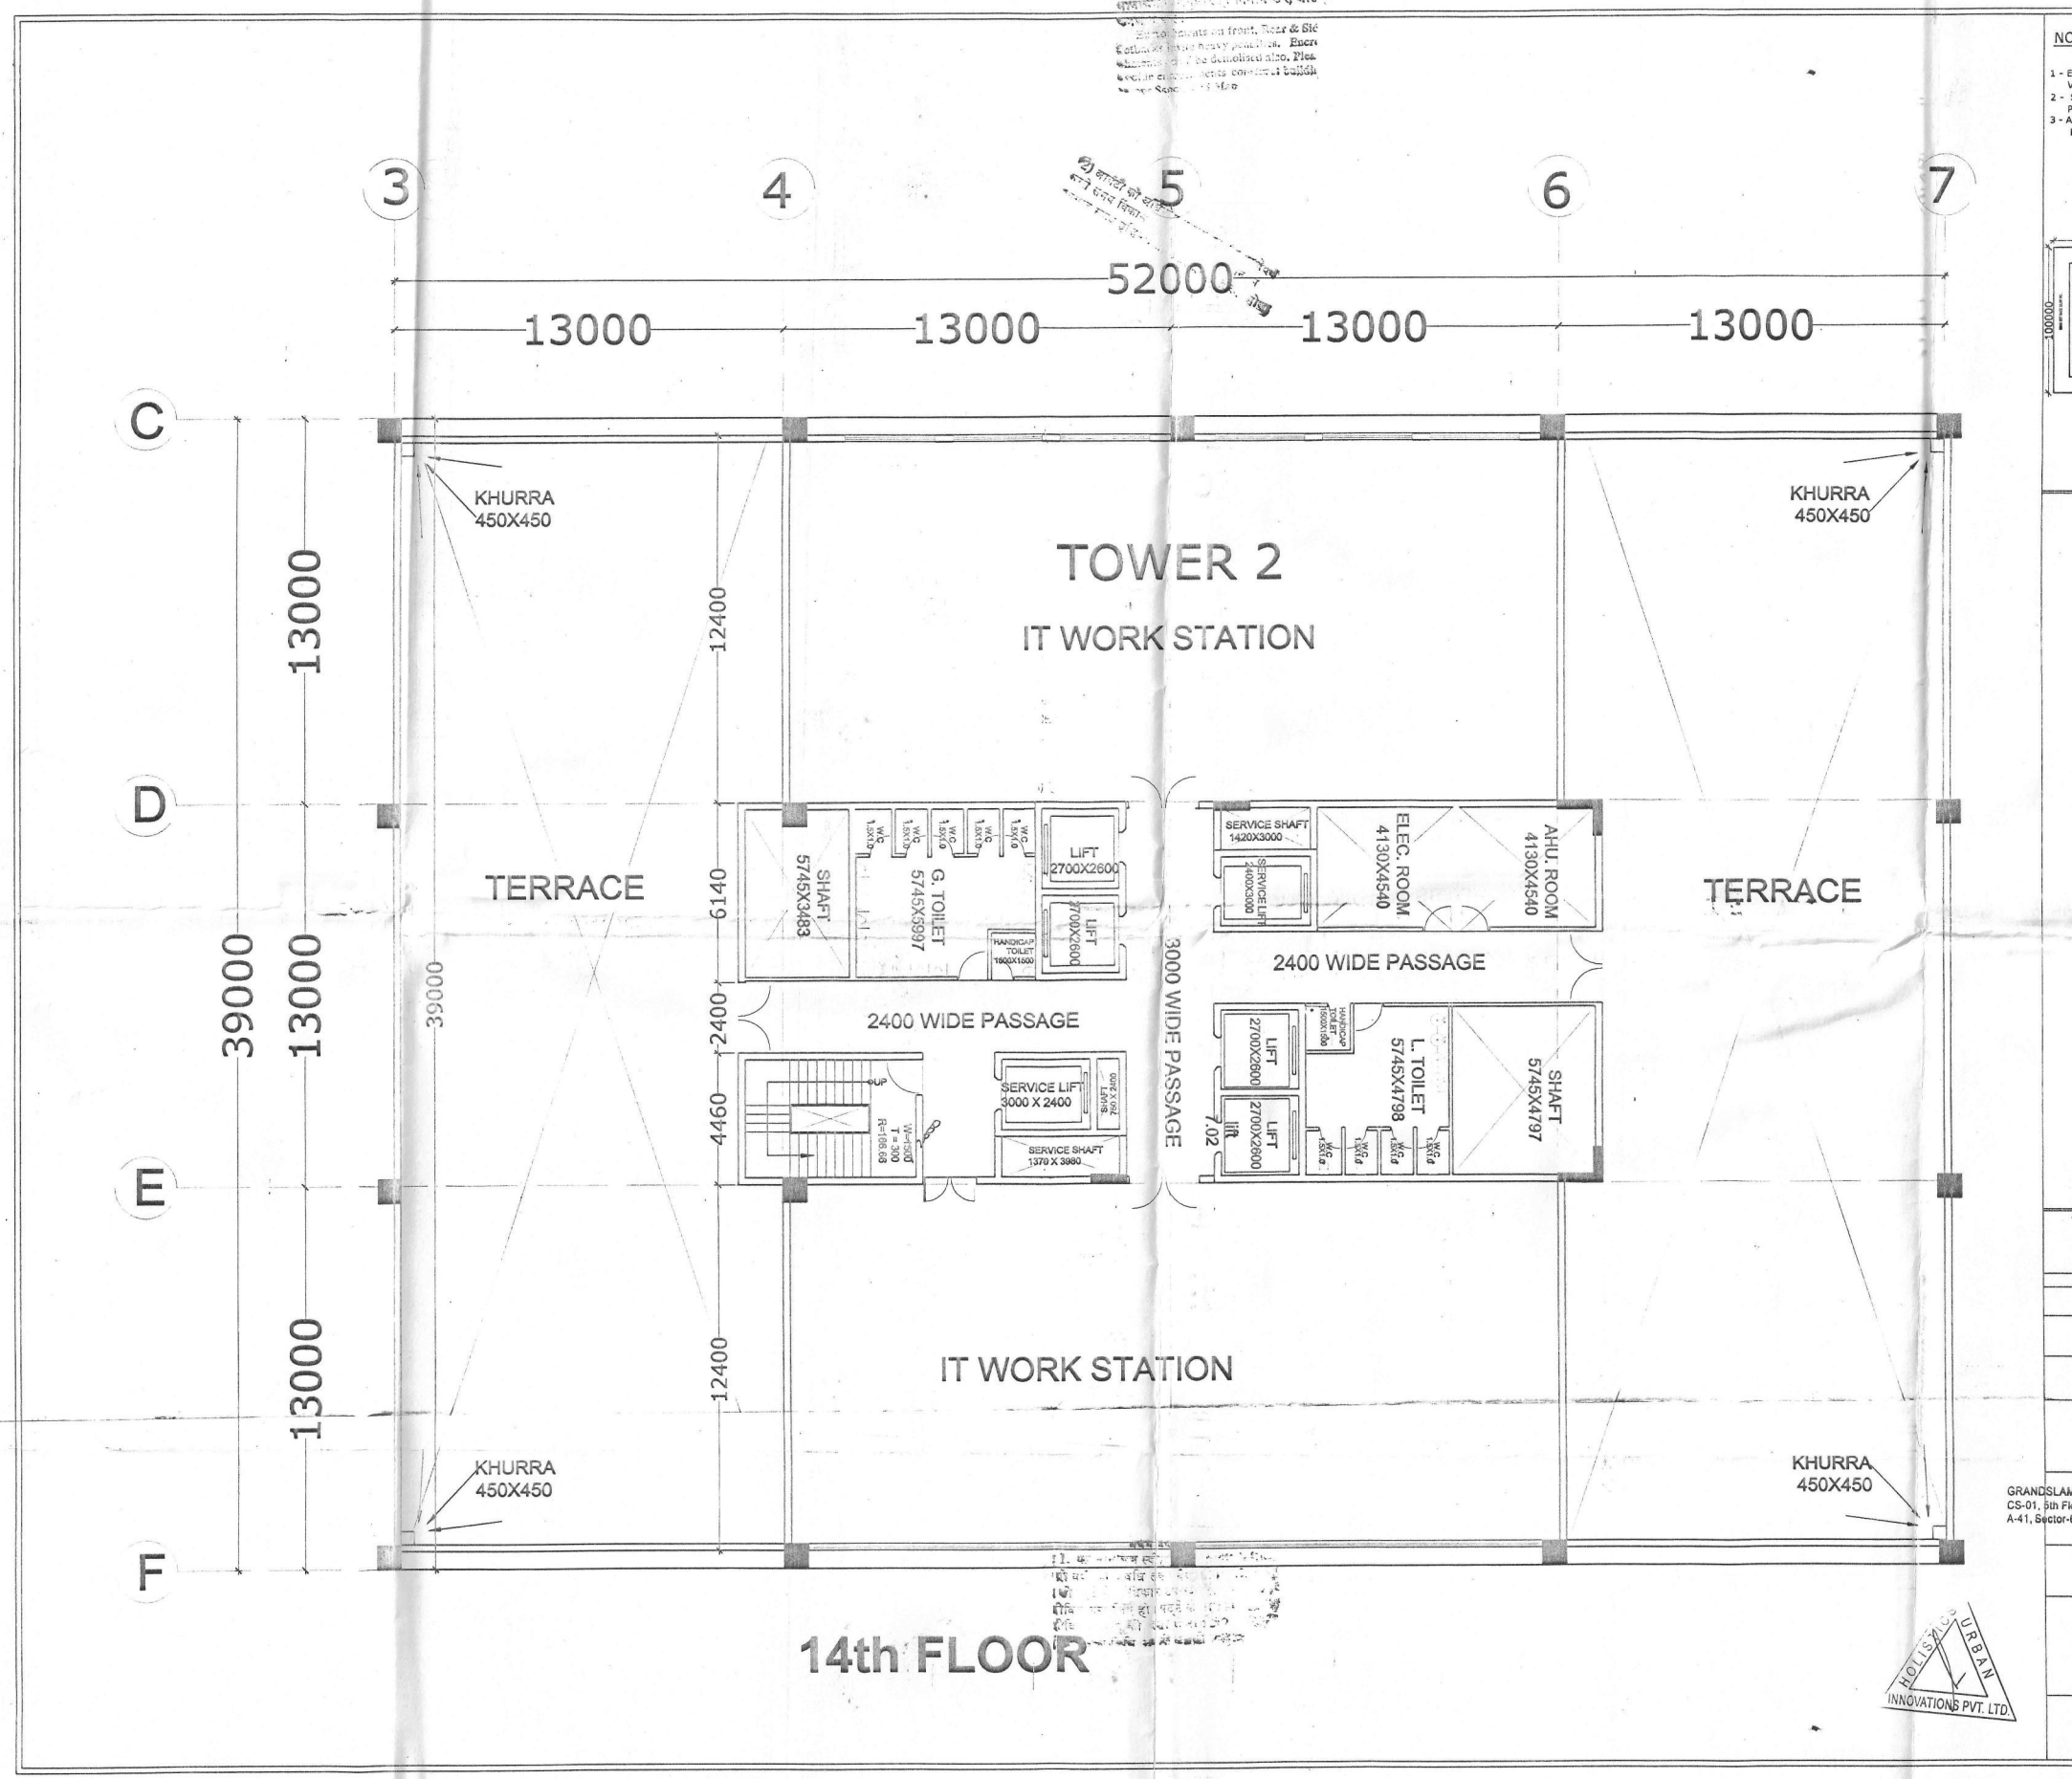

NOTE :-

1 - ENTIRE BUILDING IS AIRCONDITIONED AND HAS MECHNICAL VENTILATION.
2 - SPRINKLER SYSTEM IS PROVIDED IN ENTIRE BUILDING AS PER LASTEST NORMS.
3 - ARTIFICIAL LIGHT & VENTILATION IS PROVIDED WHERE NATURAL LIGHT AND VENTILATION IS NOT SUFFICIENT.

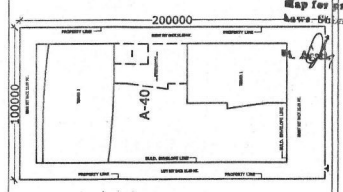

KEY PLAN

Map for proposed Building is as per bye laws submitted for approval please.

Architect

REVISIONS	DATE	REMARKS
	22 AUG. 08	

SACLE 1:100 | DRG. NO. 16 | A 0 1 6

DRAWING
14th FLOOR

NATURE OF DRAWING
SUBMISSION DRAWING

NORTH

PROJECT :-
PROPOSED IT/ ITES PARK.
AT PLOT NO. A- 40 SEC-62,NOIDA

GRANDSLAM DEVELOPERS PVT. LTD.
CS-01, 5th Floor, Tower-A,
A-41, Sector-62, Noida-201301 (U.P)

OWNER SIGN.

MANOJ KUMAR
Architect-CA/95/18656
Holistic Urban Innovations (P) Ltd.
Corenthum
A-41, Sector-62 Noida

OWNER

GRANDSLAM DEVELOPERS PVT. LTD.
D -5, LAJPAT NAGAR III, NEW DELHI 24

PROJECT CONSULTANTS :-

HOLISTIC URBAN INNOVATIONS PVT. LTD.
PLANNING & ARCHITECHTECTURE EPC & REPC ACTIVITIES
GREEN & ENERGY SERVICES BUILDING TECH. SERVICES,
THE CORENTHUM, TOWER- A-41, SEC - 62, NOIDA 201 301
PH.- 0120-4279023 , 24, FAX- 0120-4279025

HOLISTIC CONSULTANCY CONSORTIUM

IMPORTANT:
1. IN CASE OF ANY DISCREPANCY IN THE DRAWING ,THIS OFFICE SHOULD BE REFFERED IMMEDIATELY.
2. ONLY WRITTEN DIMENSIONS ARE TO BE FOLLOWED.
3. ALL DIMENSIONS ARE IN MILLIMETERS.