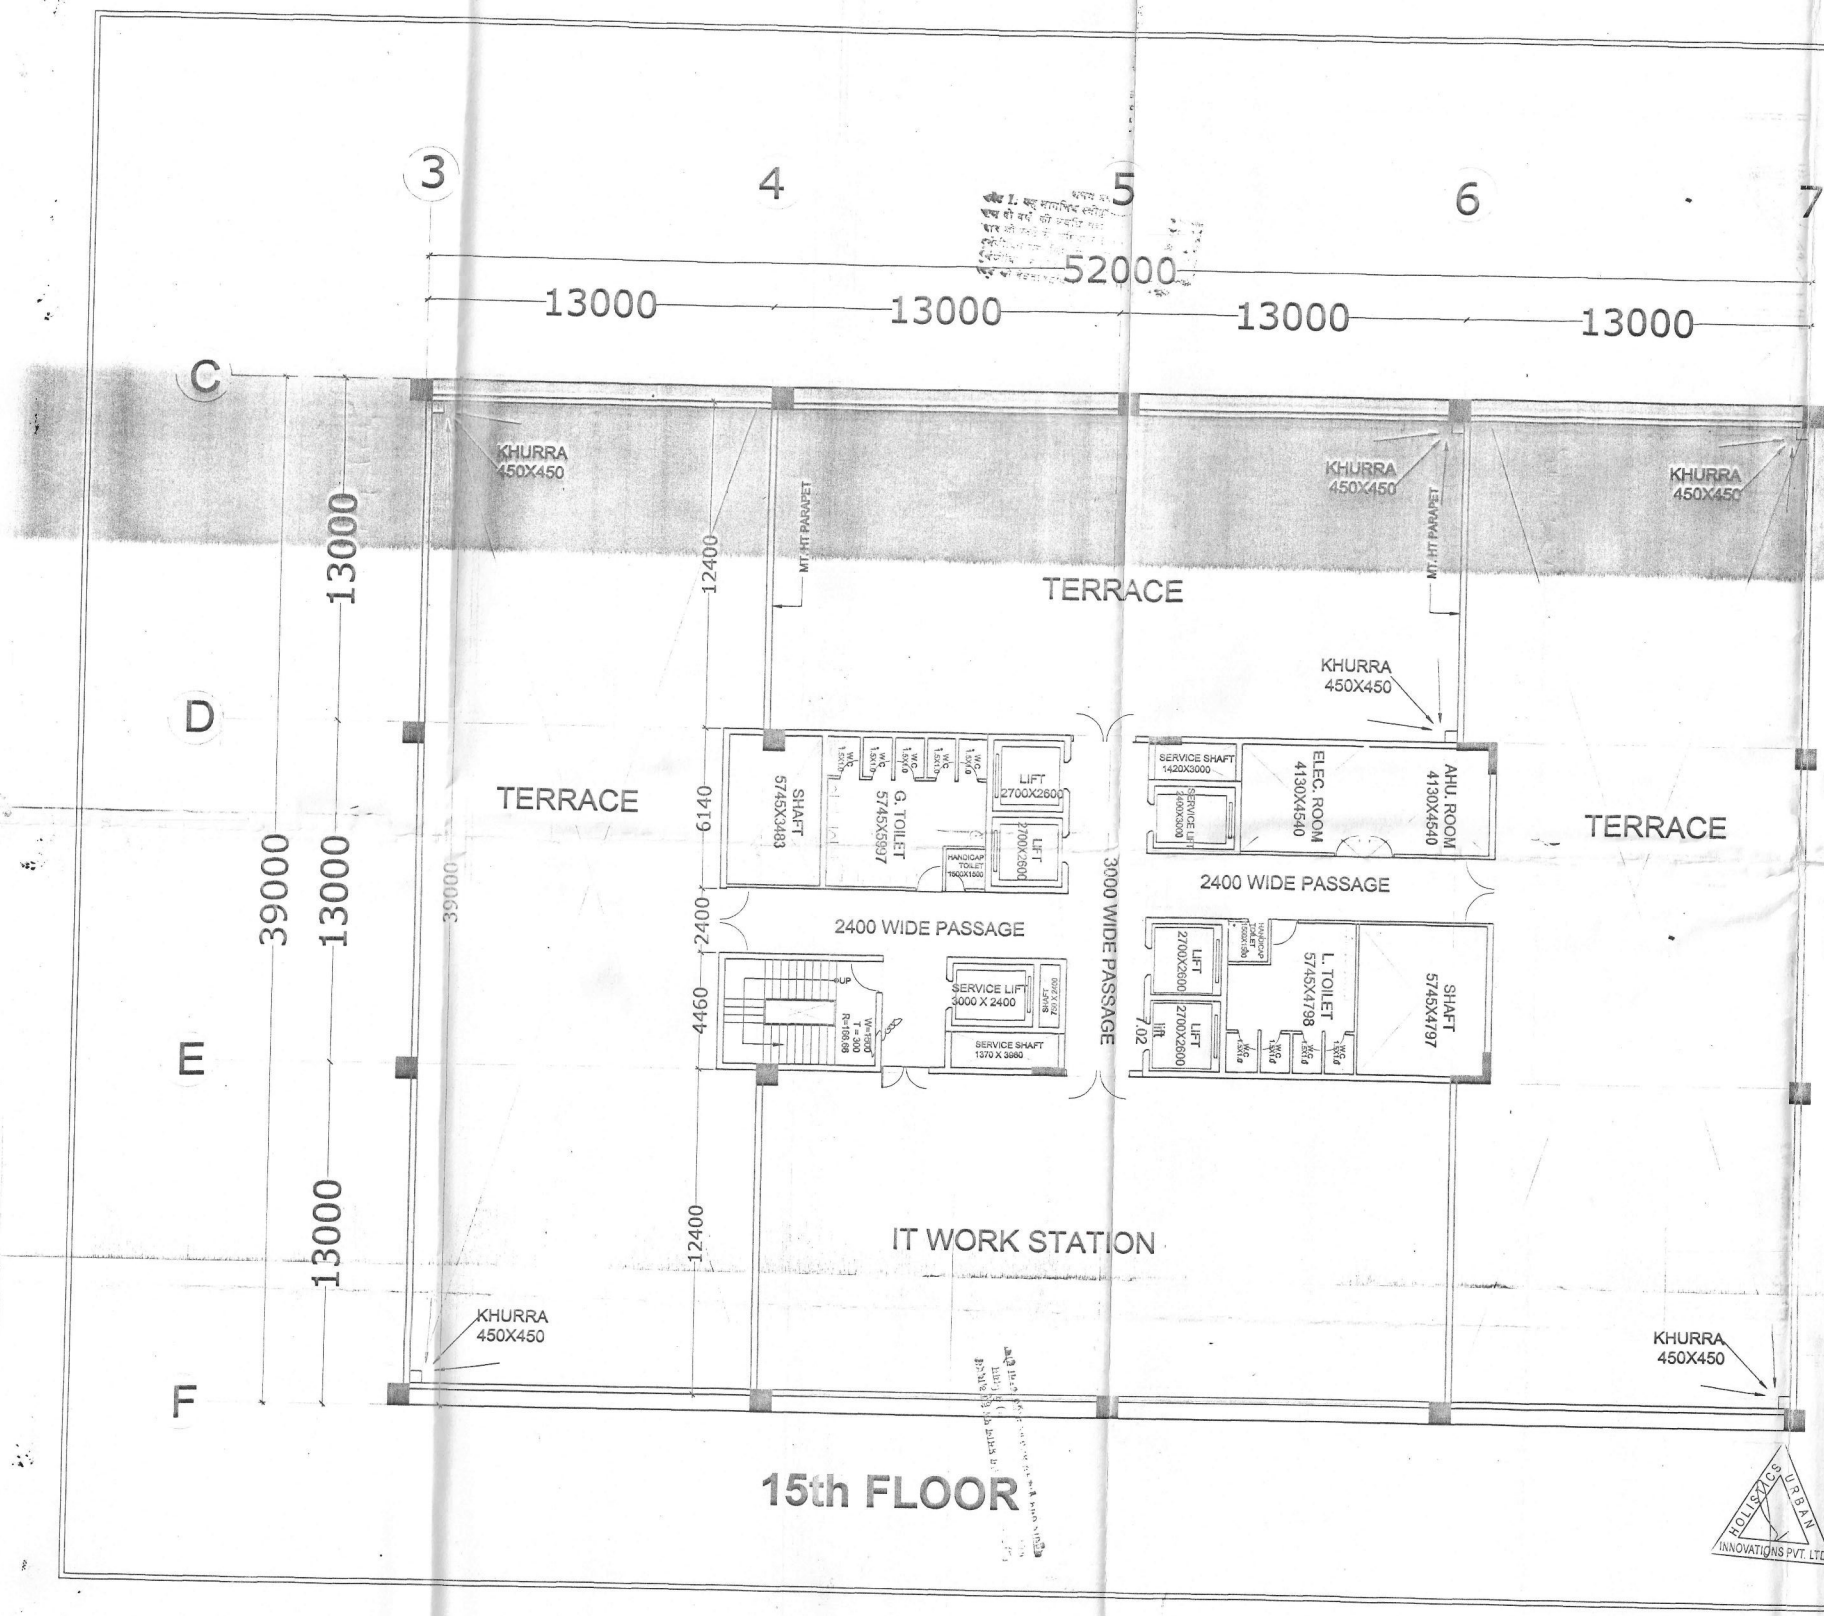

NOTE :-

1 - ENTIRE BUILDING IS AIRCONDITIONED AND HAS MECHINICAL VENTILATION.
2 - SPRINKLER SYSTEM IS PROVIDED IN ENTIRE BUILDING AS PER LASTEST NORMS.
3 - ARTIFICIAL LIGHT & VENTILATION IS PROVIDED WHERE NATURAL LIGHT AND VENTILATION IS NOT SUFFICIENT.

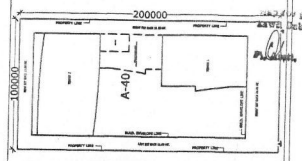

KEY PLAN

REVISIONS	DATE	REMARKS
	22 AUG. 08	

SCALE :1:100 | DRG. NO. 17 | A 0 1 7

DRAWING
15th FLOOR

NATURE OF DRAWING
SUBMISSION DRAWING

NORTH

PROJECT
PROPOSED IT/ ITES PARK.
AT PLOT NO. A- 40 SEC-62 NOIDA

GRANDSLAM DEVELOPERS PVT. LTD.
CS-01, 5th Floor, Tower-A,
A-41, Sector-62, Noida-201301 (U.P)

MANISH KUMAR
(Architect) CA/95/18656
Holistic Urban Innovations (P) Ltd
Corentium,
A-41, Sector-62 Noida

OWNER SIGN.

OWNER
GRANDSLAM DEVELOPERS PVT. LTD.
D-5, LAJPAT NAGAR III, NEW DELHI 24

PROJECT CONSULTANTS :-
HOLISTIC URBAN INNOVATIONS PVT. LTD.
PLANNING & ARCHITECTECTURE EPC & NRC ACTIVITIES
GREEN & ENERGY SERVICES BUILDING TECH. SERVICES,
THE CORENTHUM, TOWER- A-41, SEC.- 62, NOIDA 201 301
PH.- 0120-4279023 , 24, FAX- 0120-4279025

HOLISTIC CONSULTANCY CONSORTIUM

IMPORTANT:
1. IN CASE OF ANY DISCREPANCY IN THE DRAWING ,THIS OFFICE SHOULD BE REFERRED IMMEDIATELY.
2. ALL WRITTEN DIMENSIONS ARE TO BE FOLLOWED.
3. ALL DIMENSIONS ARE IN MILLIMETERS.