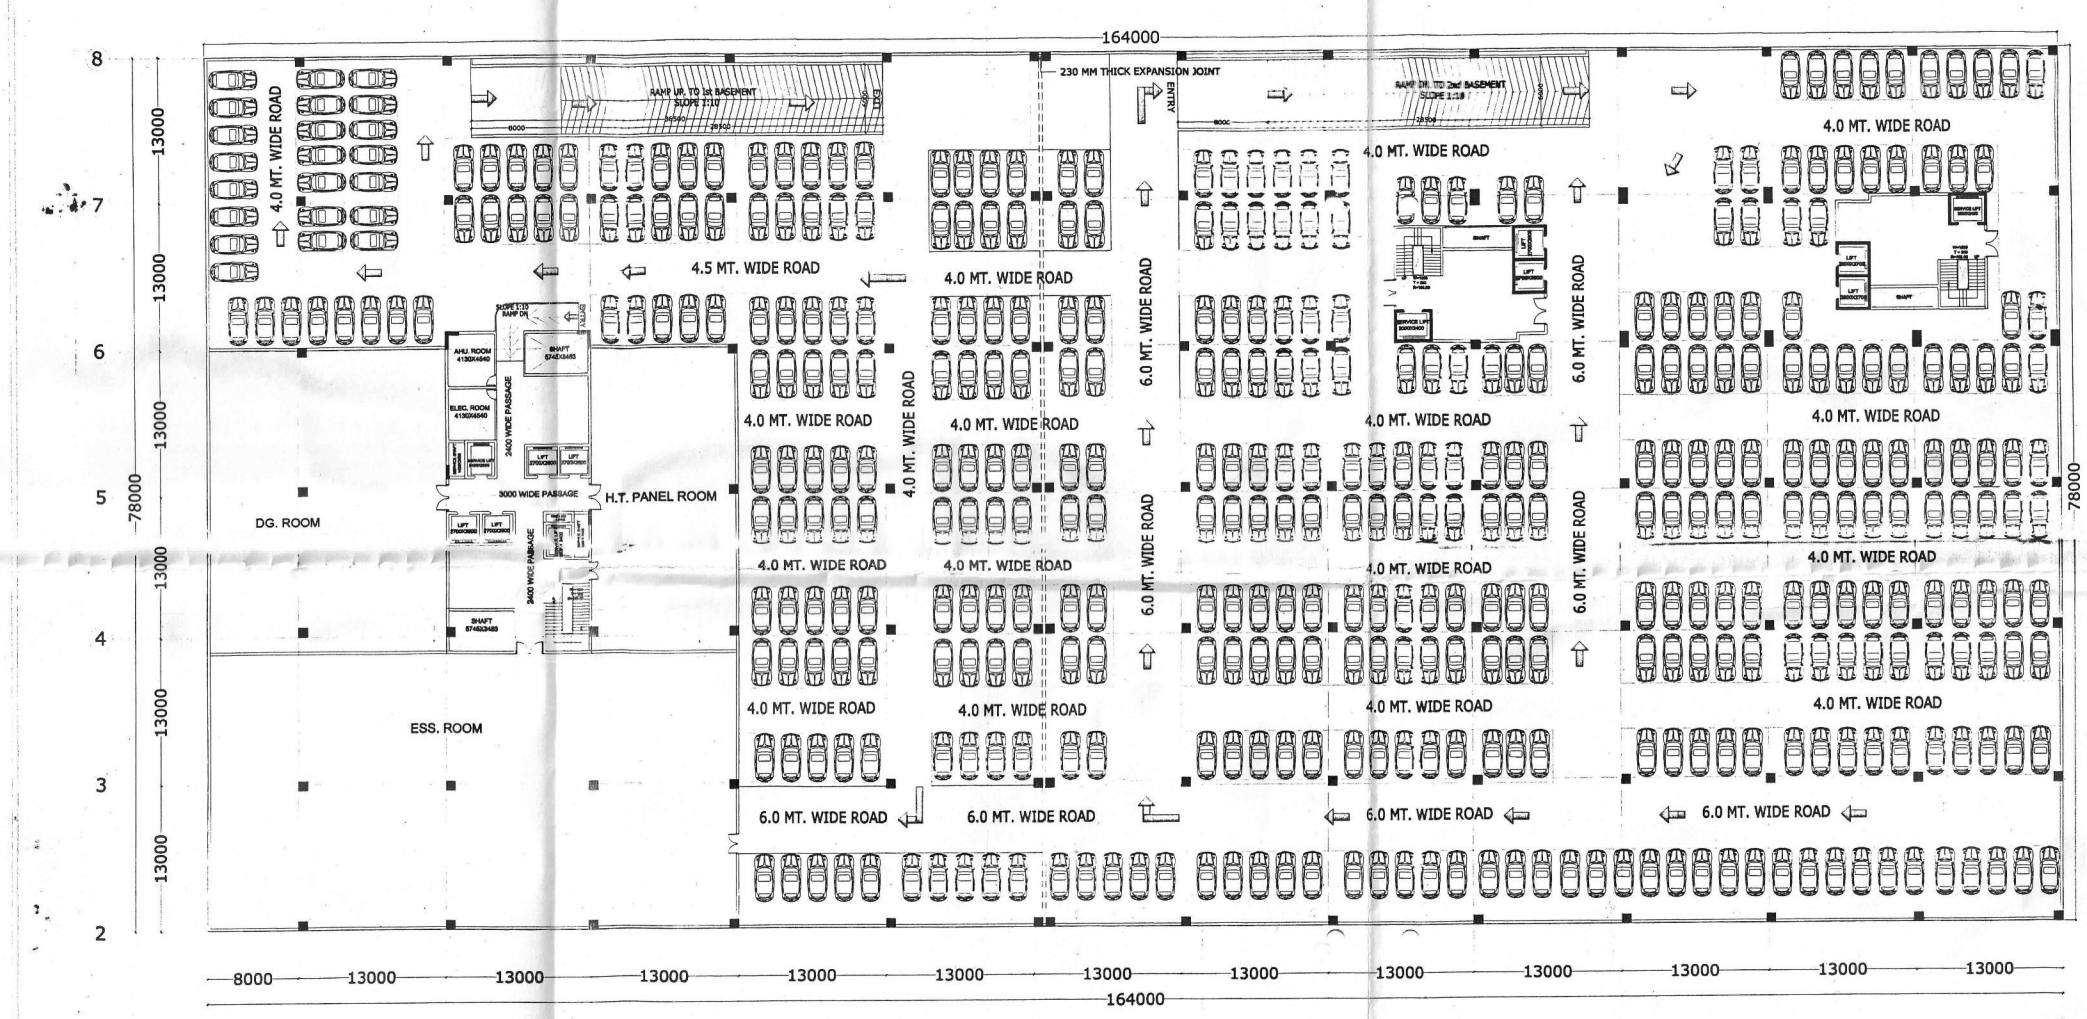

2ND BASEMENT PLAN

NOTE :-

1 - ENTIRE BUILDING IS AIRCONDITIONED AND HAS MECHNICAL VENTILATION.
2 - SPRINKLER SYSTEM IS PROVIDED IN ENTIRE BUILDING AS PER LASTEST NORMS.
3 - ARTIFICIAL LIGHT & VENTILATION IS PROVIDED WHERE NATURAL LIGHT AND VENTILATION IS NOT SUFFICIENT.

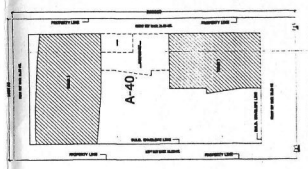

KEY PLAN

REVISIONS	DATE	REMARKS			
	22 AUG. 08				
SCALE 1:100	DRG. NO. 4	A	0	0	4

DRAWING
2ND BASEMENT PLAN

NATURE OF DRAWING
SUBMISSION DRAWING

NORTH N

PROJECT -
PROPOSED IT/ ITES PARK
AT PLOT NO. A- 40 SEC-62,NOIDA

GRAND SLAM DEVELOPERS PVT. LTD.
D-5, LAJPAT NAGER-III
NEW DELHI - 110024

OWNER SIGN.

MAHESH KUMAR
(Architect)-CA/95/18656
Holistic Urban Innovations (P) Ltd
Corenthum
A-41, Sector-62

ARCHITECT SIGN.

OWNER
GRANDSLAM DEVELOPERS PVT. LTD.
D -5, LAJPAT NAGAR III, NEW DELHI 24

PROJECT CONSULTANTS :-
HOLISTIC URBAN INNOVATION
ARCHITECTURE,TOWN PLANNING, PMC,INDUSTRIAL DESIGN,EPC.
SARITA VIHAR,NEW DELHI.

HOLISTIC CONSULTANCY CONSORTIUM

IMPORTANT:
1. IN CASE OF ANY DISCREPANCY IN THE DRAWING ,THIS OFFICE SHOULD BE REFFERED IMMEDIATELY.
2. ONLY WRITTEN DIMENSIONS ARE TO BE FOLLOWED.
3. ALL DIMENSIONS ARE IN MILIMETERS.

HOLISTIC URBAN INNOVATIONS PVT. LTD.

राजधानी नगरीय
वास्तुकार नियोजक
नोएडा