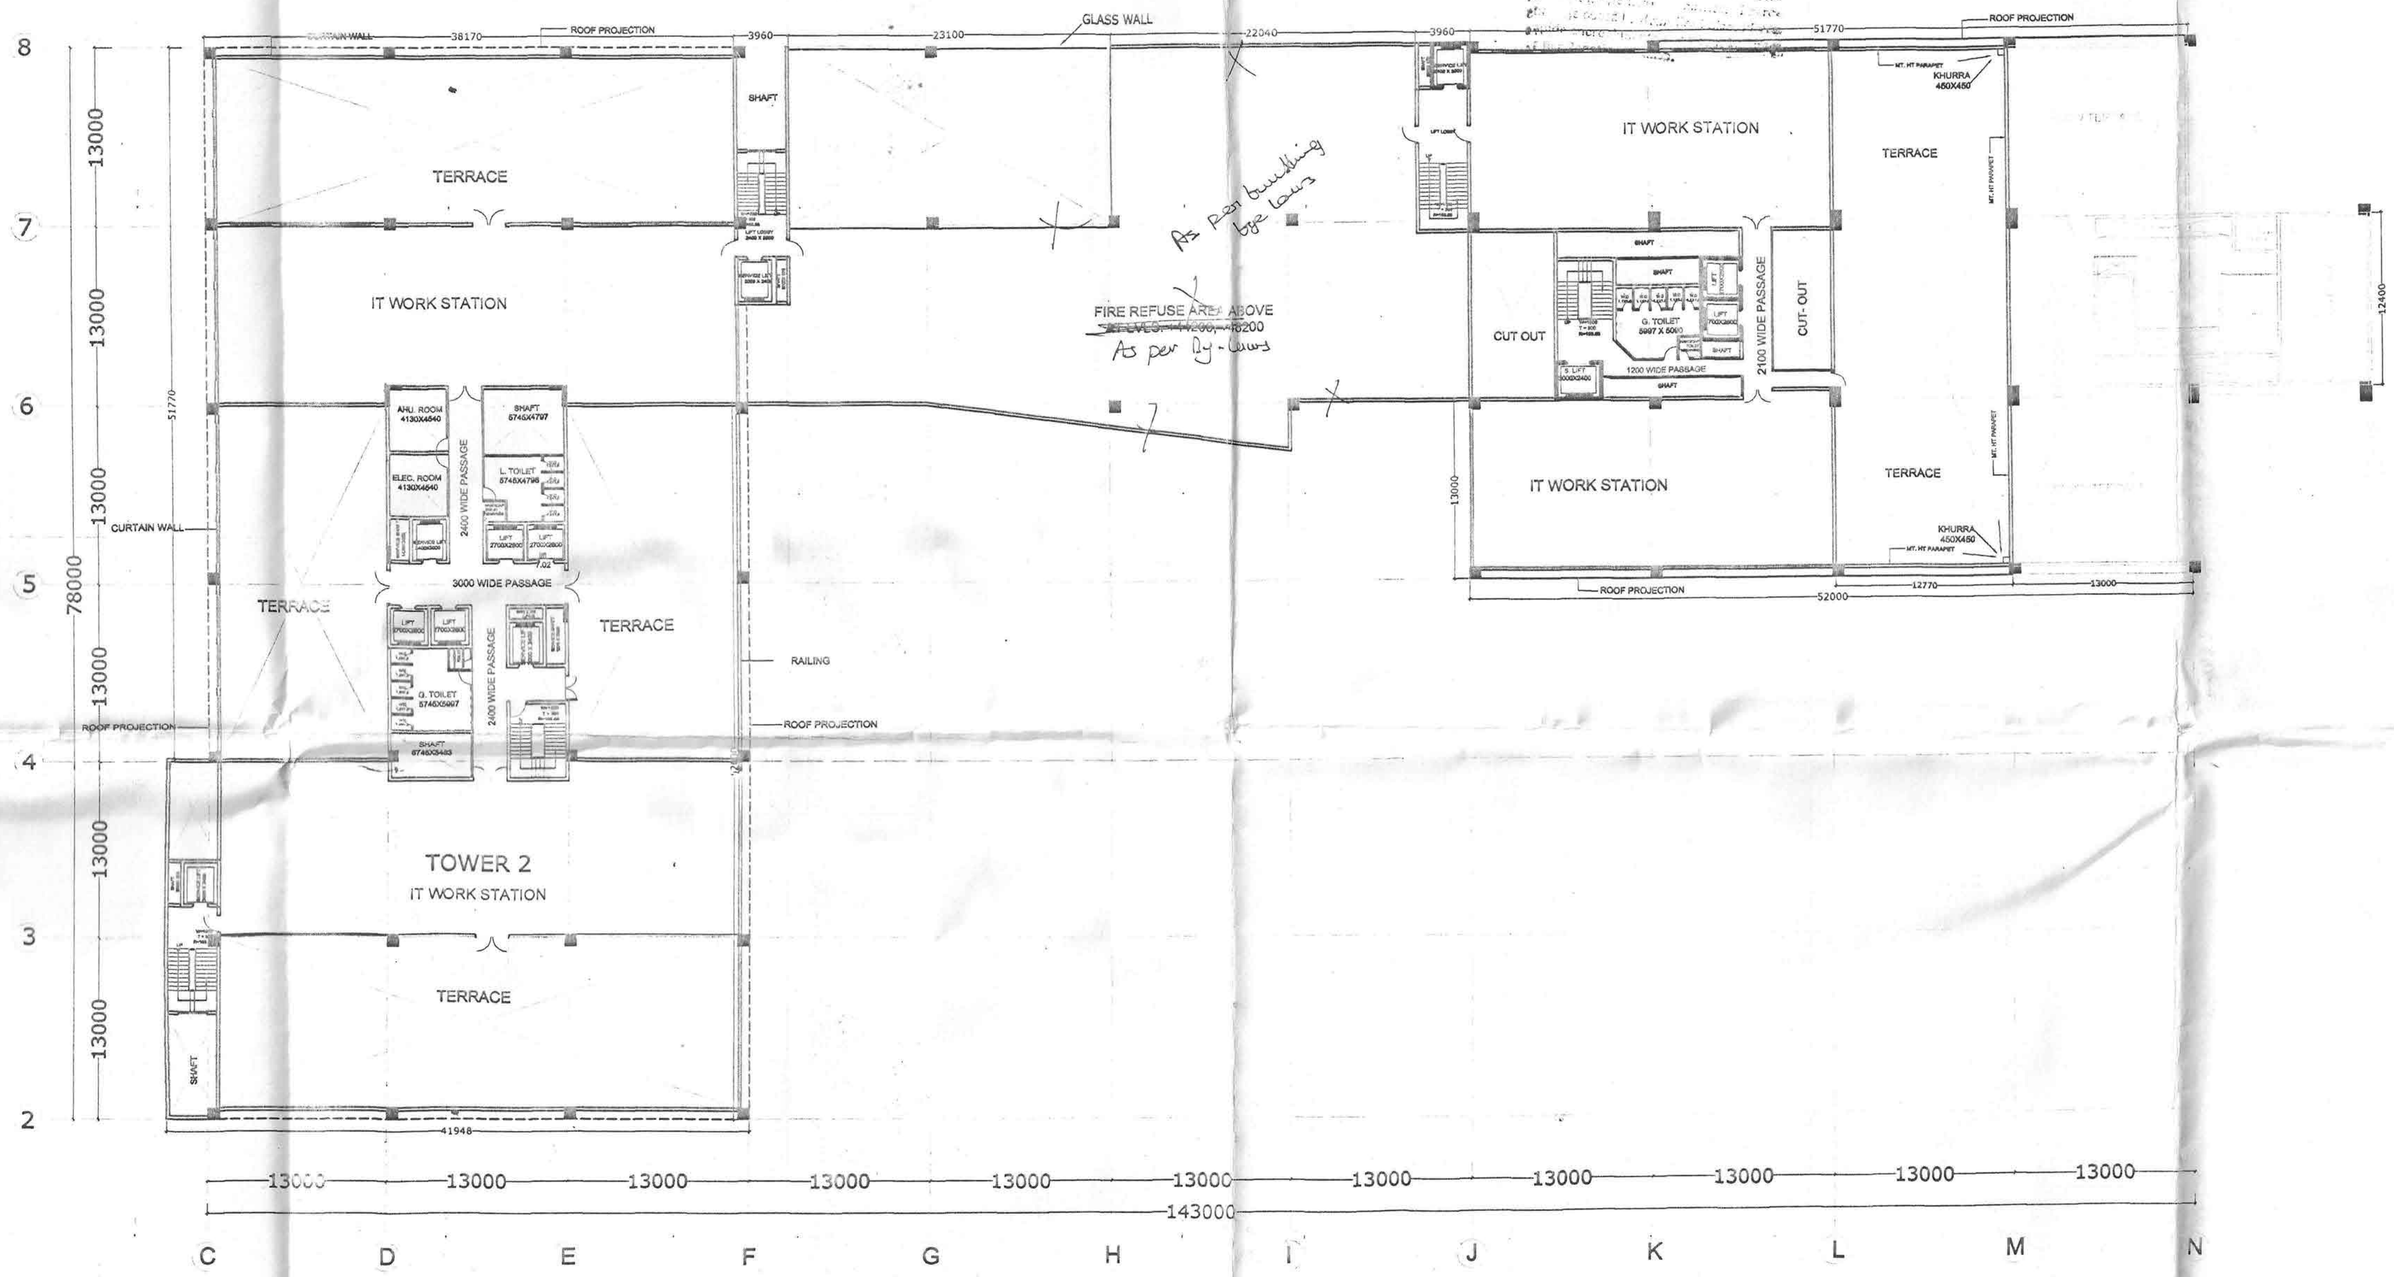

9th FLOOR

NOTE :-

1 - ENTIRE BUILDING IS AIRCONDITIONED AND HAS MECHNICAL VENTILATION.
2 - SPRINKLER SYSTEM IS PROVIDED IN ENTIRE BUILDING AS PER LASTEST NORMS.
3 - ARTIFICIAL LIGHT & VENTILATION IS PROVIDED WHERE NATURAL LIGHT AND VENTILATION IS NOT SUFFICIENT.

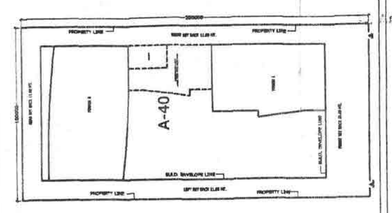

KEY PLAN

REVISIONS	DATE	REMARKS			
	22 AUG. 08				
SCALE :1:100	DRG. NO. 12	A	B	1	2

DRAWING
9th FLOOR

NATURE OF DRAWING
SUBMISSION DRAWING

NORTH

PROJECT
PROPOSED IT/ ITES PARK.
AT PLOT NO. A- 40 SEC-62 NOIDA

GRANDSLAM DEVELOPERS PVT. LTD.
CS-01, 5th Floor, Tower-A,
A-41, Sector-62, Noida-201301 (U.P)

MARESH KUMAR
Architect-CA/95/18656
Holistic Urban Innovations (P) Ltd.
Corenthum
A-41, Sector-62

OWNER SIGN.

OWNER
GRANDSLAM DEVELOPERS PVT. LTD.
D -5, LAJPAT NAGAR III, NEW DELHI 24

PROJECT CONSULTANTS :-

HOLISTIC URBAN INNOVATIONS PVT. LTD.
PLANNING & ARCHITECHTECTURE EPC & KEPC ACTIVITIES
GREEN & ENERGY SERVICES BUILDING TECH. SERVICES.
THE CORENTHUM, TOWER- A-41, SEC.- 62, NOIDA 201 301
PH - 0120-4279023 , 24, FAX- 0120-4279025

HOLISTIC CONSULTANCY CONSORTIUM

HOLISTIC URBAN INNOVATIONS PVT. LTD.

IMPORTANT:
1. IN CASE OF ANY DISCREPANCY IN THE DRAWING, THIS OFFICE SHOULD BE REFERED IMMEDIATELY.
2. ONLY WRITTEN DIMENSIONS ARE TO BE FOLLOWED
3. ALL DIMENSIONS ARE IN MILLIMETERS