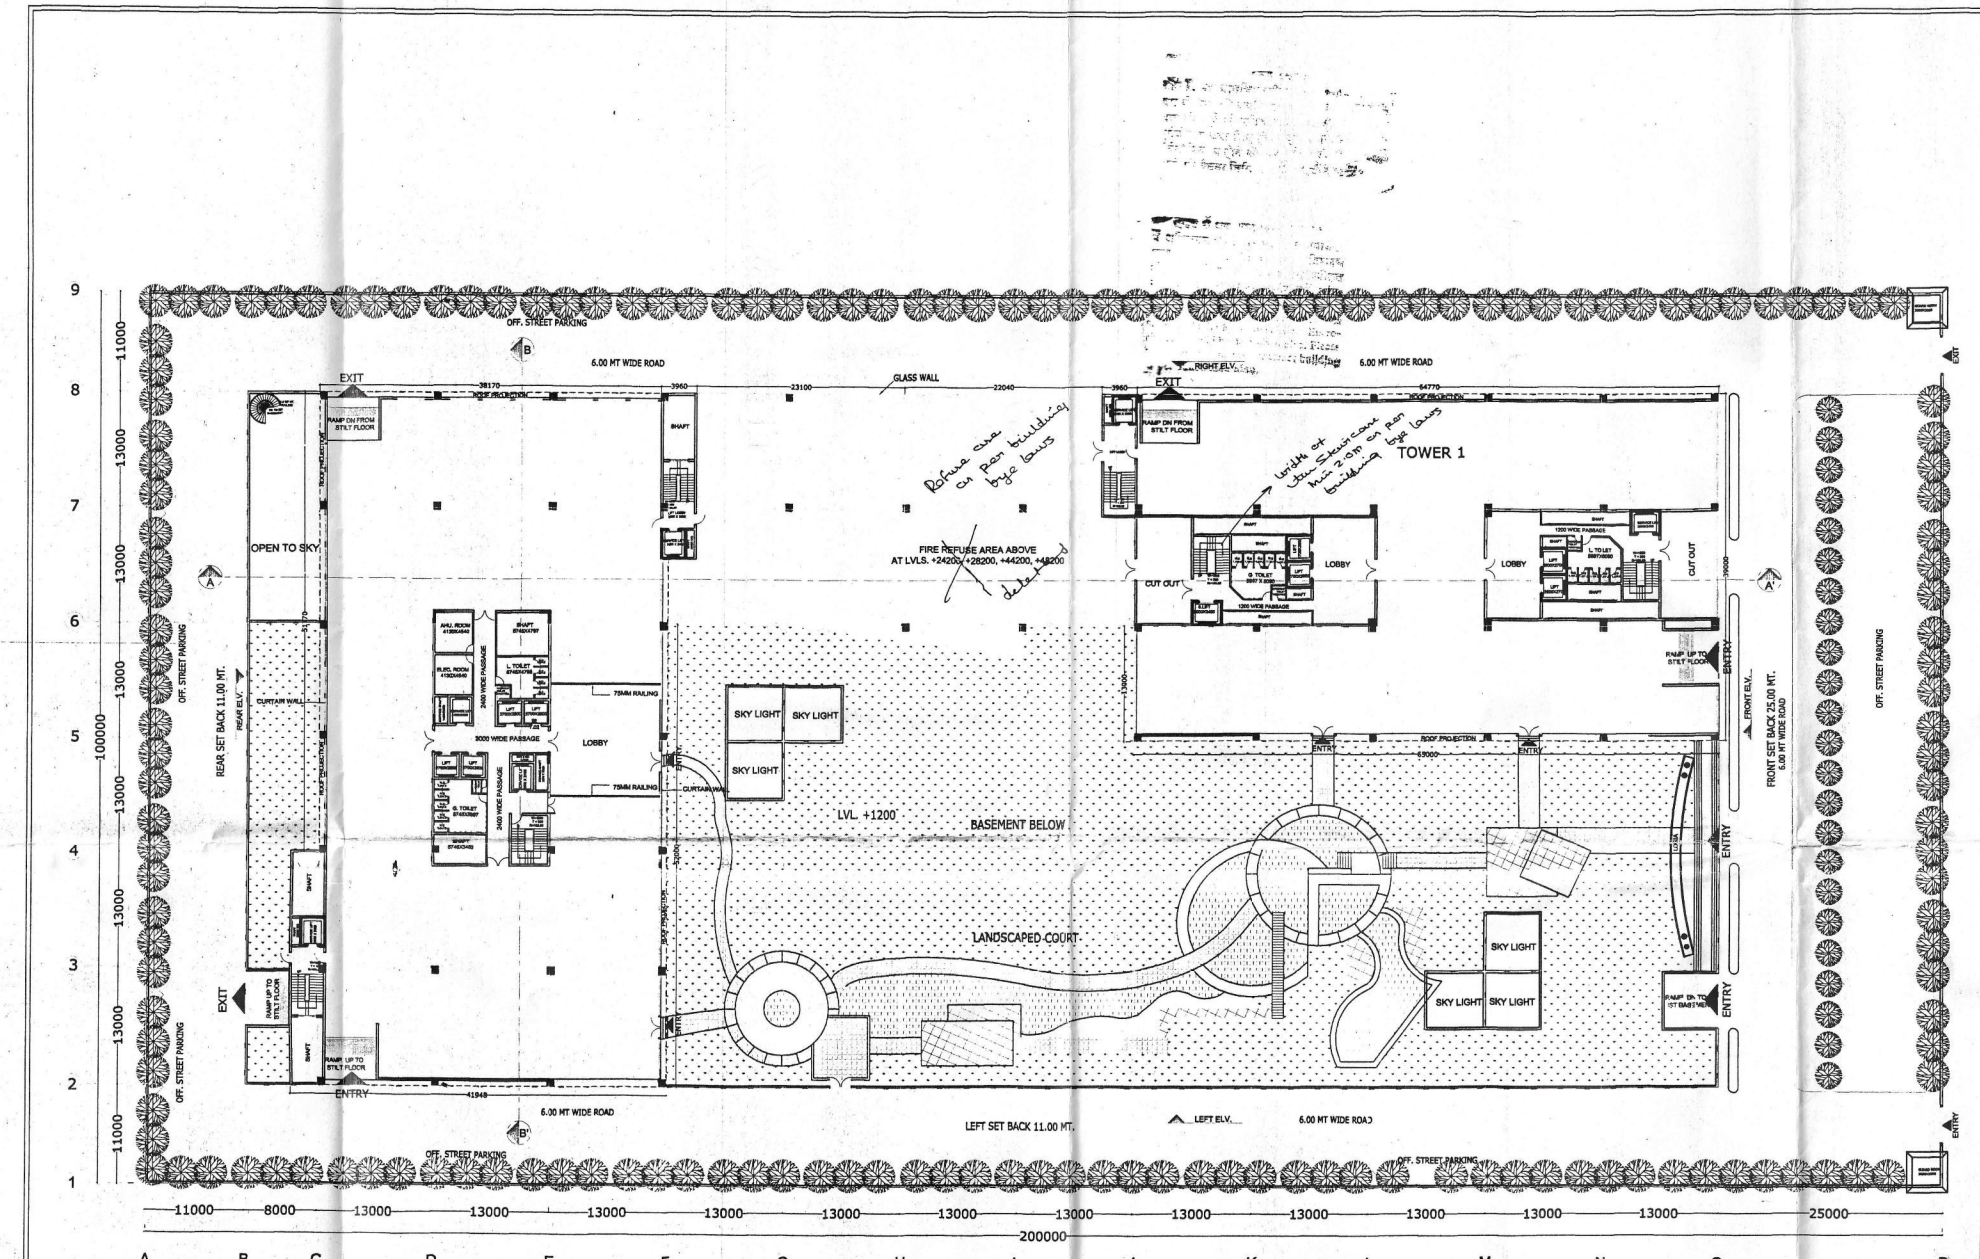

LANDSCAPING FLOOR

NOTE :-

1 - ENTIRE BUILDING IS AIRCONDITIONED AND HAS MECHNICAL VENTILATION.
2 - SPRINKLER SYSTEM IS PROVIDED IN ENTIRE BUILDING AS PER LASTEST NORMS.
3 - ARTIFICIAL LIGHT & VENTILATION IS PROVIDED WHERE NATURAL LIGHT AND VENTILATION IS NOT SUFFICIENT.

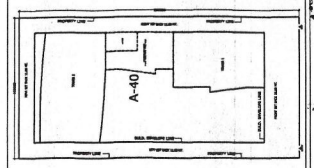

KEY PLAN

NO. OF TREES TO BE PLANTED

AREA OF 1 TREE=80 sq.m OF OPEN SPACE
OPEN SPACE =14201.61 SQ.MT
NO. OF TREES REQ.=177 NOS.

50% TREES ARE OF EVERGREEN.

TOTAL AREA UNDER SOFT GREEN
= 5186.84 SQ.MT

NOTE:- AUIF - AREA UNDER INSTITUTIONAL FACILITIES

REVISIONS	DATE	REMARKS
	22 AUG. 08	

SACLE :1:100 | DRG. NO. 5 | A 0 0 5

DRAWING
LANDSCAPING FLOOR

NATURE OF DRAWING
SUBMISSION DRAWING

NORTH

PROJECT :-
PROPOSED IT/ ITES PARK.
AT PLOT NO. A- 40 SEC-62 NOIDA

GRANDSLAM DEVELOPERS PVT. LTD.
CS-01, 5th Floor, Tower-A,
A-41, Sector-62, Noida-201301 (U.P)

OWNER SIGN.

(Architect) CA/95/18656
Holistic Urban Innovations (P) Ltd
Corenthum
A-41, Sector-62 Noida

OWNER GRANDSLAM DEVELOPERS PVT. LTD.
D -5, LAJPAT NAGAR III, NEW DELHI 24

PROJECT CONSULTANTS :-

HOLISTIC URBAN INNOVATIONS PVT. LTD.
PLANNING & ARCHITECHTECTURE EPC & KEPC ACTIVITIES
GREEN & ENERGY SERVICES BUILDING TECH. SERVICES,
THE CORENTHUM, TOWER- A-41, SEC.- 62, NOIDA 201 301
PH.- 0120-4279023 , 24, FAX- 0120-4279025

HOLISTIC CONSULTANCY CONSORTIUM

HOLISTIC URBAN INNOVATIONS PVT. LTD.

IMPORTANT:
1. IN CASE OF ANY DISCREPANCY IN THE DRAWING THIS OFFICE SHOULD BE INFORMED IMMEDIATELY
2. ONLY WRITTEN DIMENSIONS ARE TO BE FOLLOWED.
3. ALL DIMENSIONS ARE IN MILLIMETERS.