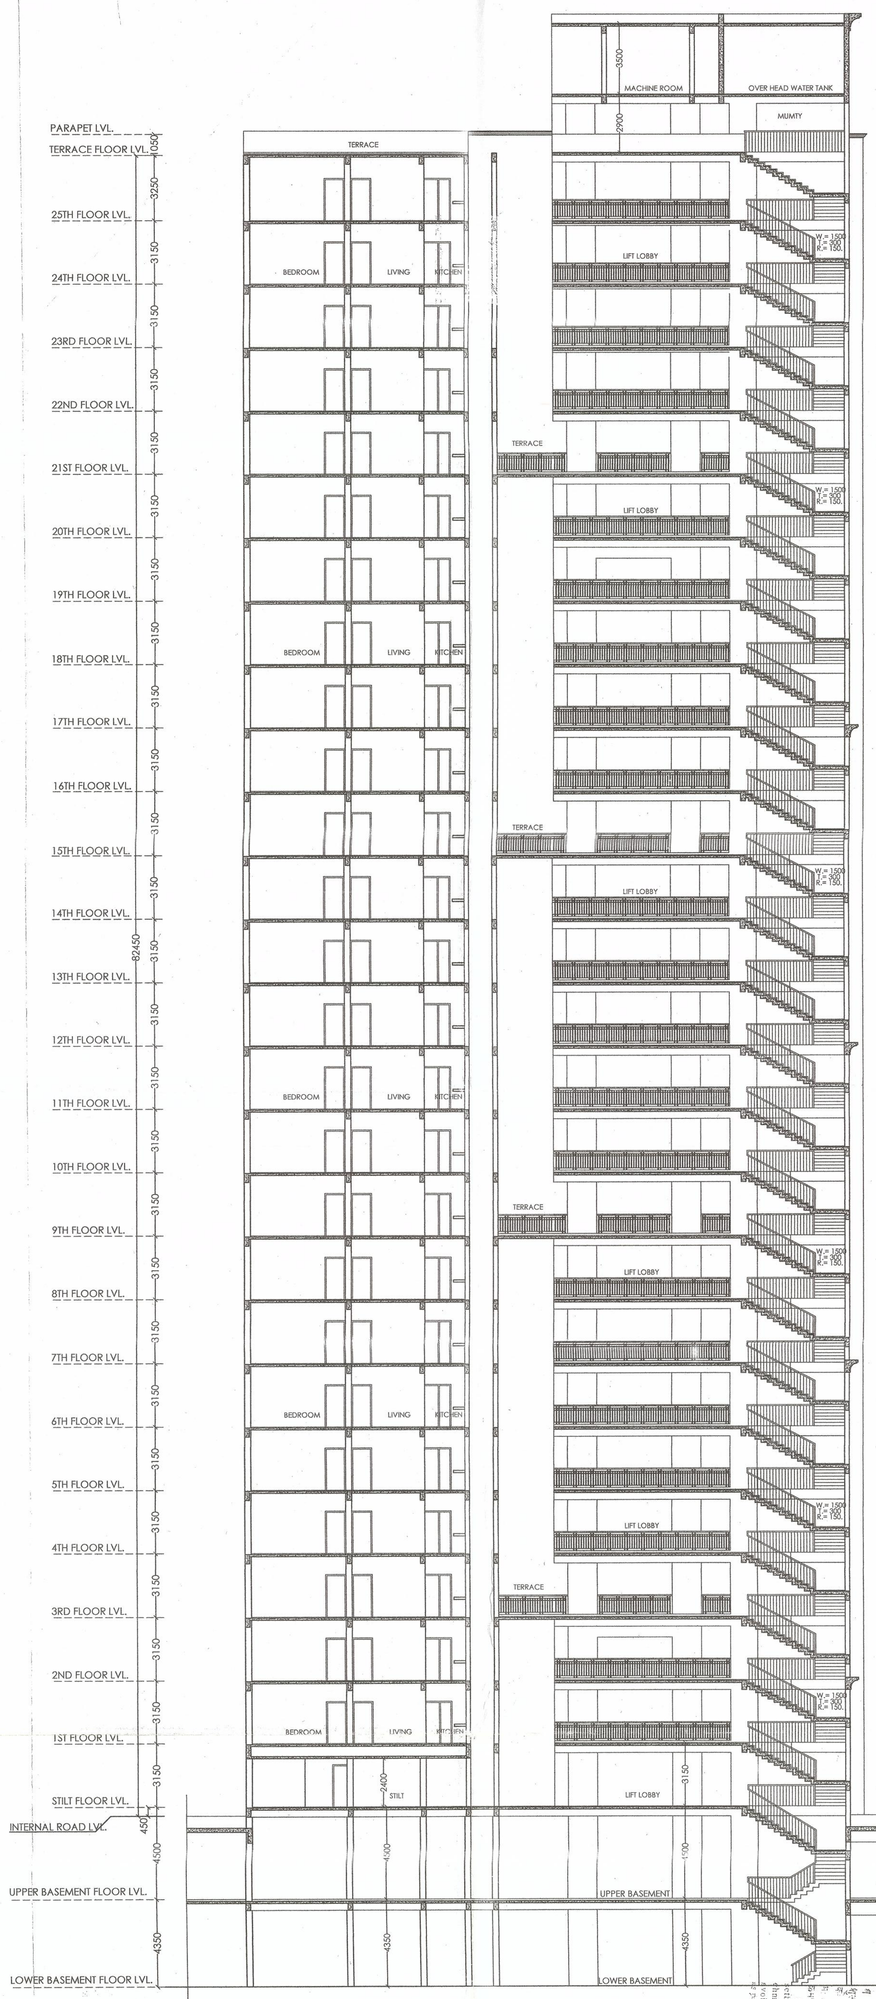

SECTION C-C

PROJECT:-	SIGNING AUTHORITY	ARCHITECT'S SIGN	SUBMISSION DRAWING	ARCHITECTS:-
GROUP HOUSING FOR **APEX DREAM HOMES PVT. LTD.** PLOT NO.-12A,SECTOR-75 AT NOIDA. (U.P.)	For Apex Dream Homes Pvt. Ltd. Director Director	MANKAJ NAYAK B.ARCH A.I.I.A. ARCHITECT COA	DRG. TITLE:- SECTION C-C (BLOCK-A&B) SCALE:-1:100 DRG. NO.:-25 DLT.BY.:-Mukesh DATE:27/07/2015	P. N. ANDLEY B.ARCH. A.I.I.A. ANDLEYS ASSOCIATES PVT. LTD. ARCHITECTS ENGINEERS PLANNERS 39 HOUSING SOCIETY N.D.S.E.-I NEW DELHI-110049