भवन प्रकोष्ठ

नोट: 1. यह मानचित्र स्वीकृति की दिनांक से अधिकतम 5 वर्ष की अवधि तक देय रहेगा बशर्ते पट्टेदार का पट्टे के अधिकार उपलब्ध हो अथवा उसने पूर्ण जीवित करा लिए हो। पट्टे के अधिकार उपलब्ध पुनर्जीवित न होने की दशा मे मानचित्र की स्वीकृति पट्टे की वैधता तिथि तक ही मानी जायेगी।

(2) आवंटी को अधिशेष प्रमाण पत्र हेतु आवेदन करते समय विकास प्रबंधक (आवास) से नियम अनुसार समय वृद्धि प्राप्तकर प्रस्तुत करना होगा

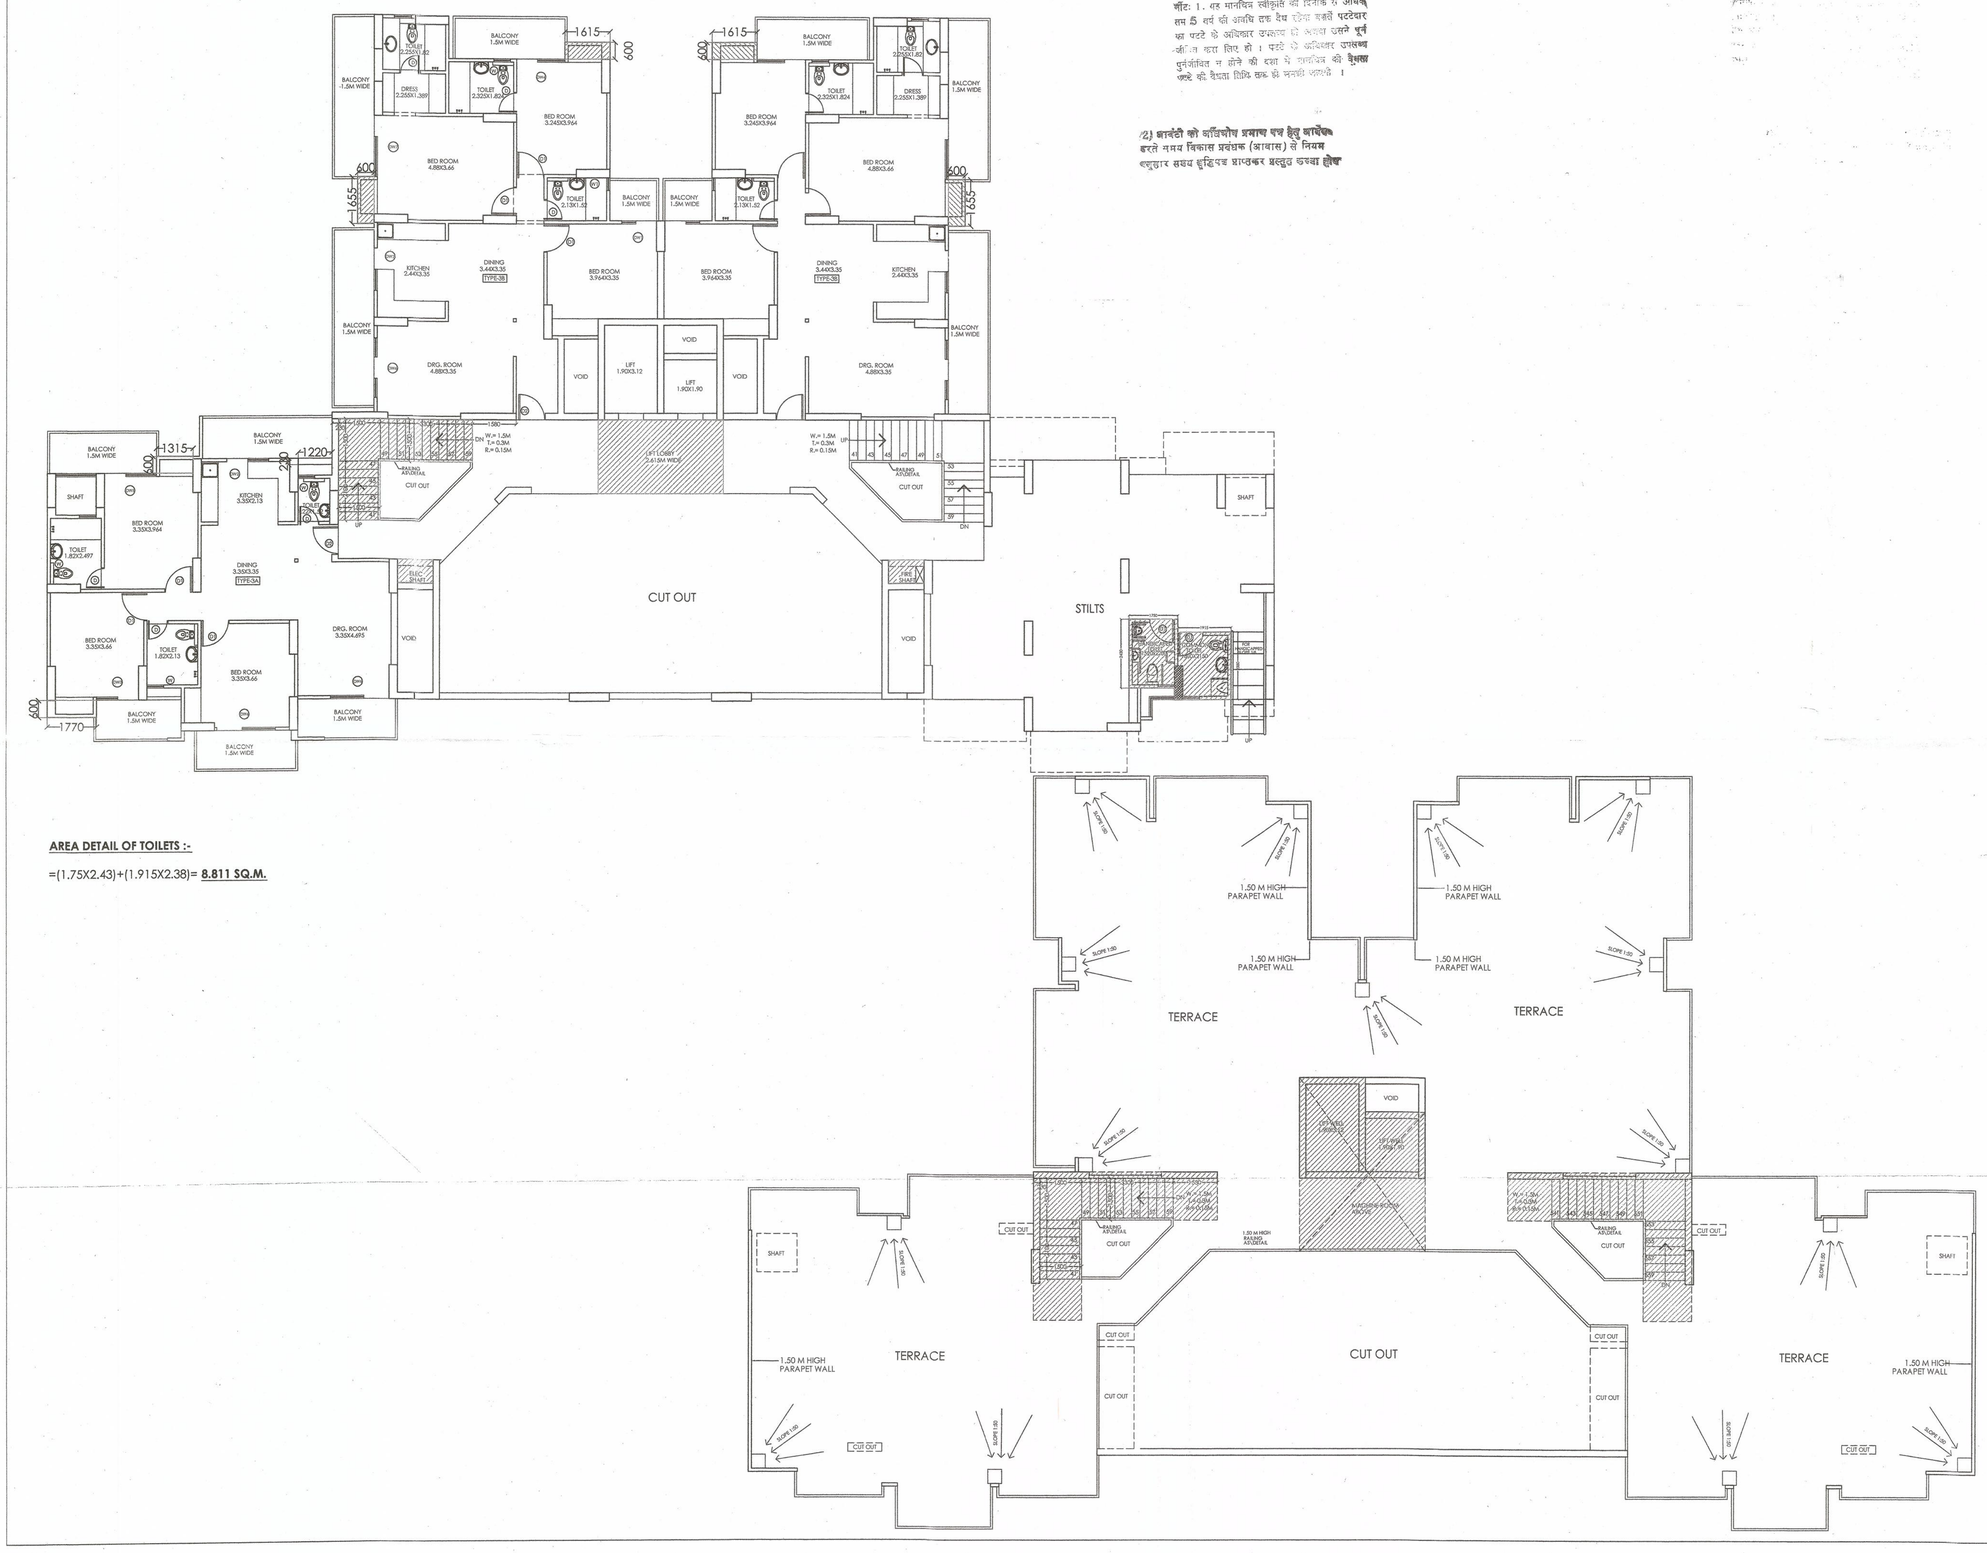

AREA DETAIL OF TOILETS :-

=(1.75X2.43)+(1.915X2.38)= **8.811 SQ.M.**

SCHEDULE OF DOOR & WINDOWS

S.NO.	TYPE	SIZE	CILL LVL.	HEAD LVL.
1	D	0.75 X 2.10	-	2.10 ,,
2	D-1	1.0 X 2.10	-	2.10 ,,
3	DW	1.105 X 2.45	-	2.45 ,,
4	DW-1	1.450 X 2.45	-	2.45 ,,
5	DW-2	1.55 X 2.45	-	2.45 ,,
6	DW-3	1.65 X 2.45	-	2.45 ,,
7	DW-4	3.092 X 2.45	-	2.45 ,,
8	DW-5	1.87 X 2.45	-	2.45 ,,
9	DW-6	1.357 X 2.45	-	2.45 ,,
10	W	0.75 X 1.40	1.05	2.45 ,,
11	W-1	0.95 X 1.70	0.75	2.45 ,,

Plan for proposed Building is as per Bye Laws. Submitted for approval please.

Architect

Encroachments on front, Rear & Side setbacks invite heavy penalties. Encroachments could be demolished also Please avoide encroachments construct buildings as per Sanctioned Map.

SIGNING AUTHORITY

For Apex Dream Homes Pvt. Ltd.

Director Director

ARCHITECT'S SIGN

PANKAJ NATH ANDLEY
B.ARCH A.I.I.A.
ARCHITECT CA/89/24866

SUBMISSION DRAWING

PROJECT:-

GROUP HOUSING FOR
APEX DREAM HOMES PVT. LTD.
PLOT NO.-12A,SECTOR-75
AT NOIDA. (U.P.)

DRG. TITLE:-

STILTS & TERRACE FLOOR PLAN (BLOCK-C&D)

SCALE:-1:100	DRG. NO.:13
DLT.BY.:-	DATE:-27/07/2015

ARCHITECTS:-

P. N. ANDLEY B.ARCH. A.I.I.A.

ANDLEYS ASSOCIATES PVT. LTD.

ARCHITECTS ENGINEERS PLANNERS

39 HOUSING SOCIETY N.D.S.E.-I NEW DELHI - 110049