ARINEM

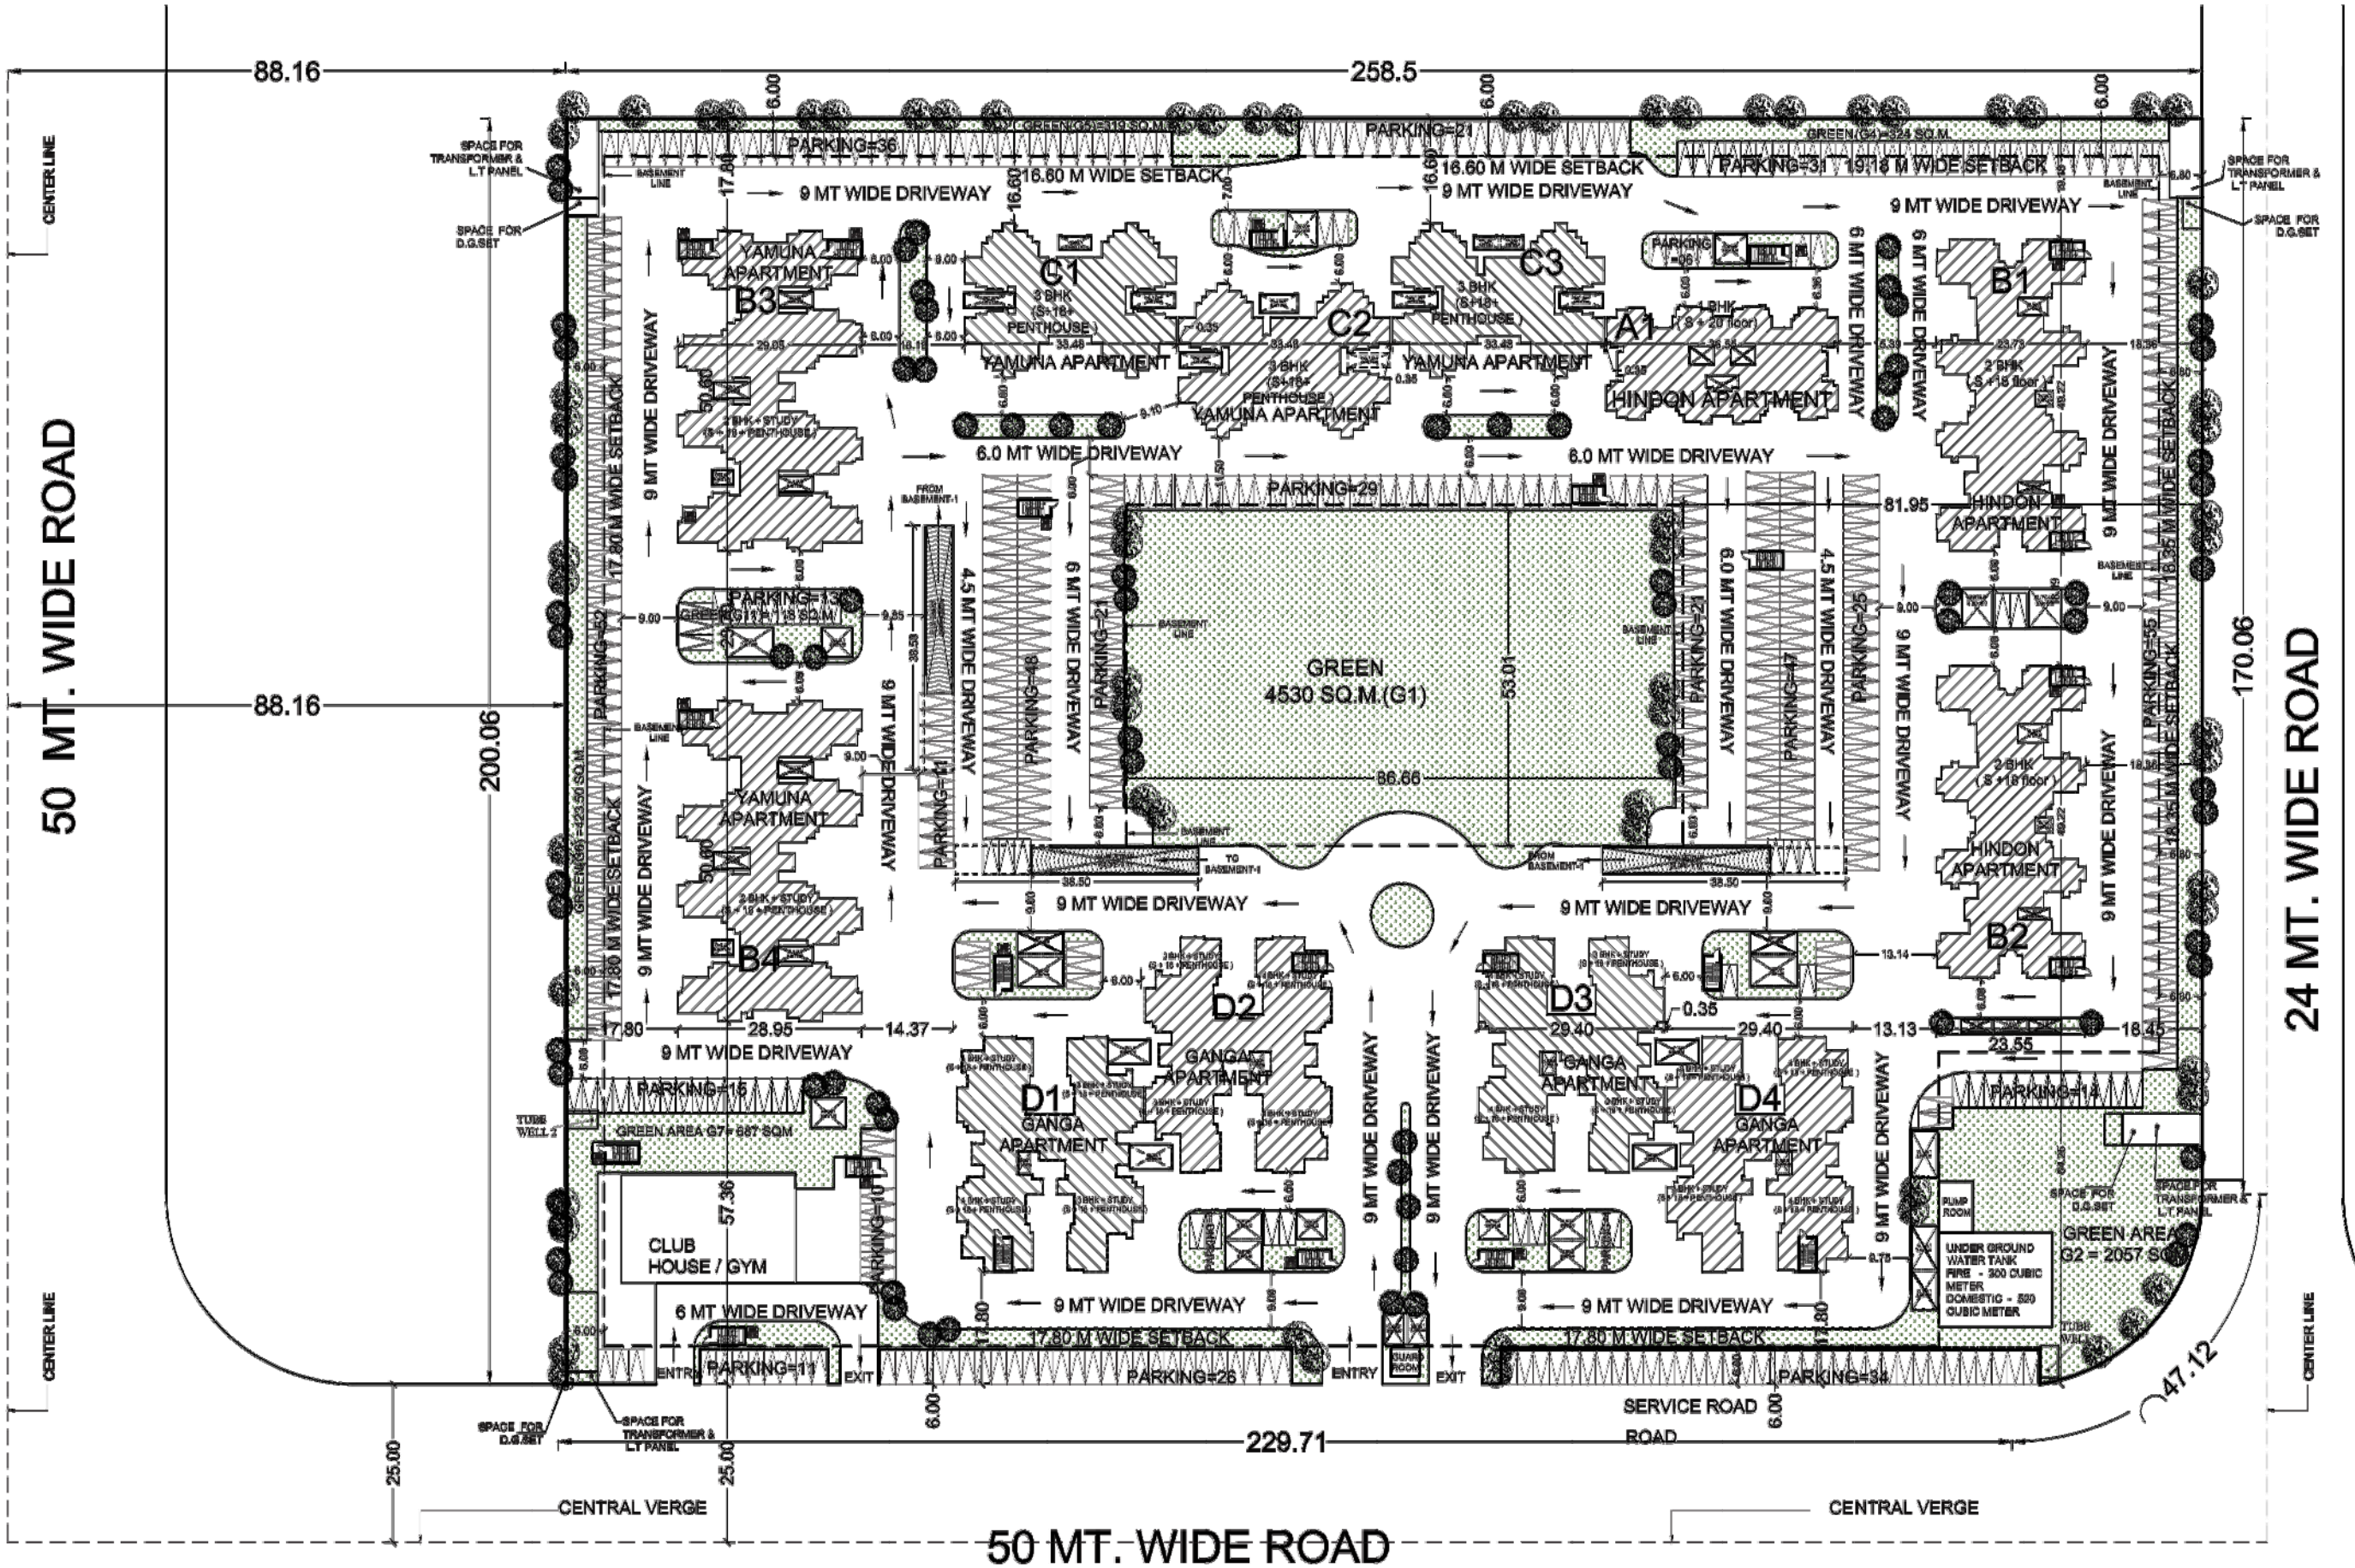

KEY PLAN

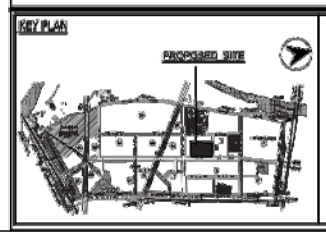

LEGEND :-

REV	DRAWN BY &DATE	APPROVED BY & DATE	STATUS
05			
04			
03			
02			
01			
00			Released for Execution

REF	DRAWING NO.
06	
05	
04	
03	
02	
01	

NOTE:

NOTES :
1. No dimensions to be scaled off the drawing.
2. Only written dimensions in Millimeters to be followed
3. Any discrepancy found in the drawing to be immediately got clarified with the Architect or his representative at site.
4. All drawings are interrelated and shall be read in conjunction with other drawings.

This drawing is the property of ARINEM Consultancy Services Pvt. Ltd. and is not to be reproduced, copied, handed over to a third party or used for any other purpose other than for which it has been loaned.

PROJECT TITLE
SIDDHARTH VIHAR YOJNA AT SECTOR-7,GHAZIABAD (GROUP HOUSING)

DRAWING TITLE: SITE PLAN

DRAWING NO.

REV. 00

DATE: NOV'12

NORTH

SCALE

CLIENT: U.P. Housing & Development Board

CONSULTANT: L&T Construction