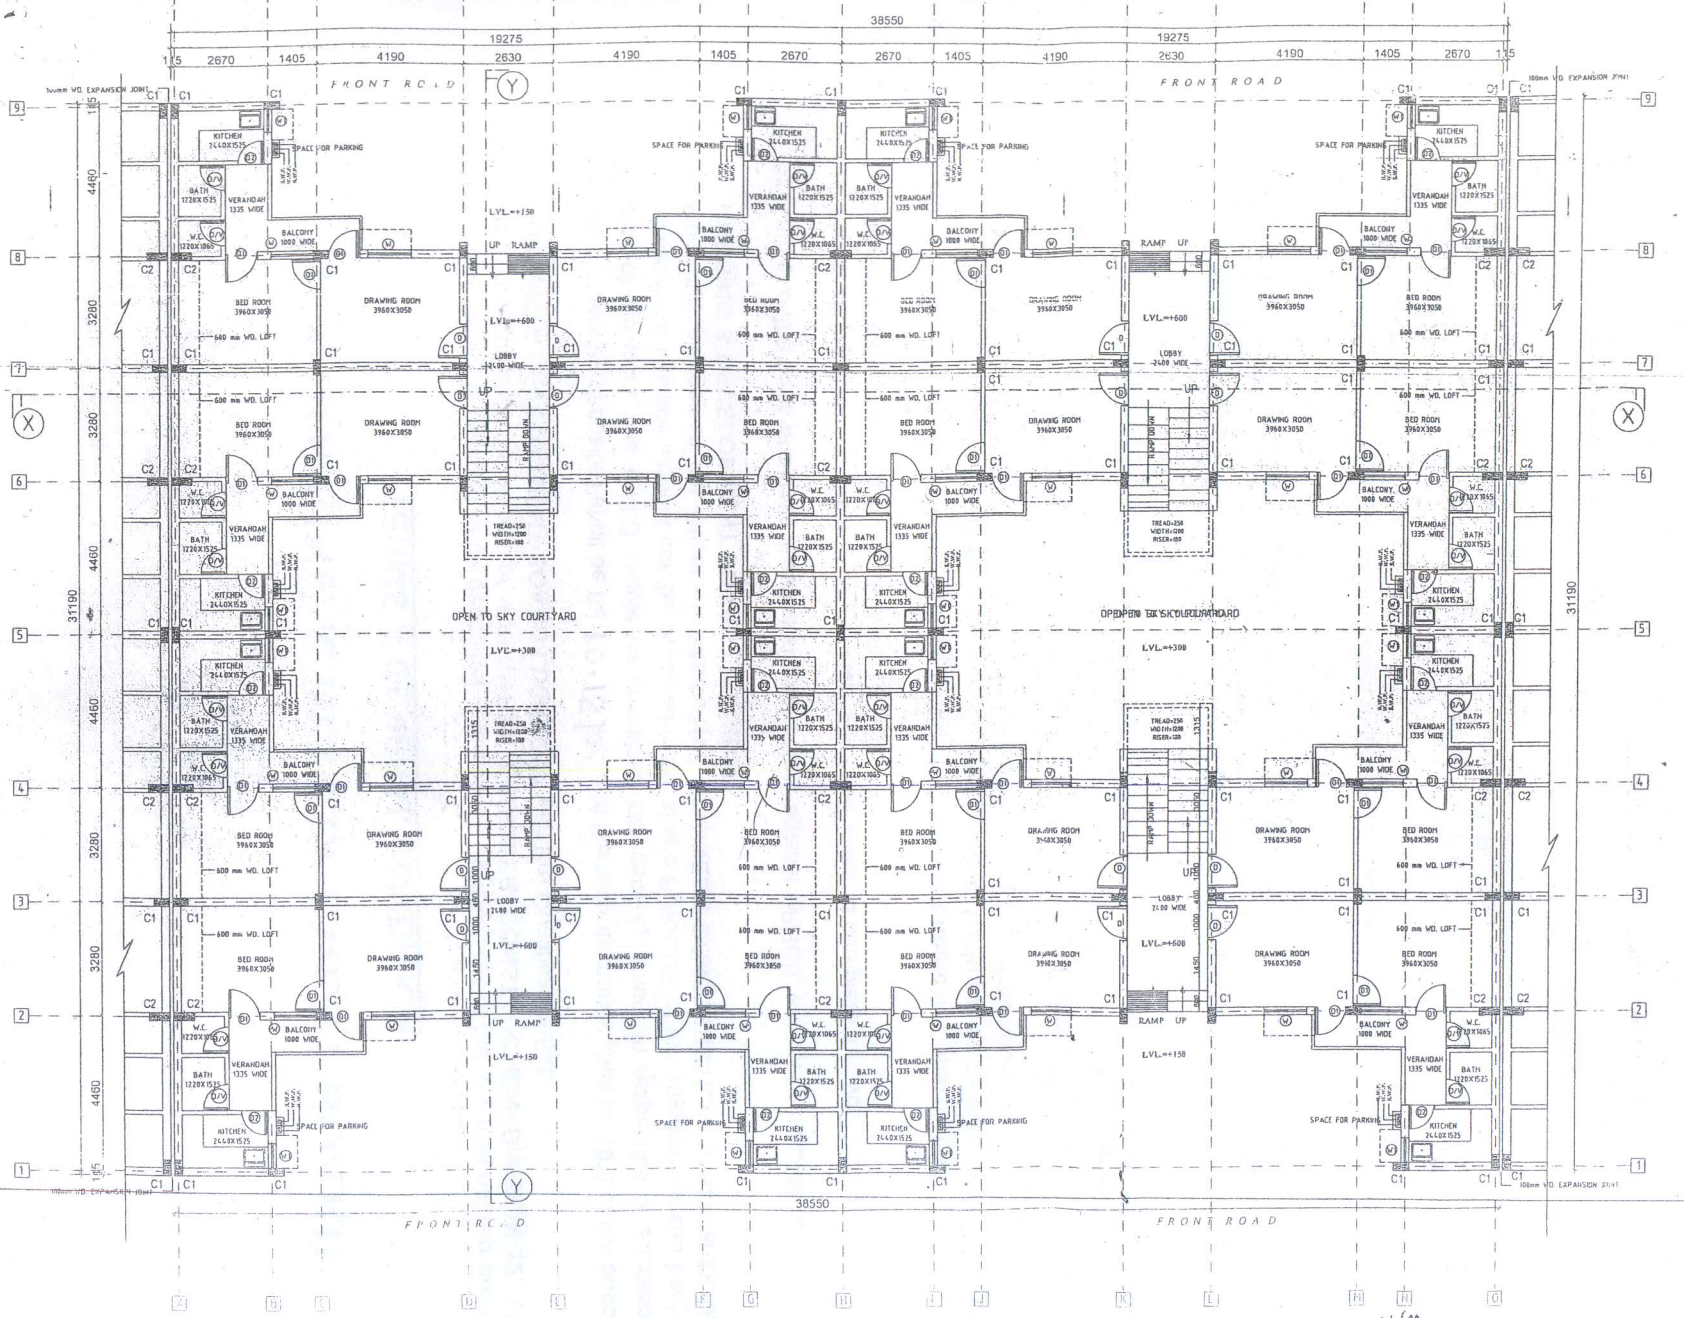

ARCHITECTURAL AND PLANNING UNIT
NEELGIRI COMPLEX, INDIRA NAGAR
LUCKNOW - 226016

Distt. APD/units/Munna Khera/Plo./2

DRG. NO. -	W.D./G.H.(L.I.G.)/Design/2015
SHT. NO. -	1/6

NOTE -

1.THIS DRG. HAS BEEN PREPAIRED AS PER REQUARED AND INFORMATION OF RECEIVED BY Ex. Engr. NK. KHAND- 12, VII HIS LETTER NO. 1447/A-8A/192 DATE. 02.06.2015.

1. ONE BLOCK CONSISTS OF 64 UNITS (16 UNITS ON EACH FLO
2. NO. OF FLOORS IN EACH BLOCK =G+ 3
3. HEIGHT OF BUILDING = 12.61 M.
4. AREA OF ONE SINGLE UNIT = 43.47 Sqm. (Excluding Stair case

निर्माण हेतु प्रमाणित

वास्तुविद नियोजक (कला एवं

NOTE -

1. ALL DIMENSIONS ARE IN MM.
2. FIGURED DIMENSION SHOULD BE FOLLOWED.
3. ALL STRUCTURE DETAILS (SUCH AS SLAB REINFORCEMEI AND COLUMN STRUCTURE DESIGN REFER SEPARATE.

DRG. TITLE

WORKING DRAWING OF ONE BLOCK

PROJECT

PROPOSED DESIGN FOR L.I.G. GROU HOUSING FLATS

DATE : 08.06.2015

SCALE : 1 0 1 3 5 M

R. S. MAURYA DIP. ARCH. ARCH. ASSTT.	
VIKAS KUMAR B. ARCH. ASSTT. ARCH. PLANNER	
ASHOK KUMAR SINGH DIP. ARCH. ARCHITECT PLANNER	
CHIEF. ARCH. PLANNER	

VER 3.61 Sq.m
Bal = 2.00 Sq.m