LEGEND

FHC

FIRE FIGHTING SHOWING SPRINKLER

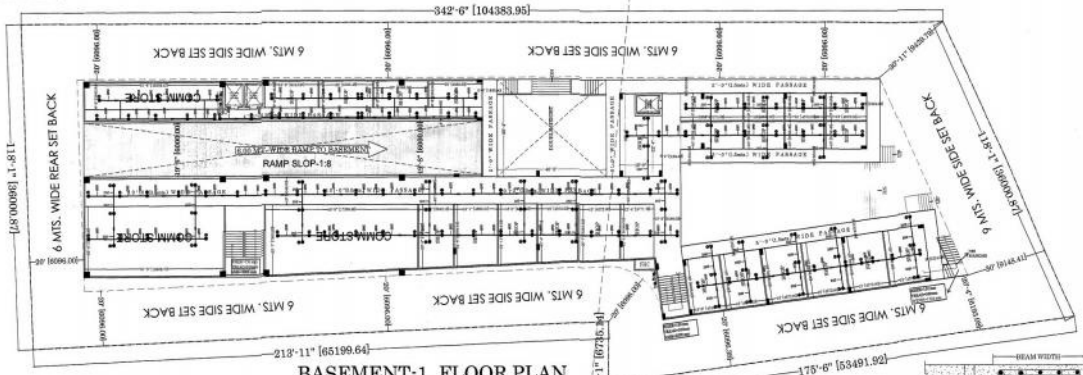

BASEMENT-1 FLOOR PLAN
STORE/COMM

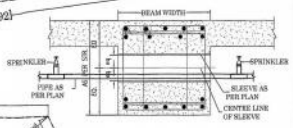

SPRINKLER DETAIL

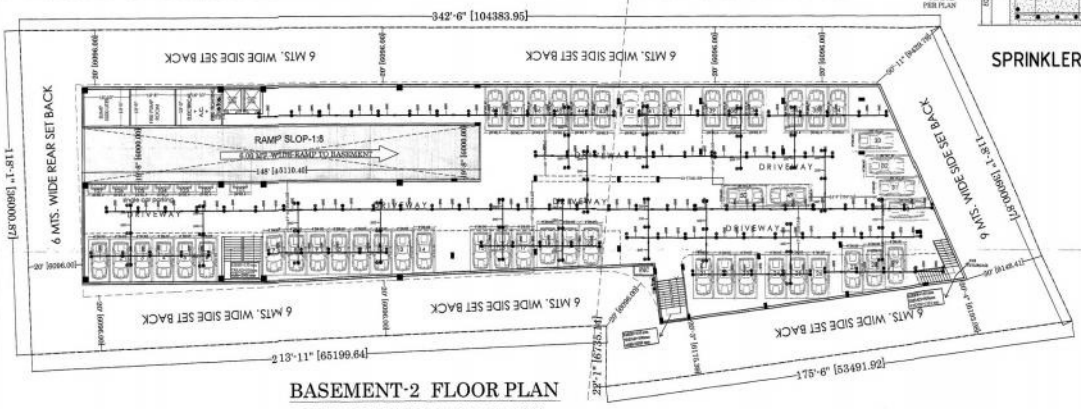

BASEMENT-2 FLOOR PLAN
MECHANIZED PARKING

STAMP OF APPROVAL

PROJECT TITLE:

PROPOSED COMMERCIAL , & MULTIPLEX FOR QUALITY DEVELOPERS THROUGH PARTNER PAWAN SINGHANIYA AT PADRAUNA,TAPPA PAKRI GAGRANI, PRAGNA SIDHUA JOVNA, TAHSIL PADRAUNA ,DITT-KUSHINAGAR ARAZI NO - 1493/1 MI,1495,1494 MI & 1494/1

sheet number

sheet number 09

SCALE: 1:200/1"=10'

DWN BY: Sandeep

CKD BY: ashish

OWNER SIGN.

ACORE ARCHITECTURAL SERVICES PVT. LTD.

ARCHITECT-ASHISH SRIVASTAVA (B. ARCH) ASHISH SRIVASTAVA B.ARCH.

BRANCH OFFICE : SHIVJI MATRI ANGNAI, NEAR DORAHWA T.C. RAILWAY CROSSING DORAHWA, ARCHITECT U.P.A. Reg. No. CA/2011/

TEL: OFF:5294813,RESI:2255290, MOBILE:9415321836.