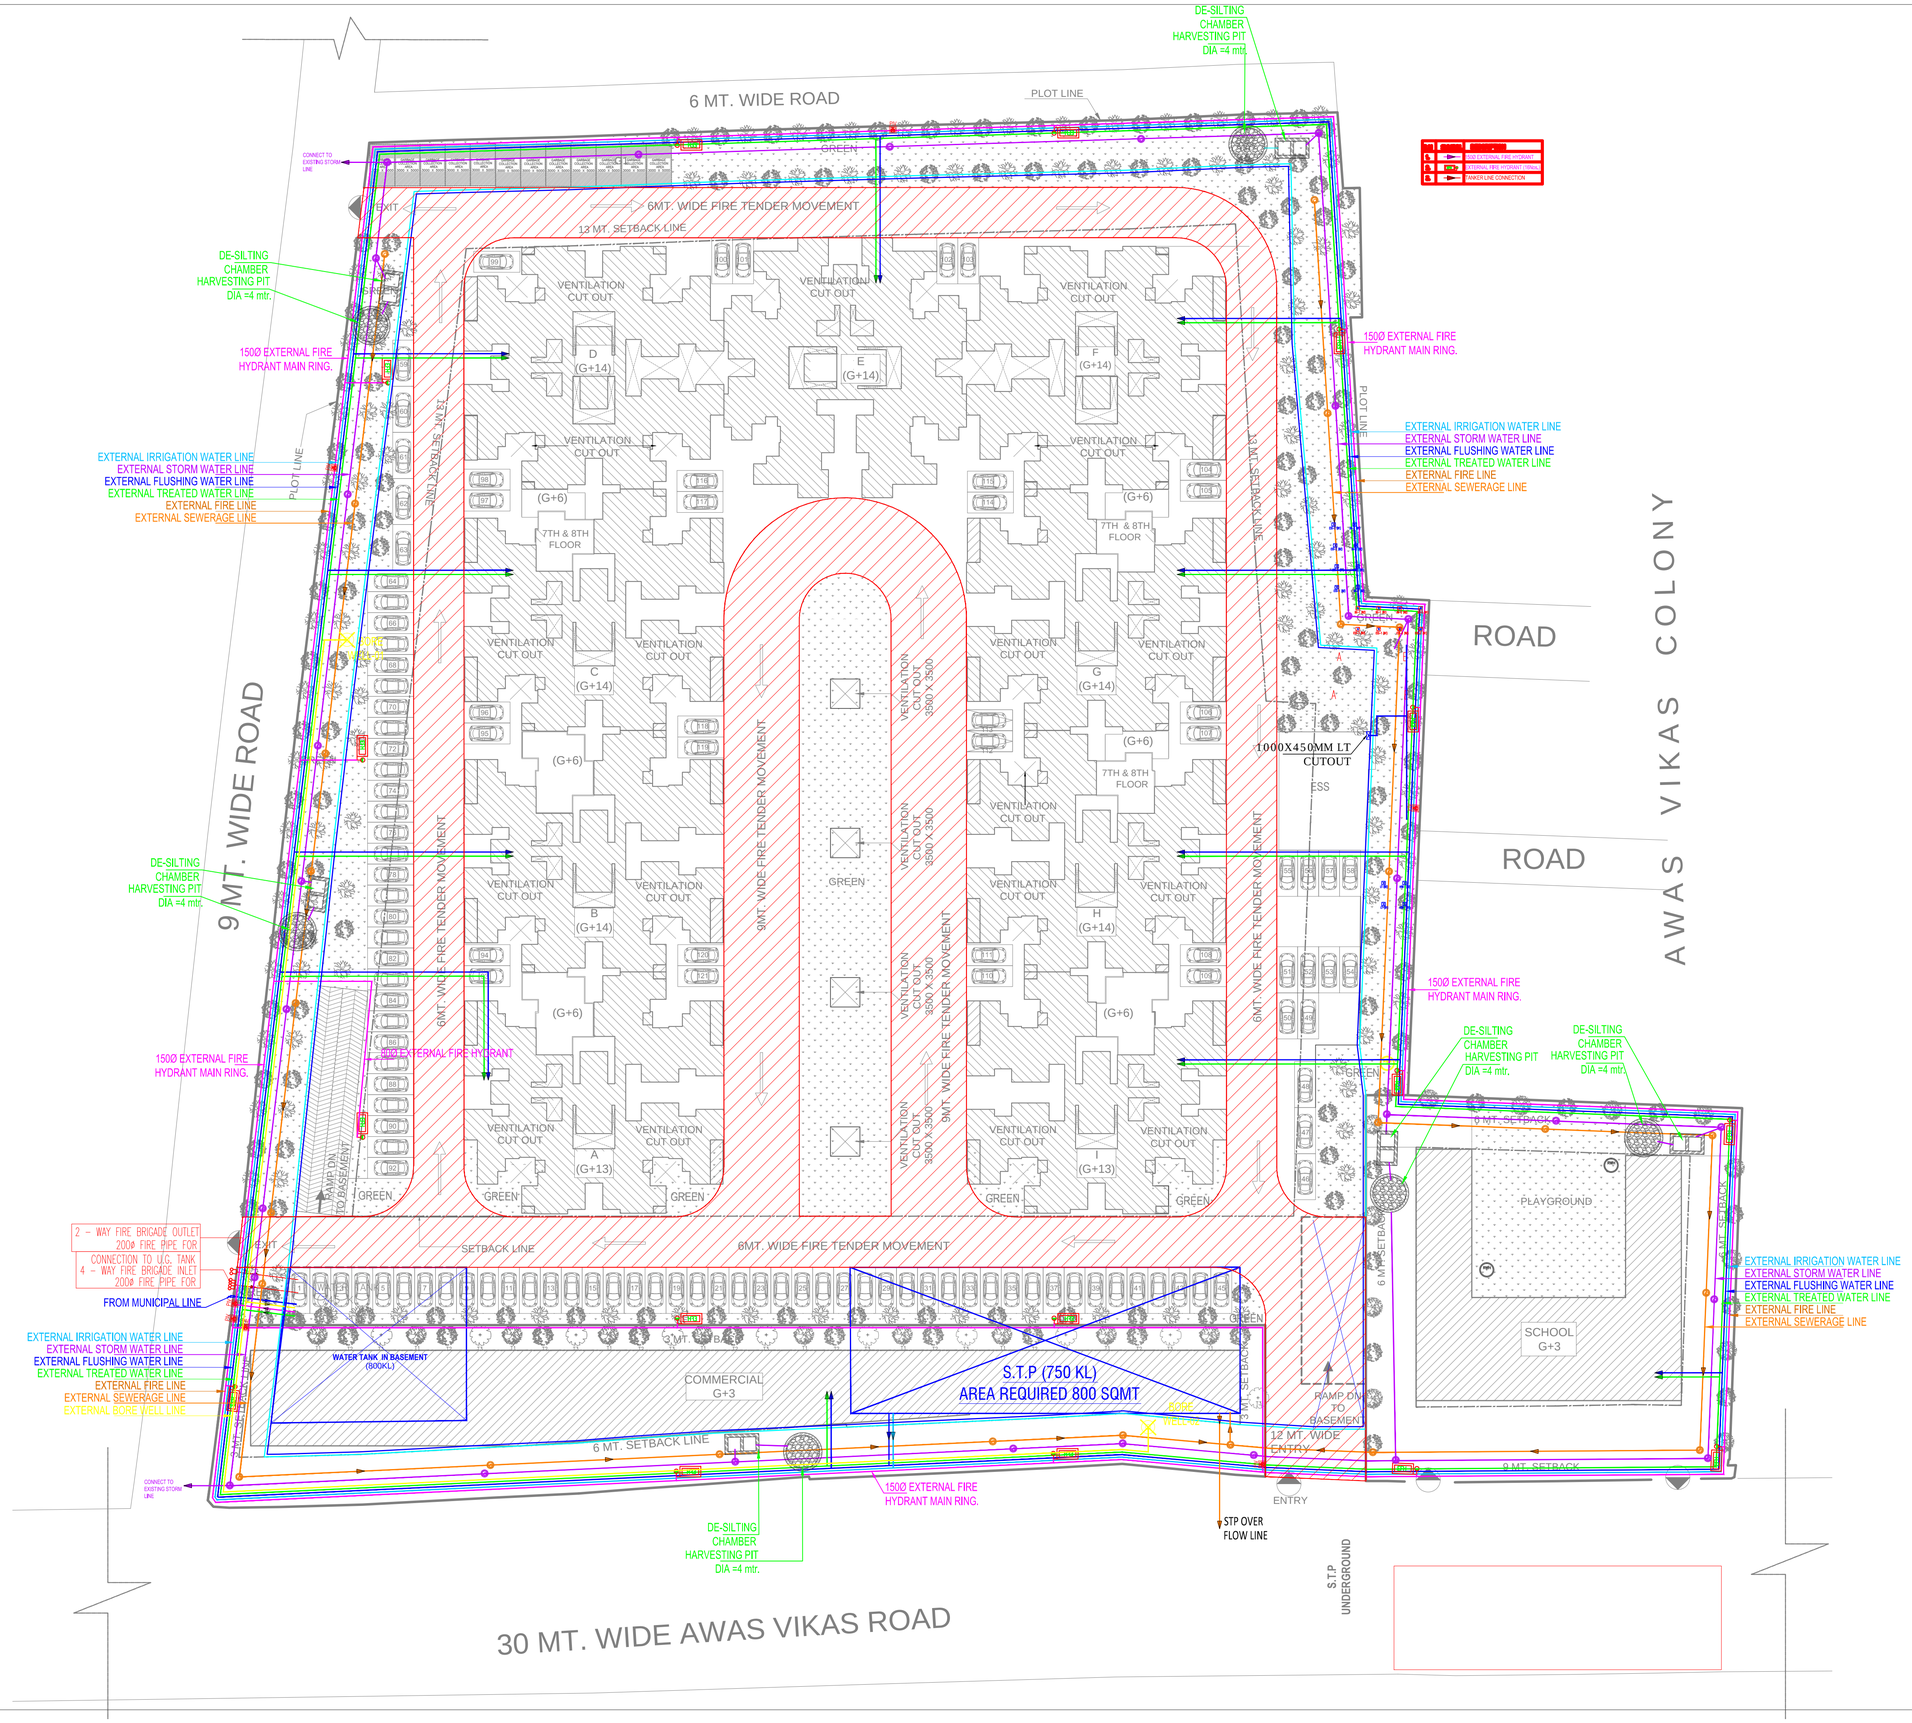

KEY PLAN

NOTES

DATE	REV NO.	DESCRIPTION

PROJECT:

ANTHELA- AFFORDABLE HOUSING AT SECTOR 12D,AWAS VIKAS SIKANDRA YOJNA, AGRA

CLIENT:

M/S OP CHAINS HOUSINGS LLP & M/S BHARAT NAGAR HOUSING

ARCHITECTS : nexus architects

NEXUSPLUS CONSULTANTS PVT. LTD.
B-116 2ND FLOOR, SECTOR-50,
NOIDA-201301
PHONE NO. 0120 4355781 / 4250663

DRAWING NAME

WATER SUPPLY LAYOUT

DRAWN BY:

D.D Upadhyay

CHECK BY:

SCALE :

DATE

07/APRIL/2017

DRAWING NO.