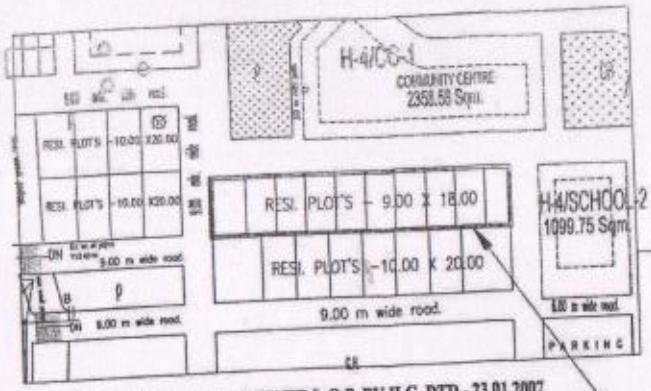

PREVIOUSLY SANCTIONED L.O.P. BY H.C. DTD.- 23.01.2007

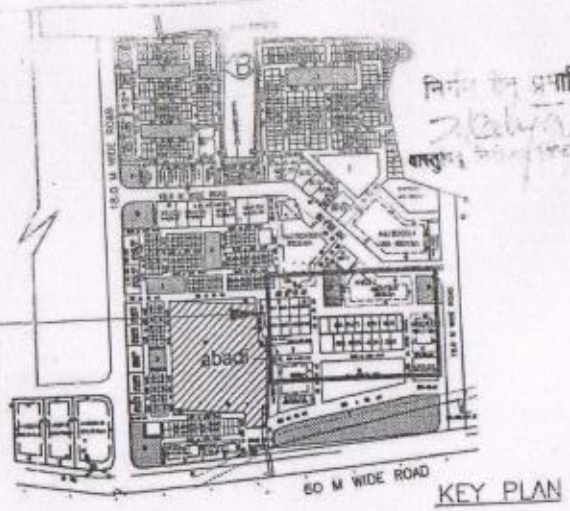

KEY PLAN

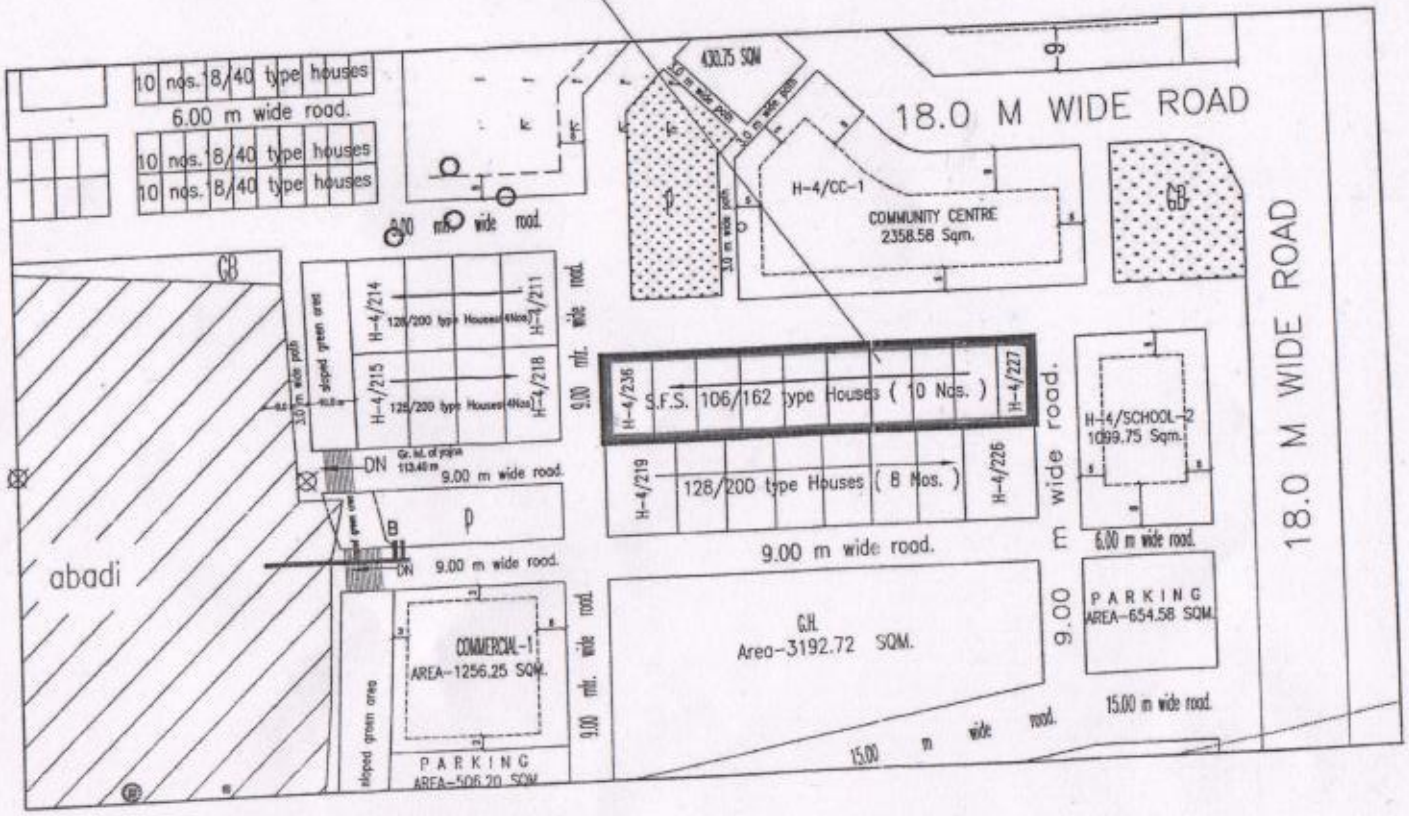

ANY DESCRIPANCY IN THIS DRAWING AND DUPLICACY OF NUMBERING SHALL BE BROUGHT TO THE NOTICE OF THE ARCHITECT PLANNER UNIT-6

UPAVP

Email : uphdf@sancharnet.in

DRG. NO.	PROCESS NAME/NO.
FILE NO.	

NOTE:- DATED 16.12.2016

1.THIS PART NUMBERING LAYOUT PLAN OF 10 NOS.SEMI FINISHED S.F.S. HOUSES TYPE 106/162 ON PREVIOUS 9.00X18.00 MT. RESIDENTIAL PLOTS HAS BEEN PREPARED ON THE BASIS OF INFORMATION RECEIVED FROM E.E. CD-21,VIDE HIS LETTER NO.1166/W-3/44 DATED-18.11.2016

NOTE:- DATED 12.01.2017

THIS PART LAY OUT PLAN HAS BEEN FINALIZED ON THE BASIS OF FEASIBILITY RECEIVED FROM EX.EN. CD.21. VIDE HIS LETTER NO.1442/W-3/58 DATED - 27.12.2016

2.IN THIS PART LAYOUT PLAN 10 NOS. RES. PLOTS (9.0X 18.0 MT.) AS PER PREVIOUSLY SANCTIONED L.O.P. DTD.23.01.07 HAVE BEEN CONVERTED IN TO 10 NOS. 106/162 TYPE SFS. SEMI FINISHED HOUSES AS PER OFFICE ORDER OF S.E. (PROJECT) VIDE HIS LETTER NO.4103/S.E.(P) /A-154 DATED.13.11.2014. BUT NO DRAWING HAS BEEN APPROVED TILL DATE AS PER RECORD IN WHICH THE ABOVE RESI.PLOTS HAVE BEEN CONVERTED INTO SFS. TYPE HOUSES.

3.IN THIS PART L.O.P. THE ABOVE 10 NOS 106/162 TYPE HOUSES HAVE BEEN NUMBERED FROM H-4/227 TO H-4/236.AS CONSTRUCTION OF THESE HOUSES HAS BEEN DONE PARTIALLY ON SITE AS PER INFORMATION PROVIDED BY EX.EN. CD.-21. VIDE HIS LETTER NO-1266/W-3/44 DATED-18.11.2016.

DETAIL OF PROPERTIES

10 NOS. PLOTS (9X18M) CONVERTED INTO 106/162 TYPE S.F.S. SEMI FINISHED HOUSES (HOUSE NO.-H-4/227 to H-4/236)

DRG. TITLE
PART LAY-OUT PLAN OF SEC-H 4

PROJECT
AMRAPALI , HARDOI ROAD YOJNA, LUCKNOW

DATE : 25-01-2017

SCALE:

LALITA BURMAN DIP. ARCH. ARCH. ASSTT.	
PRABHAVATI SURI A.I.I.A. ASSTT.ARCH. PLANNER	Prabhavati Suri 25/1/17
JYOTI KATIYAR B. ARCH. ARCHITECT PLANNER	
RUDRA PRATAP SINGH CHIEF ARCHITECT PLANNER	
RUDRA PRATAP SINGH I.A.S. AVAS AYUKT	