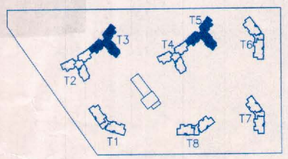

KEY PLAN

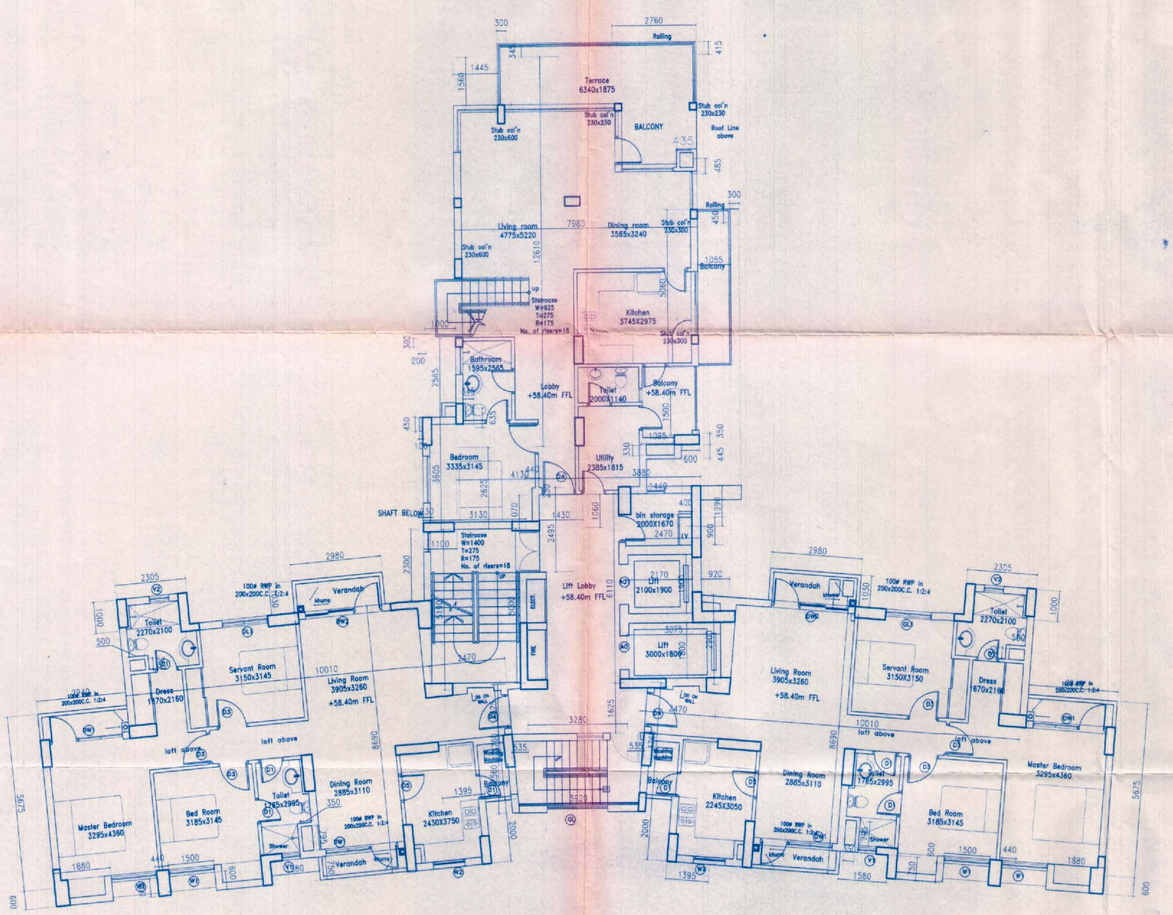

2ND LAST FLOOR PLAN

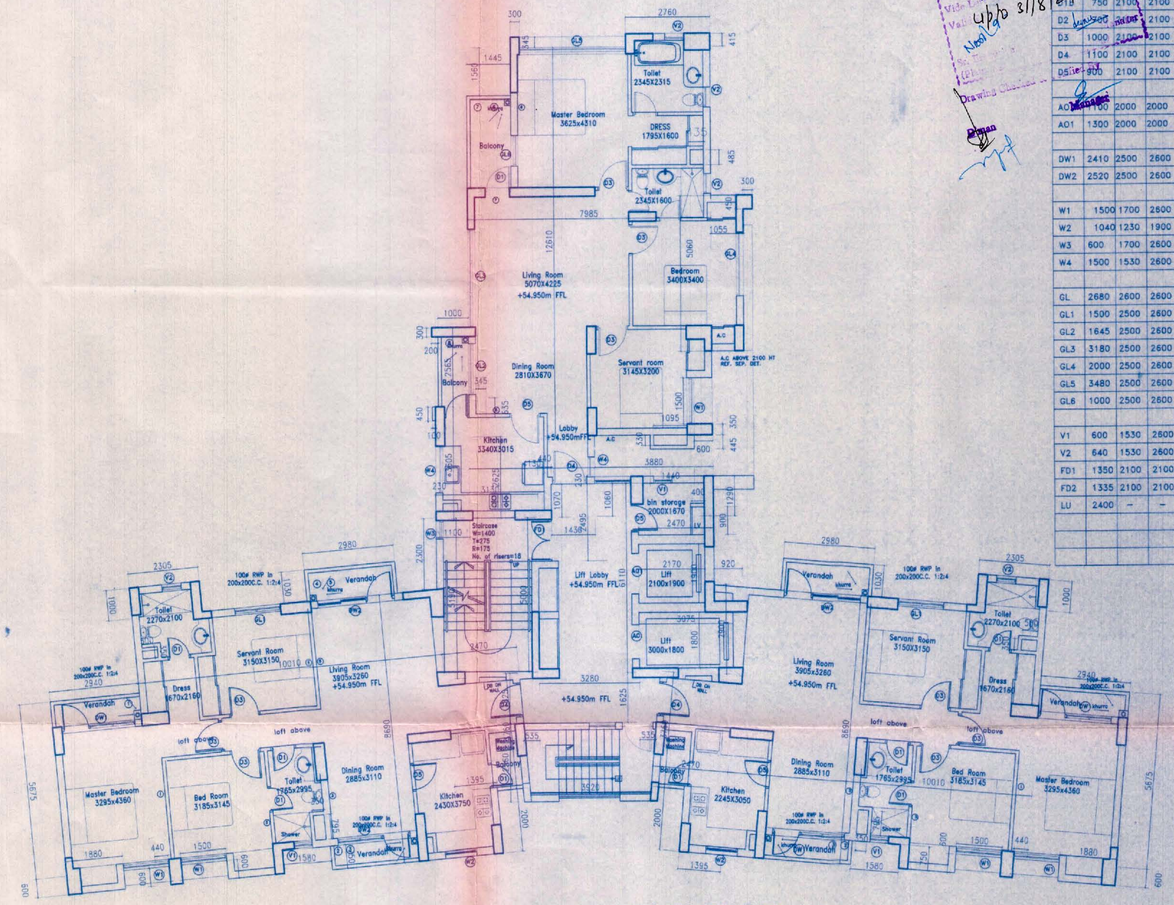

TYPICAL FLOOR PLAN

(FOR TOWERS T2,T3,T4,T5)

DOOR & WINDOW SCHEDULE

TYPE	WIDTH	HEIGHT	LINTEL	CILL	NO.S	REM.
D1	1000	2100	2100	–	–	–
	800	2500	2600	100	–	–
	750	2100	2100	100	–	–
D2	[illegible]	2100	2100	–	–	–
D3	1000	2100	2100	–	–	–
D4	1100	2100	2100	–	–	–
D5	900	2100	2100	–	–	–
AD	1500	2000	2000	–		LIFT OPEN
AD1	1300	2000	2000	–		LIFT OPEN
DW1	2410	2500	2600	100	–	–
DW2	2520	2500	2600	100	–	–
W1	1500	1700	2600	900	–	–
W2	1040	1230	1900	670	–	–
W3	600	1700	2600	900	–	–
W4	1500	1530	2600	1070	–	–
GL	2680	2600	2600			
GL1	1500	2500	2600	100	–	
GL2	1645	2500	2600	100	–	
GL3	3180	2500	2600	100	–	
GL4	2000	2500	2600	100	–	
GL5	3480	2500	2600	100	–	
GL6	1000	2500	2600	100	–	
V1	600	1530	2600	1070	–	–
V2	640	1530	2600	1070	–	–
FD1	1350	2100	2100		–	–
FD2	1335	2100	2100		–	–
LU	2400	–	–	–	–	NOT ELEVATED

Greater Noida Industrial Development Authority
Vide L.P. No. BP-1145/GH/1/2010 dt. 19/8/2010
Valid upto 31/8/2012
Plan No. 4870
Drawing Checked

drg. title: TOWER PLANS
A - TYPE

project: PROPOSED CONSTRUCTION OF MULTI-STOREYED GROUP HOUSING FOR M/s UNITECH LTD AT PLOT NO. 8, SECTOR-P1-02, ALISTONIA ESTATE, GREATER NOIDA (U.P.)

client: M/S UNITECH LIMITED
UNITECH HOUSE
SOUTH CITY-1
GURGAON-122001

sikka associates
architects-engineers-interior designers
urban design consultants
phones : 26107053, 26108355,26177549
B2/20 safdarjang enclave, new delhi-110029
fax: 6164481, e-mail: sikka@vsnl.com.

ARCHITECT: s.r. sikka
REGN. NO. CA/75/2388

OWNER: For UNITECH LTD.
Authorised Signatory

drg. no: A-05

scale: 1:100
date: 10/07/2005
dealt: