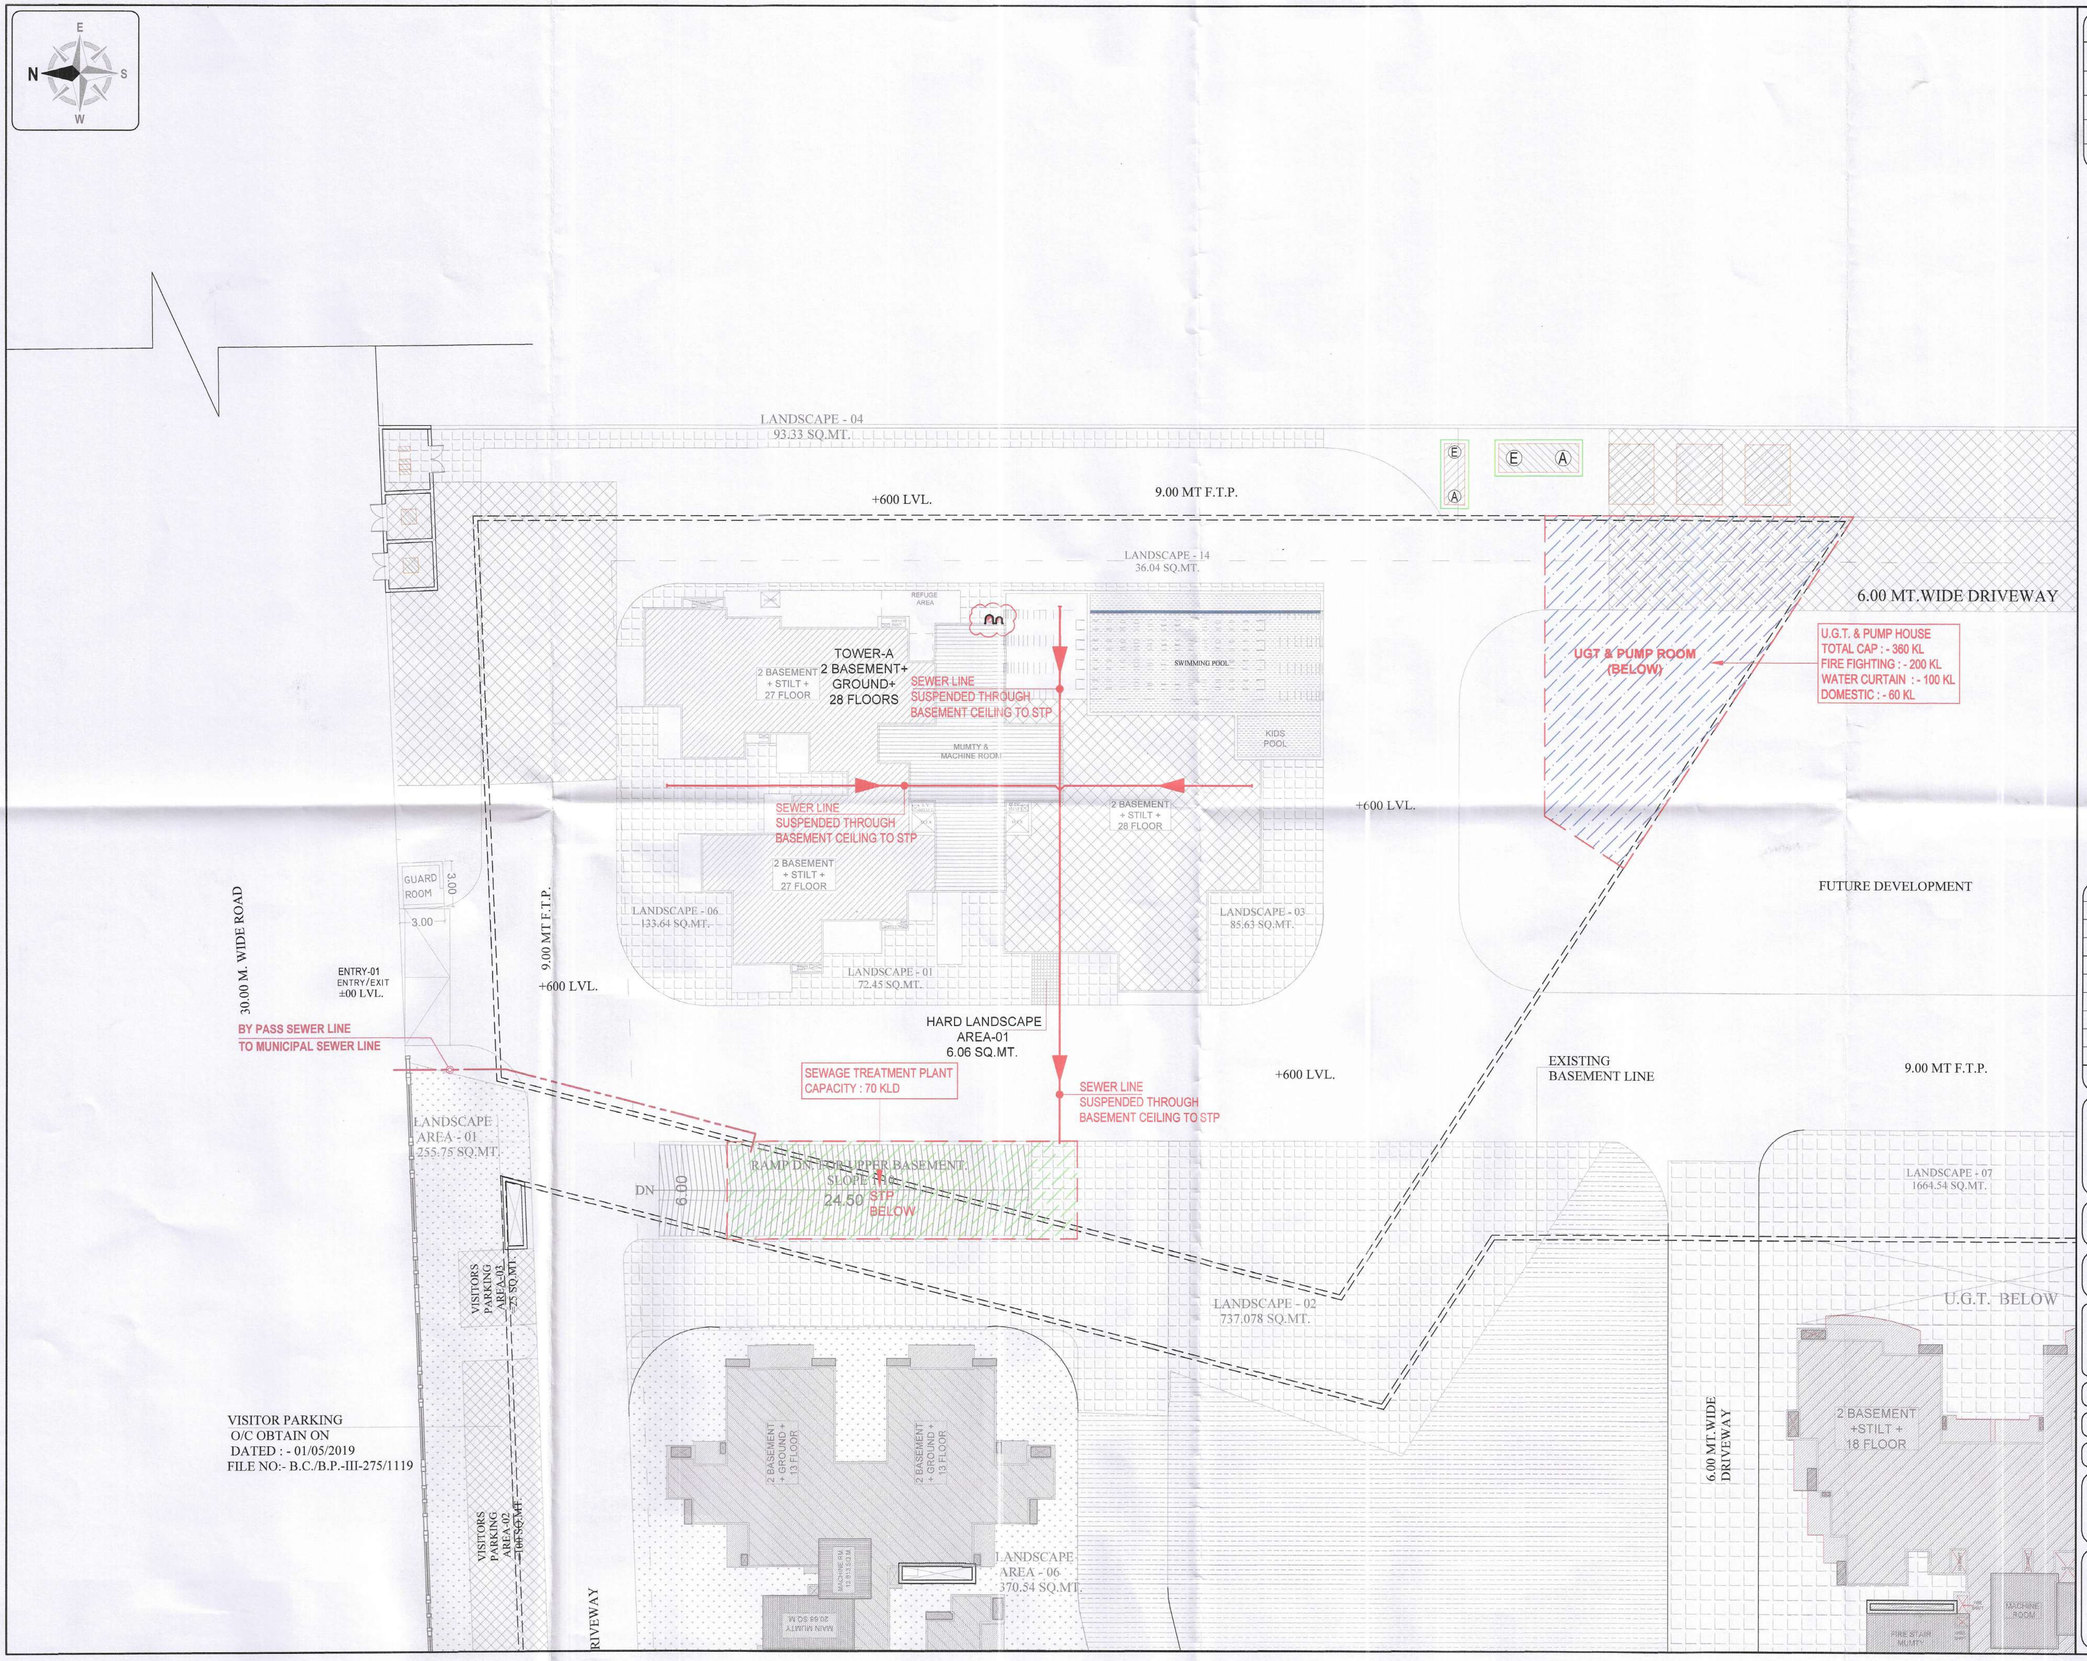

LEGEND :

S. No.	SYMBOL	DESCRIPTION
1.	M.H.	MANHOLE
2.		SEWER LINE
3.		BASEMENT RETAINING WALL

For INDOSAM INFRA PVT. LTD.

Director

rev. no.	date	revision
..	..	..

project

RESIDENTIAL COMPLEX "INDOSAM ICONIC"
AT PLOT NO.-5 , NEWLY SUB LEASED LAND
AREA = 4228.77 SQ.MT. ON DATED 16/02/2024
AT ECO CITY, SECTOR-75, NOIDA (U.P.)

title

LAYOUT PLAN

subtitle

EXTERNAL SEWERAGE SYSTEM

drawing released for

- ☐ APPROVAL
- ■ SUBMISSION
- ☐ ADVANCE COPY
- ☐ CONSTRUCTION

drg. no. ISAM / 25B11 / ES - 02	drawn by Prem Saini
scale 1 : 200	designed by Badri Vishal
date 03.11.2025	checked by Badri Vishal

architects

Space Designers International
B-34,Sector-67, NOIDA-201301
PH :91-120-2484445, 46,47,48,49
e-mail : spacesdi@gmail.com, www.spacedi.com

VISHAL MITTAL
CA/1998/23185
ARCHITECT

services consultant

Cespl Consultants Pvt. Ltd.
cespl
B - 67, Sector - 67, Noida - 201 301
Tel : (0120) 3225400 / 3225401
e mail : mail@cespl.in, website : www.cespl.in