NOTE :- ALL TOILET LVL. (-) 40 mm
ALL KITCHEN LVL. (-) 100 mm
ALL BALCONY LVL. (-) 100 mm

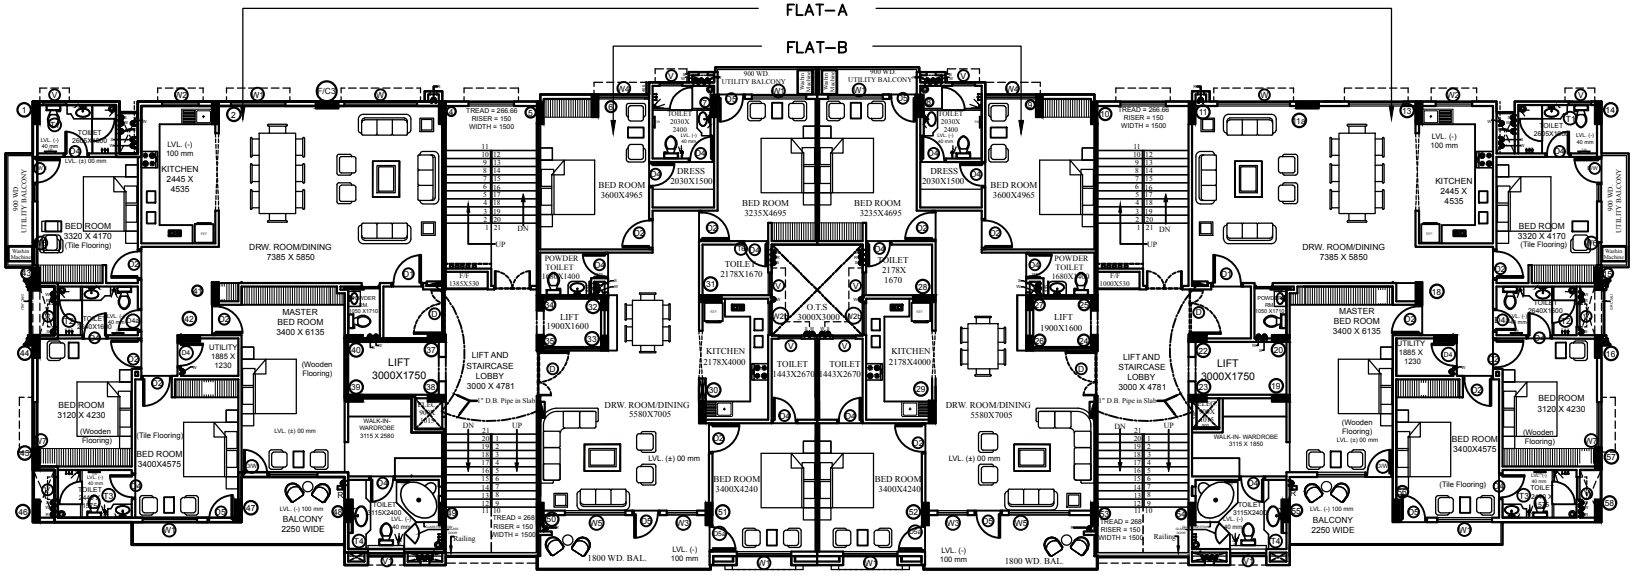

NORTH POINT

This drawing is a "copyright" contents of this drawing or part thereof my not be used or reproduced without the permission of the architect.

NO. OF PRINT	DATE	ISSUED TO	REMARKS

REVISION	DATE	DESCRIPTION	BY

GENERAL NOTES:–
1. ALL DIMENSIONS ARE IS MM UNLESS MENTIONED OTHERWISE.
2. NO DIMENSIONS ARE TO BE SCALED FROM THIS DRAWING.
3. CONTRACTOR MUST VERIFY ALL DIMENSIONS ON SITE BEFORE COMMENCING ANY WORK.

CLIENT:–
RR DEVELOPERS

PROJECT:–
PROPOSED APARTMENT AT WAZEER HASAN ROAD, LUCKNOW.

DATE	PROJECT INCH.	CHECKED BY
10–08–2017		
SCALE	**DEALT BY**	**APPROVED BY**
1:100	QURBAN ALI	

DRAWING TITLE:–
APARTMENT
TYPICAL FLOOR PLAN (2nd To 7th

ARCHITECTS :–
design 3i group
architecture engineering interiors
turnkey projects

off. : halwasiya court, hazratganj, lucknow-01
e-mail : ar_arunkumar@rediffmail.com
phone : 2621943, 4077162
mobile : 9415013645

DRAWING NO.	REVISION
006/WHR/LKO.	