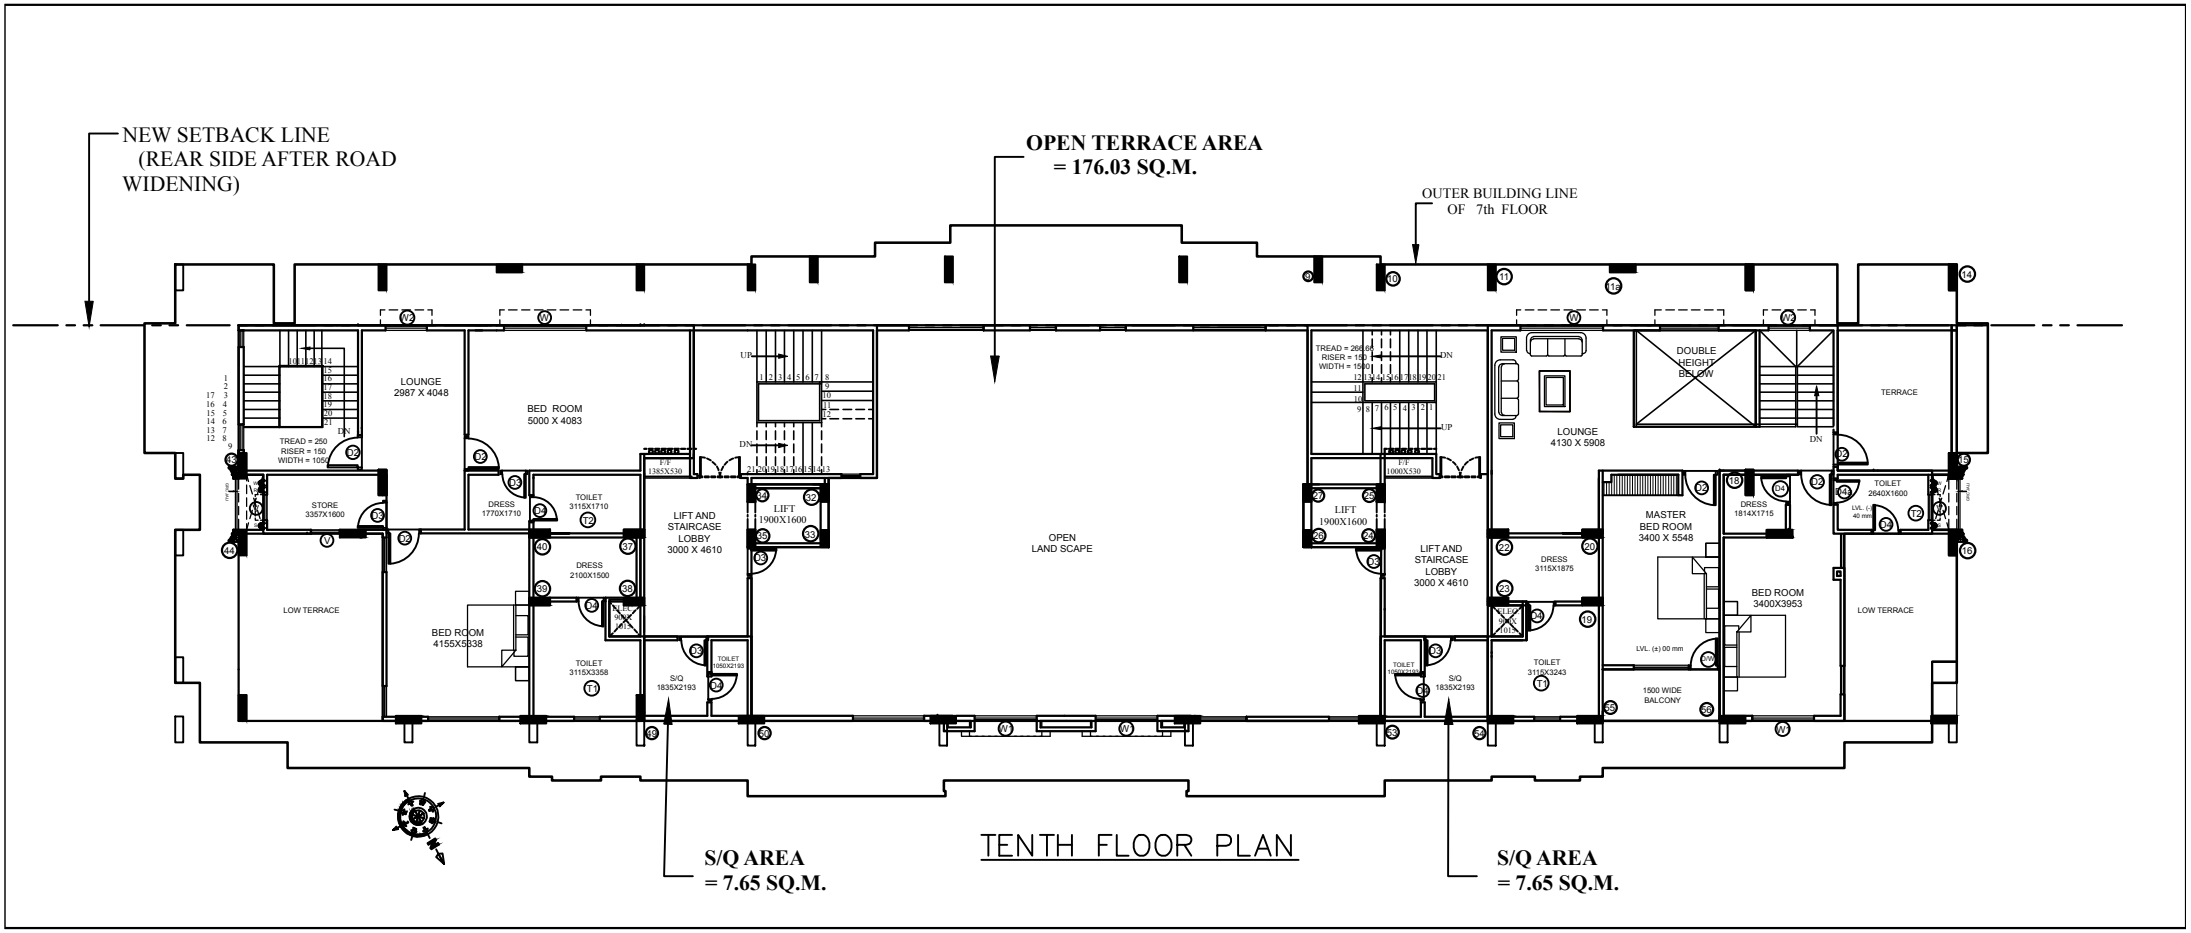

TENTH FLOOR PLAN