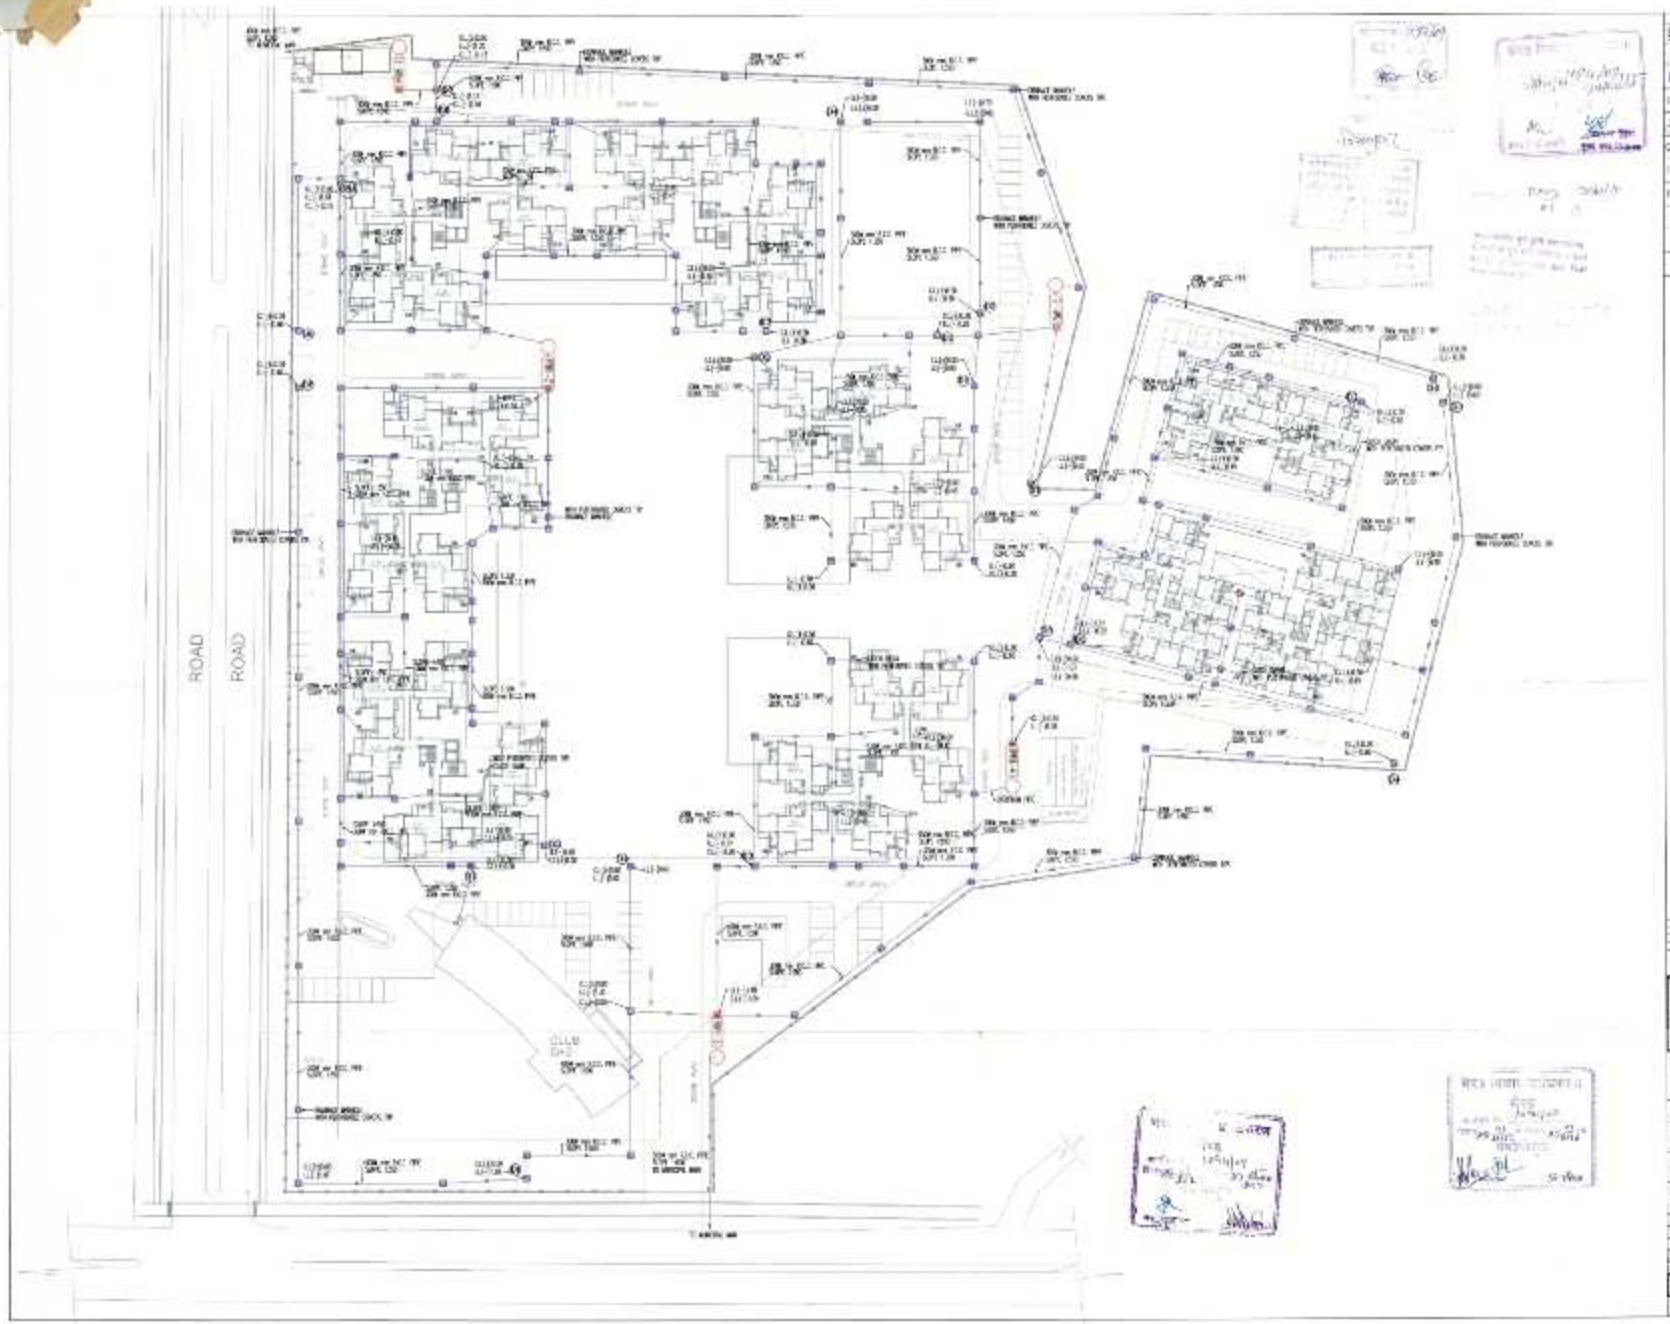
ROAD
ROAD
LEGEND:
STORM WATER DRAINAGE:
DRAINAGE MANHOLE WITH PERFORATED COVERS
RWH RAIN WATER HARVESTING
GATED TRAPS WITH PERFORATED COVERS
G.L. GROUND LEVEL
I.L. INVERT LEVEL
C.L. CONNECTION LEVEL
SIZE OF PIPE
SLOPE
300ø
1:350
150ø
1:150
SITE PLAN
STROM WATER LAYOUT
DRG NO. : PLST-03