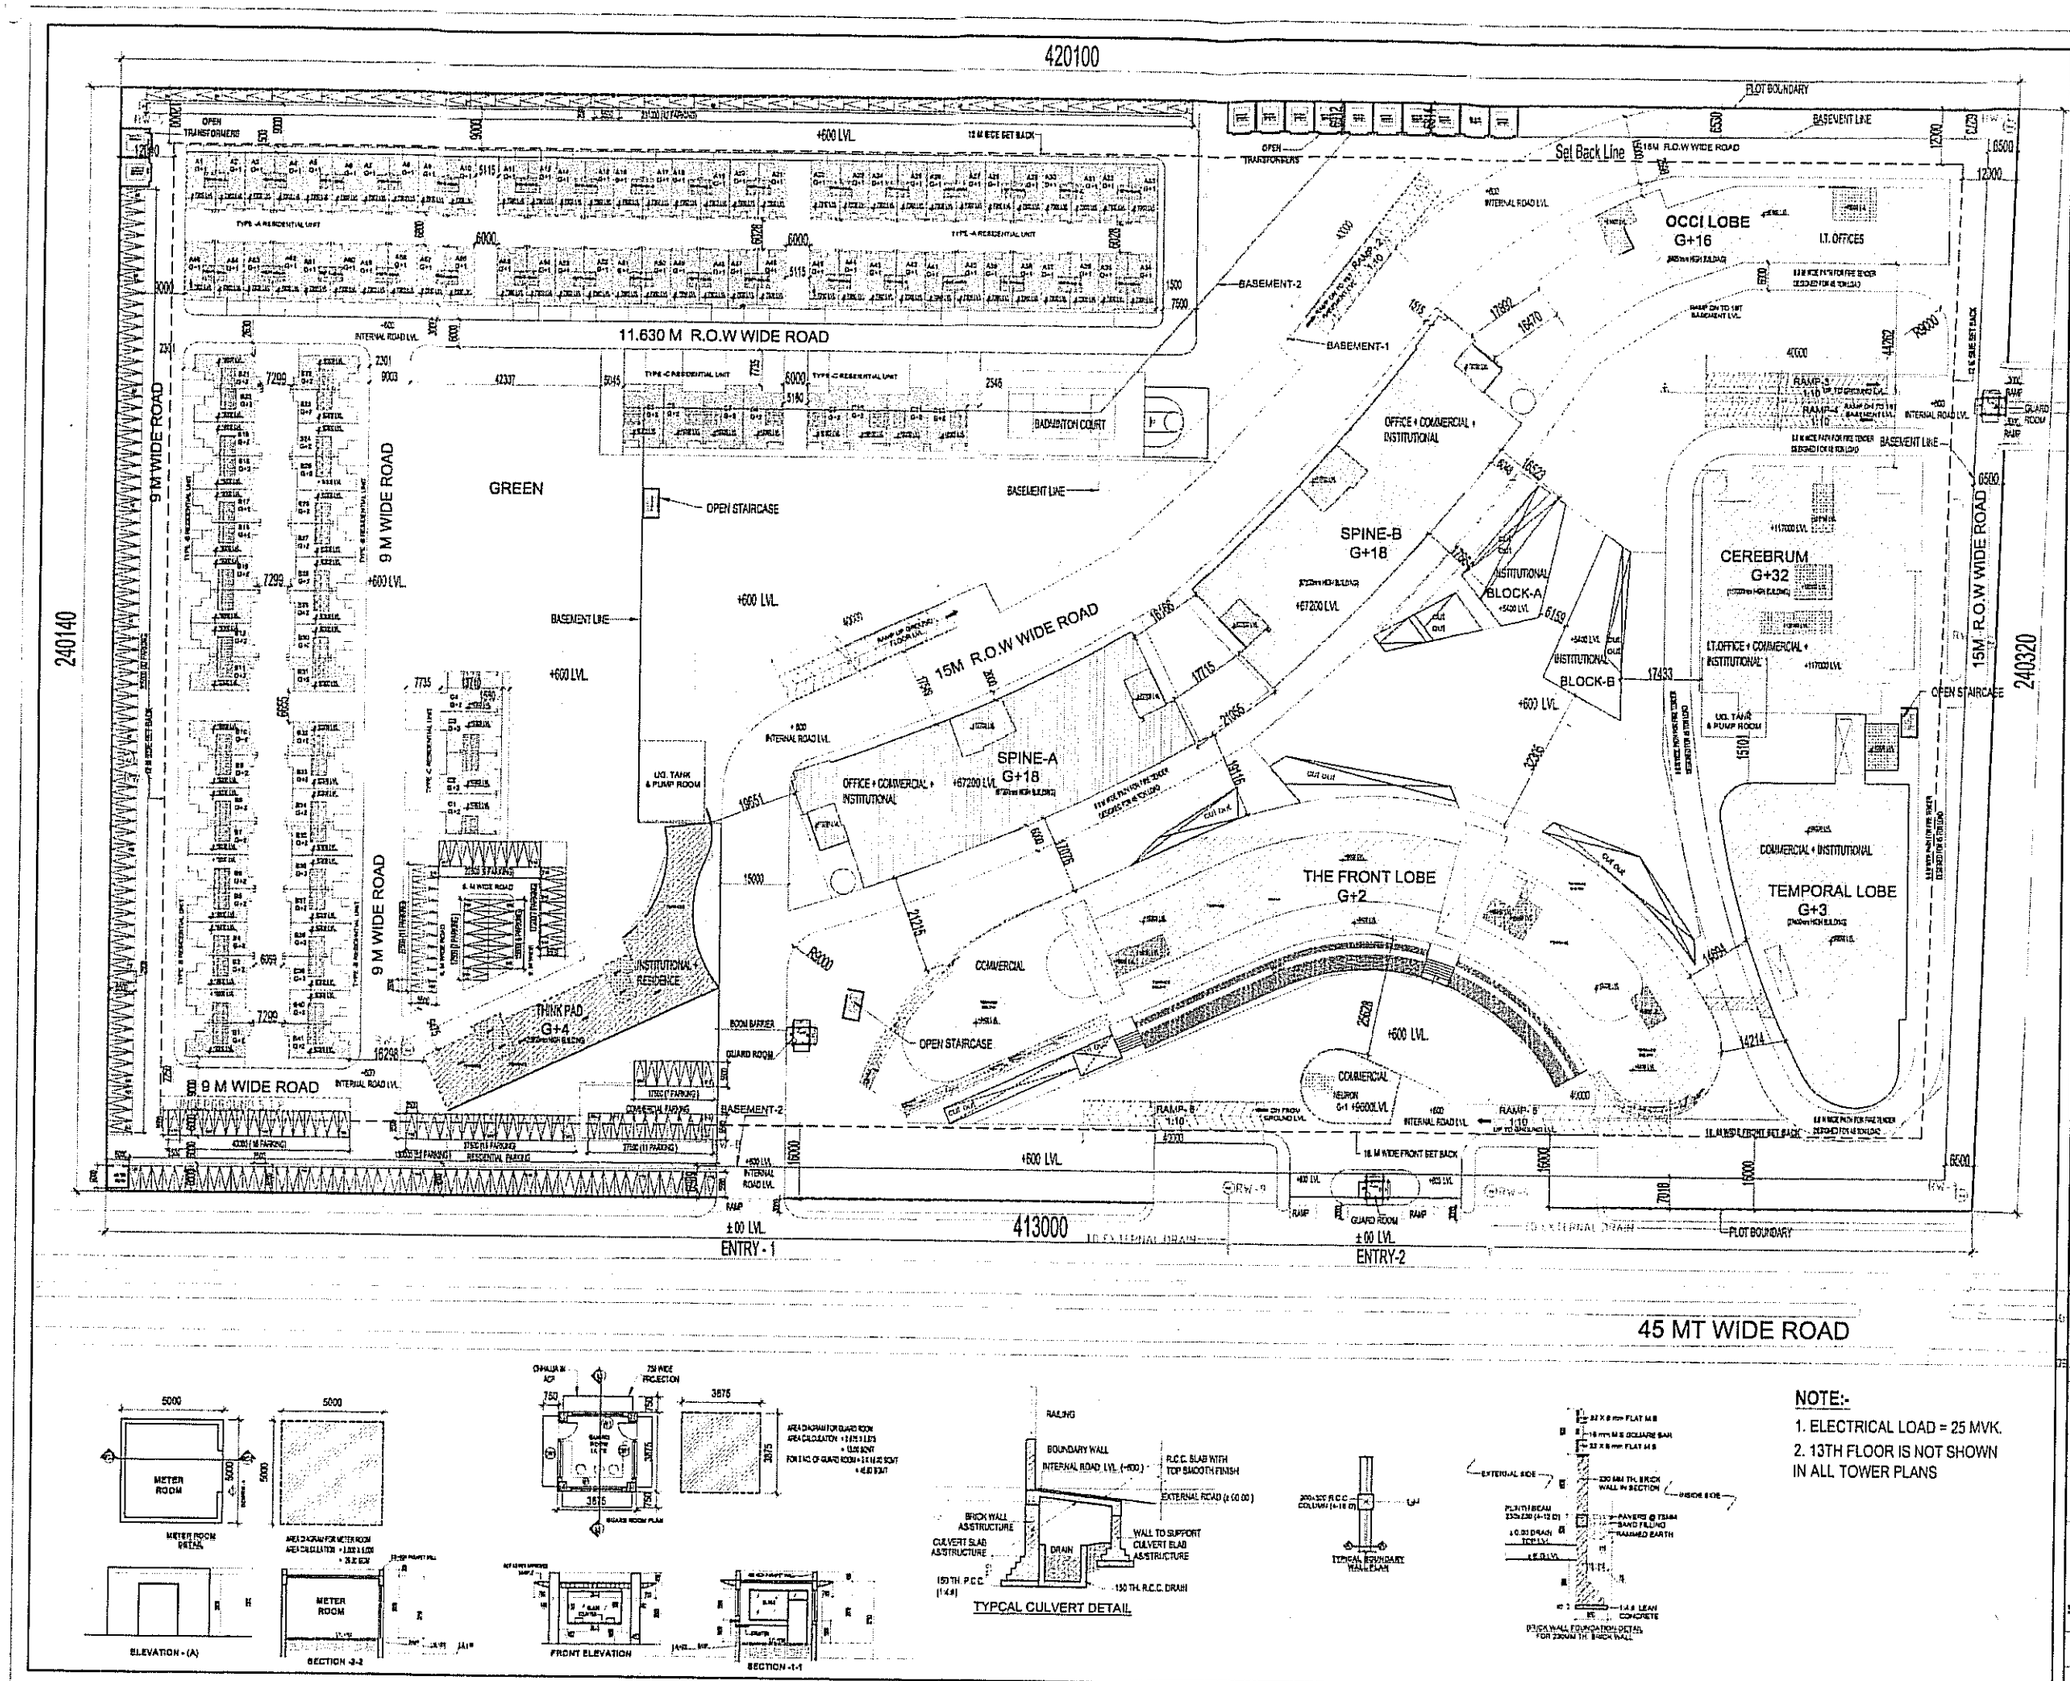

TYPCAL CULVERT DETAIL

(TYPICAL WALL FOUNDATION DETAIL FOR 230MM TH. BRICK WALL)

NOTE:-

1. ELECTRICAL LOAD = 25 MVK.
2. 13TH FLOOR IS NOT SHOWN IN ALL TOWER PLANS

This drawing is a "COPYRIGHT" contents of this drawing or part thereof may not be used or reproduced without the permission of the Architect

NO. OF REV.	DATE	REMARKS	REVISED

REVISION	DATE	DESCRIPTION	BY

GENERAL NOTES
1. ANY HABITABLE ROOM, TOILET, KITCHEN ETC. IF IT IS NOT NATURALLY VENTILATED WILL BE MECHANICALLY VENTILATED.
2. FIRE STAIRCASE IS OF PRESSURIZED TYPE AS PER N.B.C.

Greater Noida Industrial Dev. Authority
APPROVED
Vide Letter No. ... Dated ...
Valid upto Date ... FIVE YEARS
O.S.D.
Dy. Gen. Manager (Planning)
Drawing Checked & Verified by

SUBMISSION DRAWING

CLIENT
ASCOT PROJECTS PRIVATE LIMITED

PROJECT
INTELLICITY
PROPOSED IT PARK FOR M/S ASCOT PROJECTS PRIVATE LIMITED
PLOT NO-16 SECTOR-TECH ZONE IV GREATER NOIDA, U.P.

DATE	PROJECT NUMBER	DRAWN BY
16.10.2013	2013/1/16/TZ	DEVESH BHANYA
SCALE	TITLE	APPROVED BY
1:125	MASTER PLAN	

DRAWING TITLE
MASTER SITE PLAN

OWNER SIGN | ARCHITECT SIGN

TOWN PLANNER SIGN.

TOWN PLANNER
AR. ANKUSH AGARWAL
DREAM LAND DESIGNERS PVT. LTD.
B.Arch., M.Planning, CA No. 100162292
DEL99-93124331160, GB110071400

ARCHITECTS
Confluence

DRAWING NO. 01 | REVISION

This drawings available on www.the-confluence.com