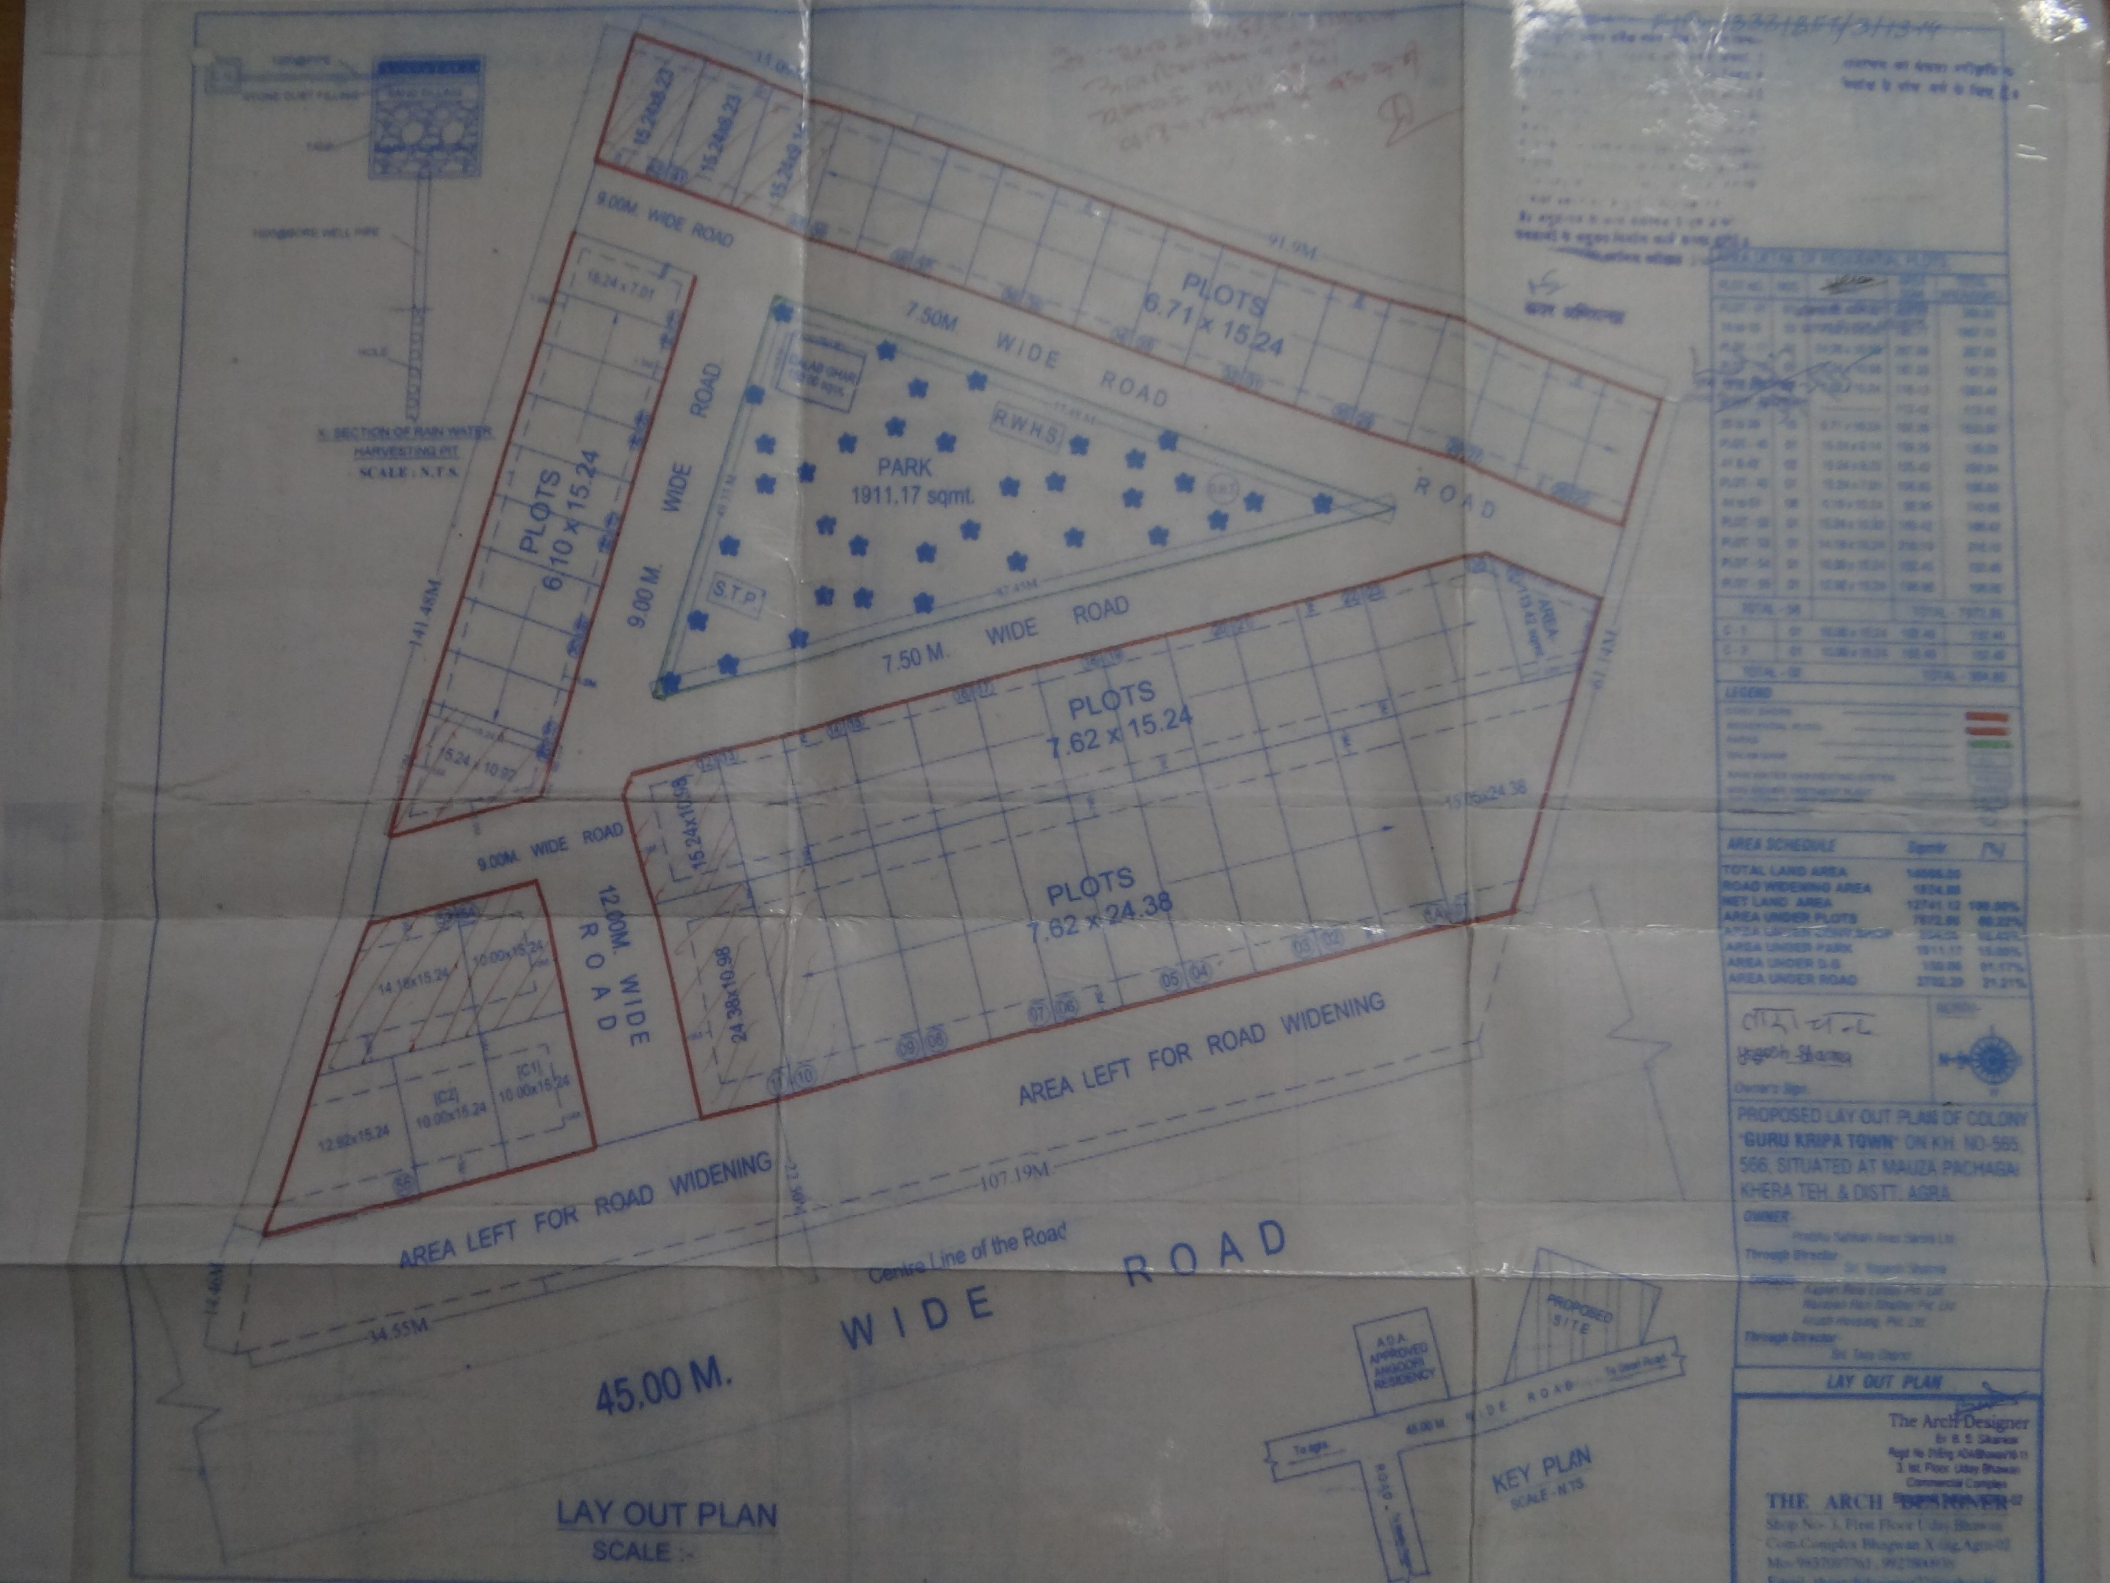
PLOTS
6.71 x 15.24
9.00M WIDE ROAD
7.50M WIDE ROAD
R.W.H.S.
PARK
1911.17 sqmt.
S.T.P.
ROAD
PLOTS
6.10 x 15.24
9.00 M. WIDE ROAD
7.50 M. WIDE ROAD
PLOTS
7.62 x 15.24
PLOTS
7.62 x 24.38
9.00M WIDE ROAD
12.00M WIDE ROAD
AREA LEFT FOR ROAD WIDENING
AREA LEFT FOR ROAD WIDENING
Centre Line of the Road
45.00 M. WIDE ROAD
14.55M
107.19M
SECTION OF RAIN WATER HARVESTING PIT
SCALE : N.T.S.
LAY OUT PLAN
SCALE :-
KEY PLAN
SCALE - N.T.S.
PROPOSED SITE
ADA APPROVED ARIHANT RESIDENCY
45.00 M WIDE ROAD
AREA SCHEDULE
TOTAL LAND AREA
ROAD WIDENING AREA
NET LAND AREA
AREA UNDER PLOTS
AREA UNDER PARK
AREA UNDER ROAD
LEGEND
PROPOSED LAY OUT PLAN OF COLONY "GURU KRIPA TOWN" ON KH. NO-565, 566, SITUATED AT MAUZA PACHGAI KHERA TEH. & DISTT. AGRA
OWNER
LAY OUT PLAN
The Arch Designer
THE ARCH DESIGNER