


LAYOUT PLAN
(WORKING)
SCALE -1:500

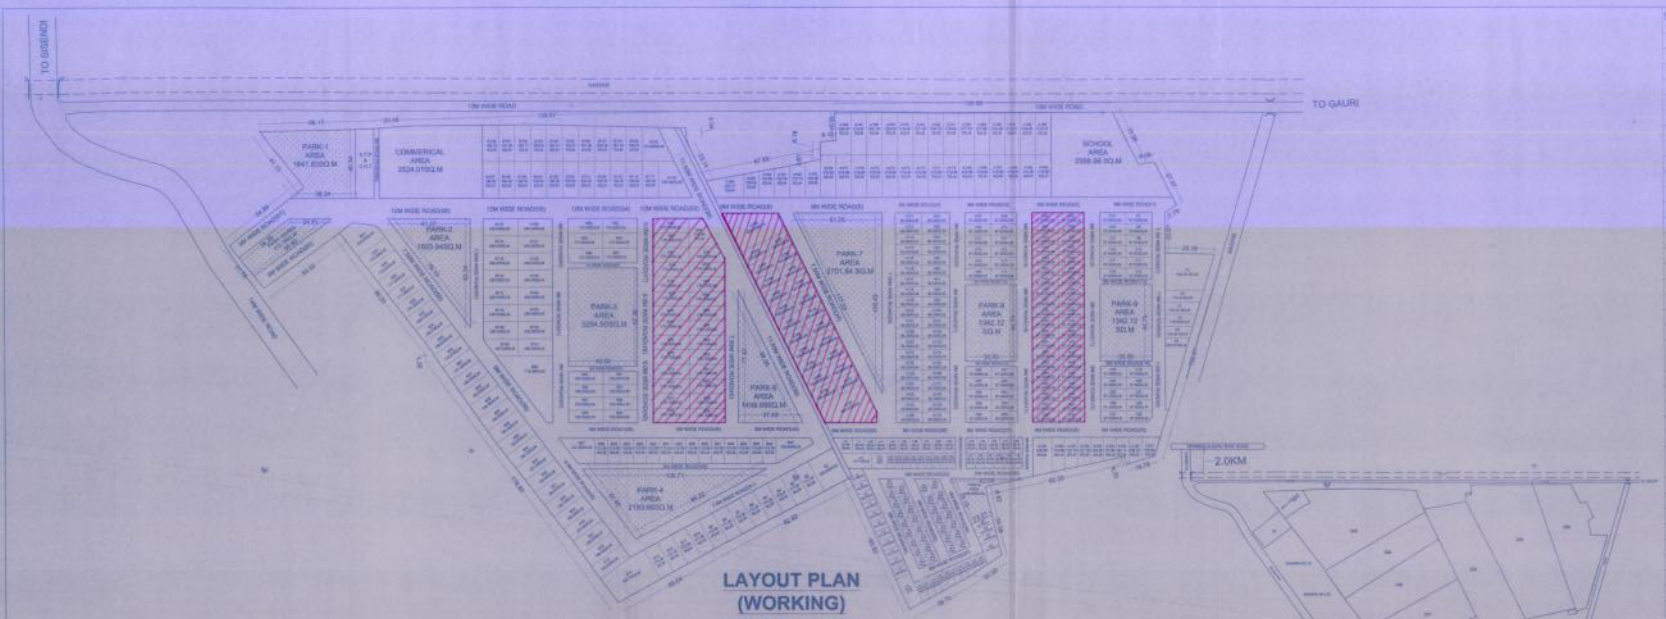


ELECTRICAL &
SERVICE PLAN
SCALE -1:500



SUPER IMPOSE PLAN
SCALE -N.T.S

| SERIAL NO. | PLOT NO. | PLOT SIZE | PLOT AREA | TOTAL PLOT AREA |
|---|---|---|---|---|
| 1. | A1 | 21.71X22.11 | 539.00SQM. | 25705.96SQM.(24.78%) |
| 2. | A2 | 7.00X22.11 | 147.61SQM. | |
| 3. | A3 | 7.00X20.6 | 133.25SQM. | |
| 4. | A4 | 7.00X18.01 | 118.89SQM. | |
| 5. | A5 | 7.00X15.96 | 104.54SQM. | |
| 6. | A6 | 42.15X13.91 | 325.97SQM. | |
| 7. | A7-A27 | 6.50X15.00 | 97.50SQM. | |
| 8. | A28 | 6.30X15.00 | 93.60SQM. | |
| 9. | A29-A68 | 6.11X15.00 | 91.67SQM. | |
| 10. | A69-A90 | 6.50X15.00 | 97.50SQM. | |
| 11. | A91-A130 | 6.11X15.75 | 96.26SQM. | |
| 12. | A131 | 10.61X13.20 | 106.96SQM. | |
| 13. | A132 | 7.41X15.47 | 106.22SQM. | |
| 14. | A133 | 7.41X12.39 | 95.14SQM. | |
| 15. | A134 | 7.41X13.98 | 97.69SQM. | |
| 16. | A135 | 7.41X15.58 | 109.50SQM. | |
| 17. | A136 | 7.41X17.17 | 121.32SQM. | |
| 18. | A137 | 7.41X18.77 | 133.14SQM. | |
| 19. | A138 | 7.41X20.36 | 144.96SQM. | |
| 20. | A139 | 10.96X22.72 | 236.19SQM. | |
| 21. | A140 | 24.13X29.50 | 525.33SQM. | |
| 22. | A141-A162 | 9.06X14.75 | 133.84SQM. | |
| 23. | A163 | 32.80X25.29 | 534.59SQM. | |
| 24. | A164-A178 | 8.88X24.76 | 219.98SQM. | |
| 25. | A179 | 8.88X22.51 | 190.39SQM. | |
| 26. | A180 | 8.88X20.35 | 172.14SQM. | |
| 27. | A181 | 8.88X18.53 | 157.40SQM. | |
| 28. | A182 | 8.88X16.90 | 142.96SQM. | |
| 29. | A183 | 8.88X15.28 | 128.53SQM. | |
| 30. | A184 | 17.17X13.65 | 232.17SQM. | |
| 31. | A185 | 8.88X24.76 | 219.74SQM. | |
| 32. | A186 | 8.88X24.71 | 219.26SQM. | |
| 33. | A187 | 8.88X24.65 | 218.77SQM. | |
| 34. | A188 | 8.88X24.60 | 218.28SQM. | |
| 35. | A189 | 8.88X24.54 | 217.80SQM. | |
| 36. | A190 | 8.88X24.49 | 217.32SQM. | |
| 37. | A191 | 8.88X24.43 | 216.82SQM. | |
| 38. | A192 | 8.88X24.36 | 216.12SQM. | |
| 39. | A193 | 8.88X24.37 | 217.48SQM. | |
| 40. | A194 | 8.88X24.59 | 219.49SQM. | |
| 41. | A195 | 8.88X24.79 | 220.62SQM. | |
| 42. | A196 | 8.88X24.81 | 220.16SQM. | |
| 43. | A197 | 8.88X24.75 | 219.67SQM. | |
| 44. | A198 | 9.62X24.70 | 296.91SQM. | |
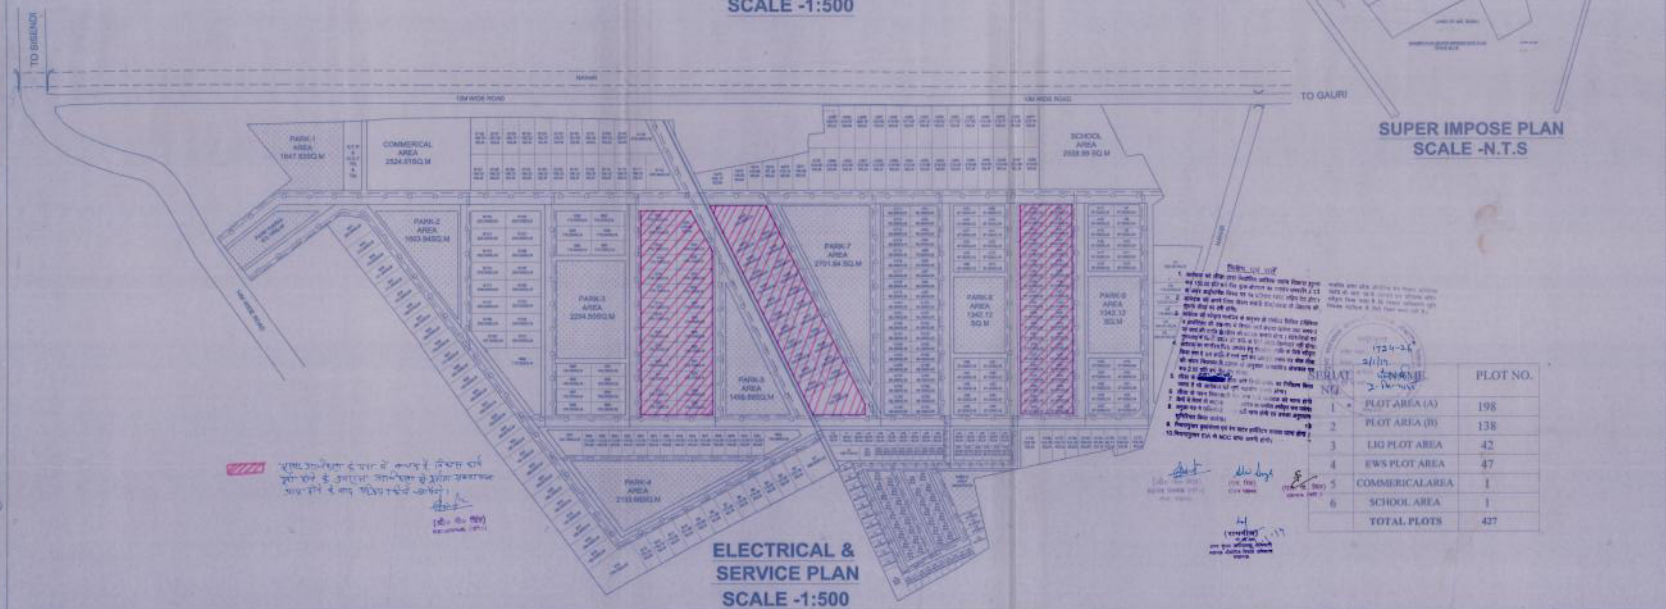
| SERIAL NO. | LIG PLOT NO. | LIG PLOT SIZE | LIG PLOT AREA | TOTAL LIG PLOT AREA |
|---|---|---|---|---|
| 1. | L1 | 5.94X7.67 | 60.15SQM. | 2295.27SQM.(2.30%) |
| 2. | L2 | 7.12X7.44 | 53.78SQM. | |
| 3. | L3 | 7.12X7.20 | 52.61SQM. | |
| 4. | L4-L14 | 6.00X8.67 | 52.61SQM. | |
| 5. | L15 | 18.28X8.67 | 161.58SQM. | |
| 6. | L16 | 4.36X12.28 | 52.69SQM. | |
| 7. | L17 | 4.36X11.91 | 51.11SQM. | |
| 8. | L18 | 4.36X11.55 | 49.53SQM. | |
| 9. | L19 | 4.36X11.19 | 47.94SQM. | |
| 10. | L20 | 4.36X10.82 | 46.36SQM. | |
| 11. | L21 | 4.36X10.46 | 44.77SQM. | |
| 12. | L22 | 4.36X10.10 | 43.19SQM. | |
| 13. | L23 | 4.36X9.73 | 41.02SQM. | |
| 14. | L24 | 4.36X9.07 | 38.04SQM. | |
| 15. | L25 | 4.36X8.39 | 35.97SQM. | |
| 16. | L26 | 4.36X10.71 | 112.15SQM. | |
| 17. | L27 | 4.36X11.54 | 48.50SQM. | |
| 18. | L28 | 4.36X12.28 | 52.14SQM. | |
| 19. | L29 | 4.36X13.21 | 55.79SQM. | |
| 20. | L30-L41 | 6.60X9.00 | 59.40SQM. | |
| 21. | L42 | 9.08X9.00 | 63.07SQM. | |

| SERIAL NO. | EWS PLOT NO. | EWS PLOT SIZE | EWS PLOT AREA | TOTAL EWS PLOT AREA |
|---|---|---|---|---|
| 1. | E1-E28 | 6.15X6.50 | 39.97SQM. | 2050.88SQM.(1.97%) |
| 2. | E29 | 6.37X6.50 | 50.81SQM. | |
| 3. | E30 | 12.17X6.50 | 69.66SQM. | |
| 4. | E31 | 8.34X13.00 | 70.73SQM. | |
| 5. | E32-E37 | 5.30X9.00 | 49.50SQM. | |
| 6. | E38-E46 | 4.40X9.00 | 39.60SQM. | |
| 7. | E47 | 7.66X9.00 | 86.97SQM. | |

| SERIAL NO. | NAME | PLOT NO. |
|---|---|---|
| 1 | PLOT AREA (A) | 198 |
| 2 | PLOT AREA (B) | 138 |
| 3 | LIG PLOT AREA | 42 |
| 4 | EWS PLOT AREA | 47 |
| 5 | COMMERICAL AREA | 1 |
| 6 | SCHOOL AREA | 1 |
| | TOTAL PLOTS | 427 |

## PROJECT NAME AND ADDRESS

PROPOSED LAYOUT PLAN FOR ALAKNANDA INFRA DEVELOPERS PRIVATE LIMITED OFFICE -NEAR R.D. GAS COMPLEX, BANGLA, BAZAR ,LUCKNOW THOUGHT ITS DIRECTOR NAVNEET DWIVEDI SON OF SRI N.C DWIVEDI RESIDENT OF-R.D GAS COMPLEX, IN FRONT OF DEN BANK, BANGLA BAZAR, LUCKNOW AT VILLAGE RATAULI BIJNOUR LKO.

N

OWNER'S SIGNATURE

PROJECT:-

DATE:-
27 December 2013

SCALE:-
N.T.S

ARCHITECT SIGNATURE

DRAWING NO.
01

DRAWING TITLE
SUBMISSION DWG.

This is Certified That This Map is Preapred According To The LIDA Building Bylows 2009

ARCHITECT

The Vision Arch
Office No.5 First Floor,Natraj Complex
11.B.N.Road Lal Bagh Lucknow U.P.
Mobile No.9415006154