PDF Compressor Free Version

MANHOLE SIZE:–		
1.	CIRCULAR MANHOLE 900mmDIA	900mm TO 1650mm DEPTH
2.	CIRCULAR MANHOLE 1200mmDIA	1650mm TO 2300mm DEPTH
3.	CIRCULAR MANHOLE 1500mmDIA	2300mm TO 9000mm DEPTH

LEGENDS:-	
	SEWER LINE
	CIRCULAR MANHOLE
CL	CONNECTION LEVEL
GL	GROUND LEVEL
IL	INVERT LEVEL

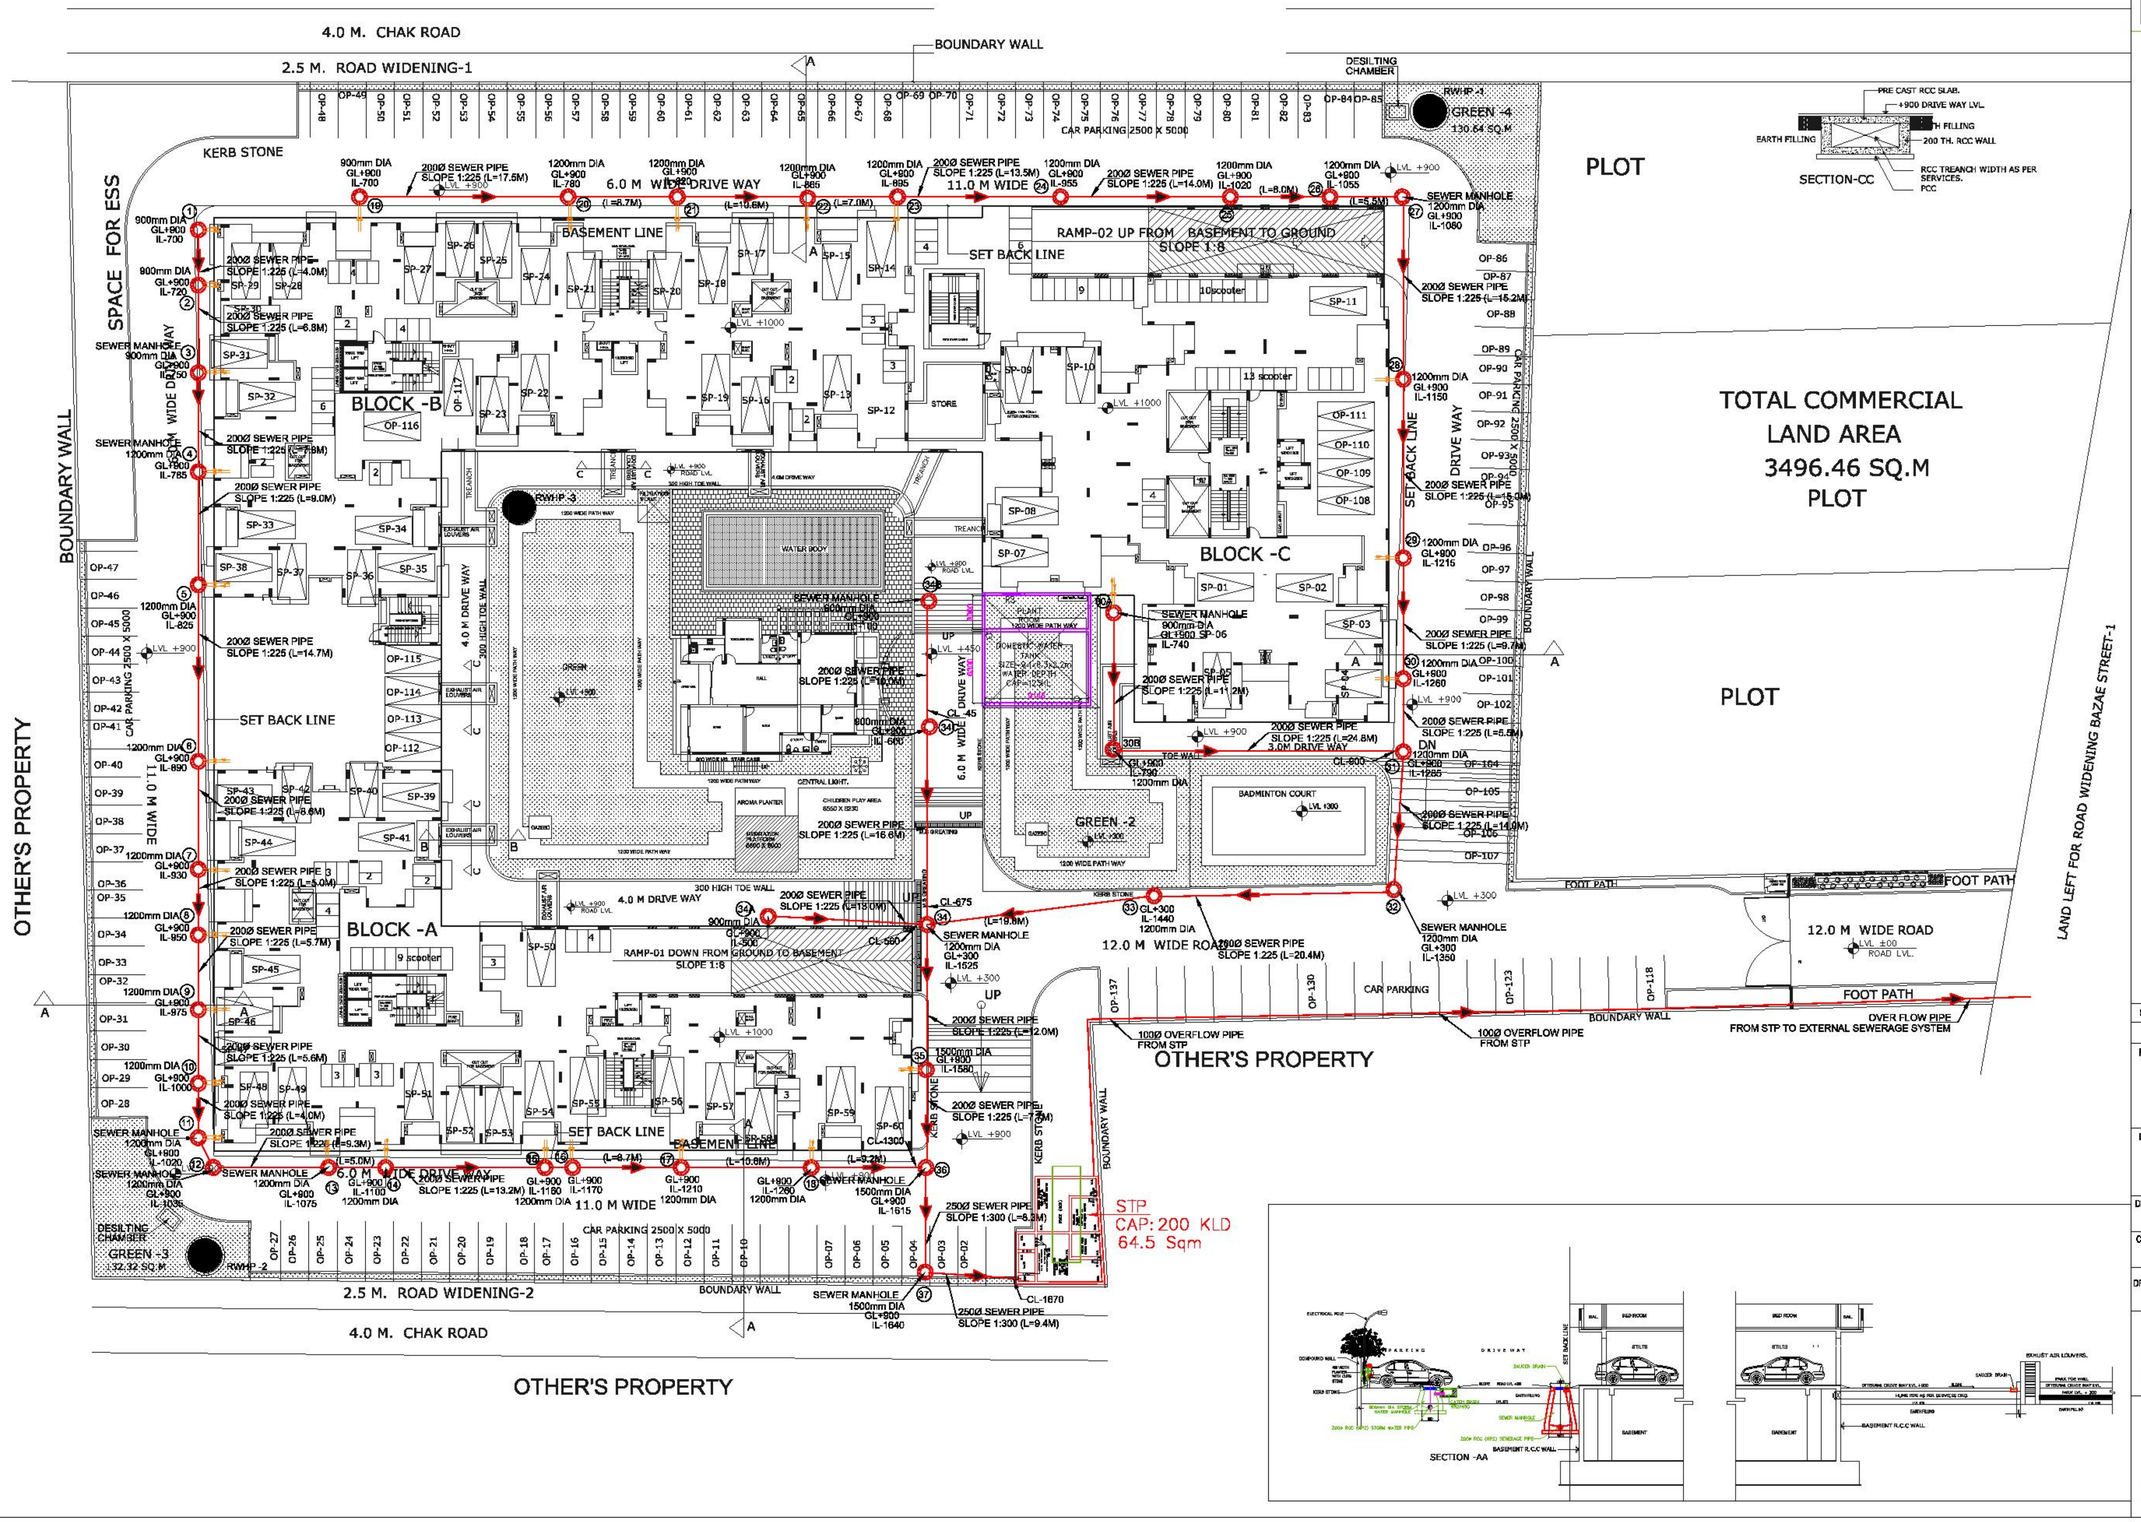

SL	DATE	DESCRIPTIONS
REVISIONS		

PROJECT

EMERALD HEIGHT
AGRA U.P

DRG. TITLE

SITE PLAN
SEWERAGE LAYOUT

DEALT SANDEEP RAWAT	DATE 24-8-12
CHECKED BY MANOJ KUMAR	SCALE 1 : 250
DRG NO. SERV/1051/ANSAL E HEIGHT /WD/PL-02 (A)	

MANOJ KUMAR
SR. DESIGN MANAGER
PHE. (SERVICES)

ADITYA KUMAR GUPTA
SR. G.M. (SERVICES)

ANSAL HOUSNIG & CONSTRUCTION LTD.

15 - UGF, INDRA PRAKASH,
21, BARAKHAMBA ROAD,
NEW DELHI - 110 001