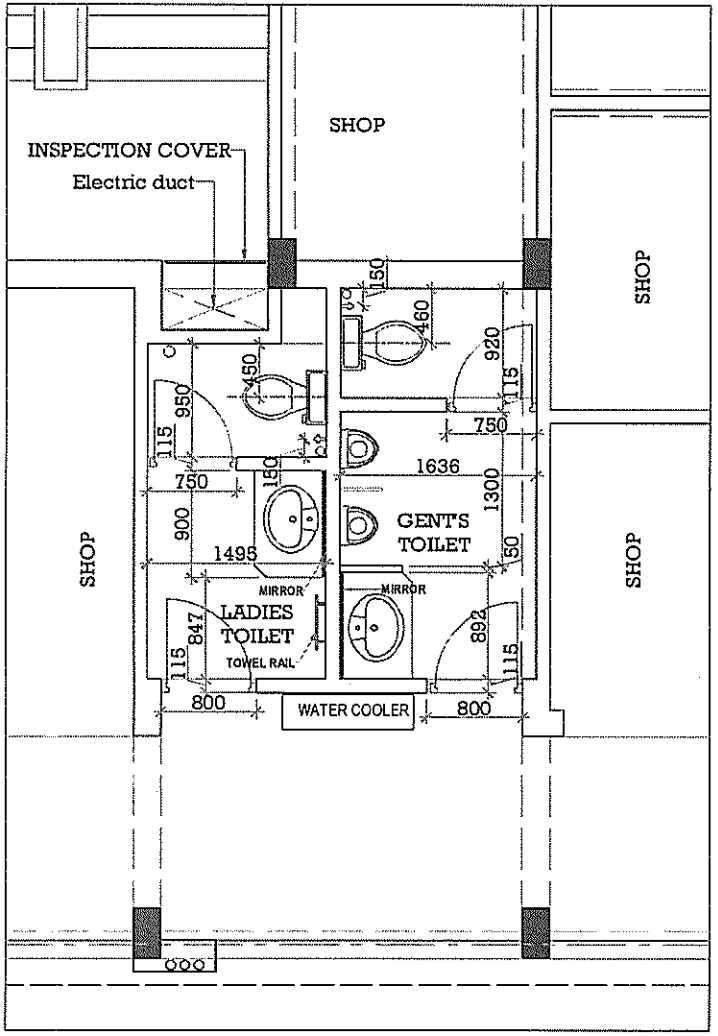

UPPER & FIRST FLOOR

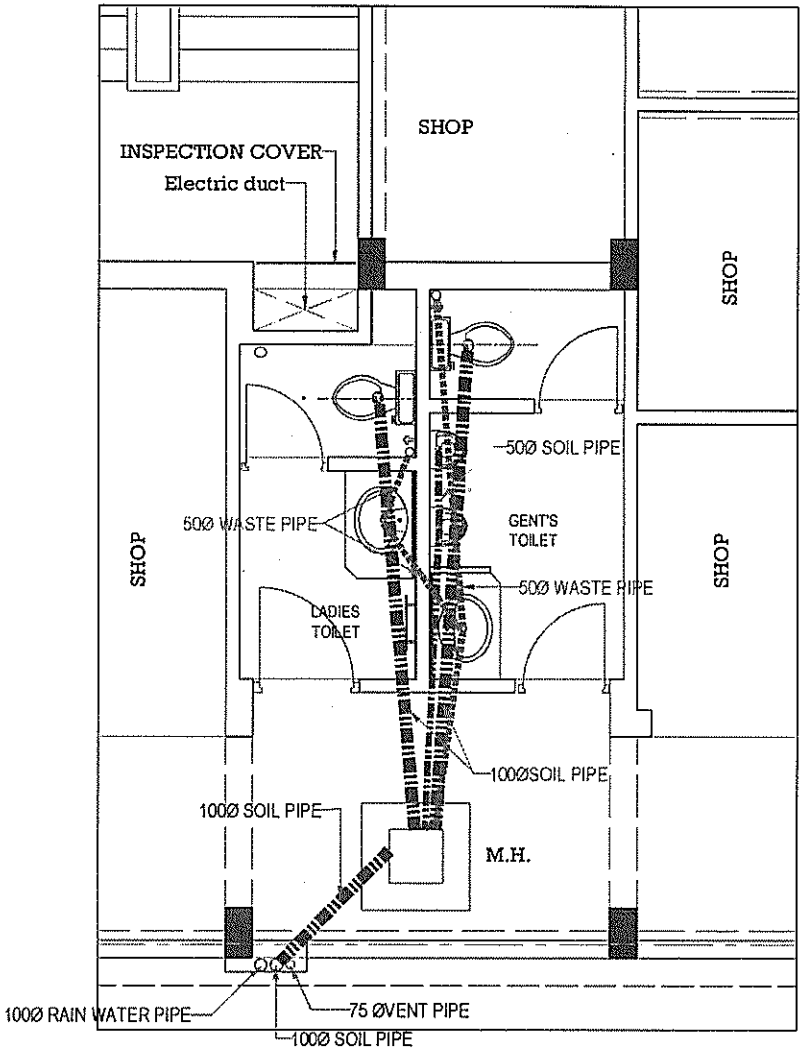

UPPER & FIRST FLOOR

FOR CONSTRUCTION

NOTES:

1. ALL DIMENSIONS ARE IN MM.
2. ALL DIMENSIONS TO BE READ NOT TO BE SCALED.

FOR APPROVAL
FOR ESTIMATION/TENDER
FOR CONSTRUCTION

N

No.	Revision	Date

TITLE:

TOILET DETAILS
(upper ground & first floor)

PROJECT:

LOCAL SHOPPING, C-2
AT ELDECO CITY ,I.I.M. ROAD,LUCKNOW.

Developer:

ELDECO CITY (P) LTD.

espaces

Ar.Sanjay Kumar Gupta
108,F. Floor,Corporate Chamber-1,
Vibhuti Khand,Gomti Nagar,
Lucknow-226010
Ph.No.4065958,9415114589
email-espaces_arch@rediffmail.com

Drawn by:	*Ekta*
Checked by:	*Sanjay kumar Gupta*
Date:	*15/02/2016*
Scale:	*not to scale*
Sheet no.:	City/C-2/W/14-18

NOTE :-

1. THE BOREWELL PIPE OF RECHARGE PIT SHOULD BE LEFT ATLEAST 5 M. ABOVE THE KNOWN HIGHEST WATER TABLE TO AVOID ANY POSSIBLE POLLUTION TO THE AQUIFER.
2. LOCATION OF R.W.H. PITS CAN BE CHANGED AS PER SITE CONDITION.

SIZE
PIT DIAMETER = 1250 MM
EFFECTIVE DEPTH = 1800 MM

LEGEND :	
SYMBOL	DESCRIPTION
	SOIL PIPE
	WASTE PIPE
	MANHOLE(600x600)
	MANHOLE(350x350)
	RAIN WATER PIPE

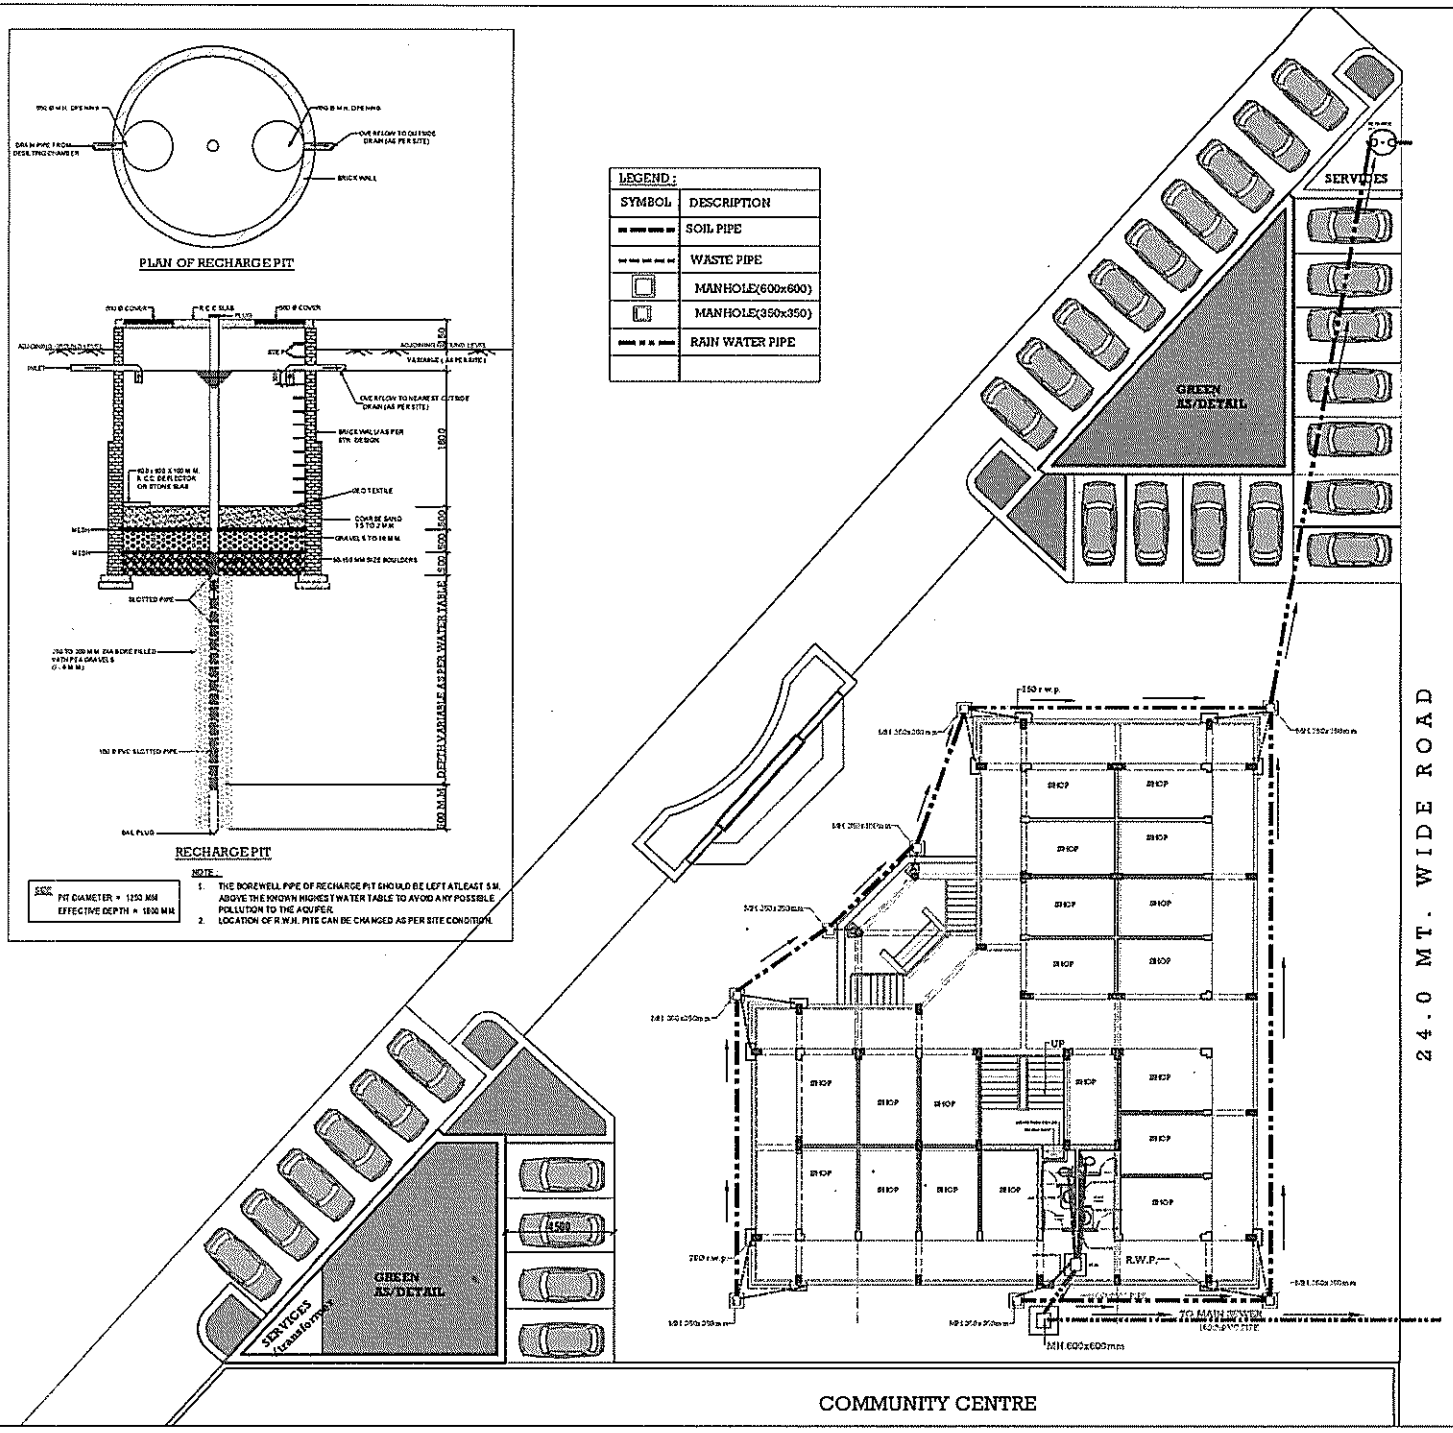

FOR CONSTRUCTION

NOTES:

1. ALL DIMENSIONS ARE IN MM.
2. ALL DIMENSIONS TO BE READ NOT TO BE SCALED.

- FOR APPROVAL
- FOR ESTIMATION/TENDER
- FOR CONSTRUCTION

N

No.	Revision	Date

TITLE:

EXTERNAL SERVICES (SEWERAGE & RAIN WATER HARVESTING)

PROJECT:

LOCAL SHOPPING, C-2
AT ELDECO CITY ,I.I.M. ROAD,LUCKNOW.

Developer:

ELDECO CITY (P) LTD.

espaces

Ar.Sanjay Kumar Gupta
108,F. Floor,Corporate Chamber-1,
Vibhuti Khand,Gomti Nagar,
Lucknow-226010
Ph.No.4065958,9415114589
email-espaces_arch@rediffmail.com

Drawn by:	Ekta
Checked by:	Sanjay kumar Gupta
Date:	08/03/2016
Scale:	not to scale
Sheet no.:	City/C-2/W/14-20