NAME	SYMBOL
SEWER LINE	M. HOLE
DRAIN	
WATER SUPPLY LINE	
ELECTRIC LINE	ELE. POLE

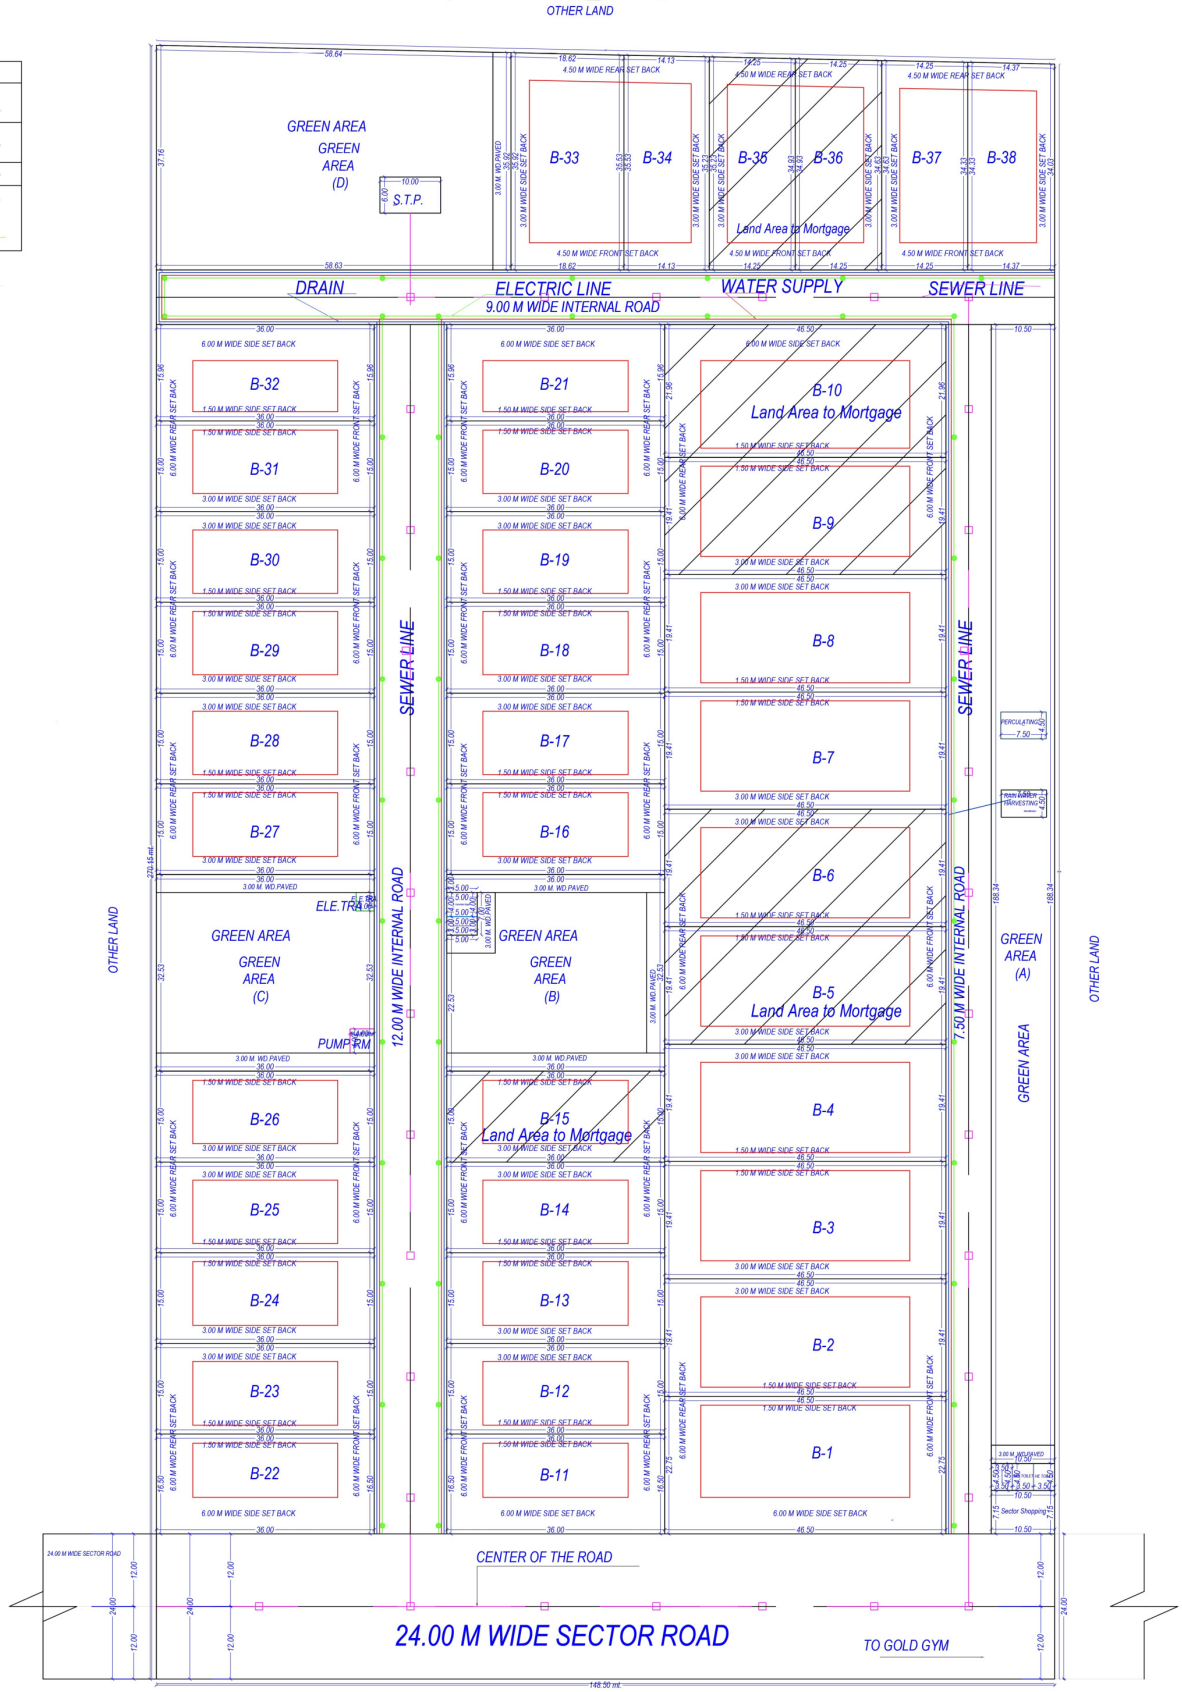

ELECTRICITY SUPPLY PLAN