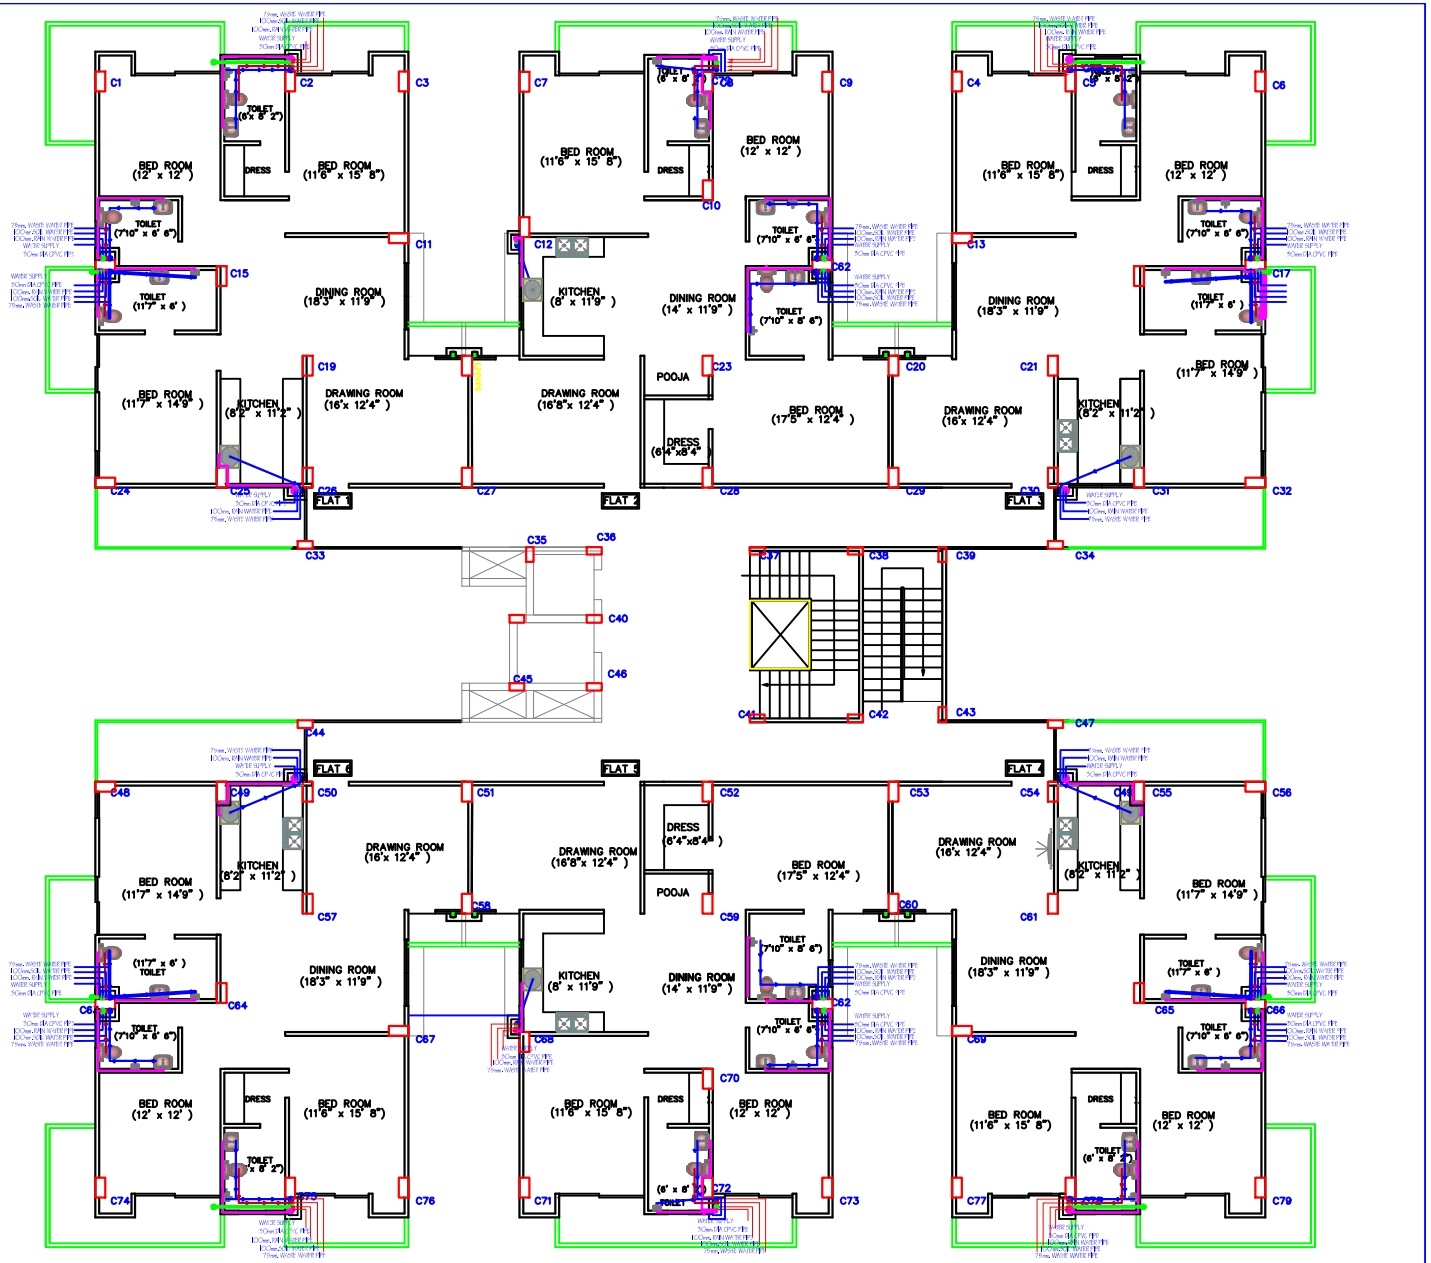

1st,3rd,5th,7th,9th,11th Floor PLUMBING DRAWING