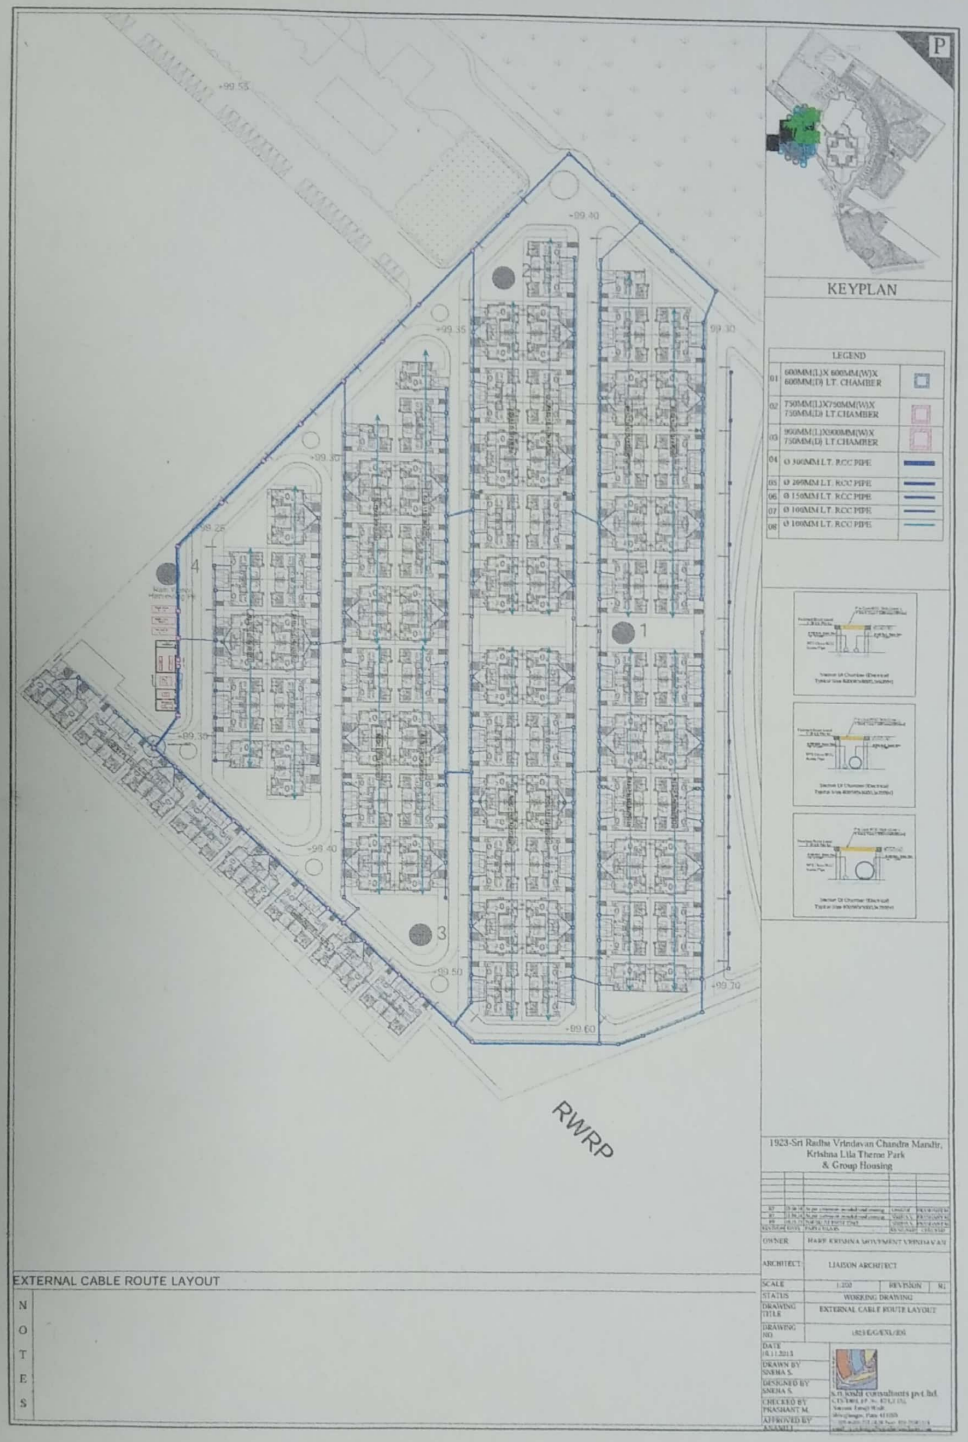

KEYPLAN

LEGEND

01	600MM(L)X 600MM(W)X 600MM(D) I.T. CHAMBER	
02	750MM(L)X750MM(W)X 750MM(D) I.T.CHAMBER	
03	900MM(L)X900MM(W)X 750MM(D) I.T.CHAMBER	
04	Ø 300MM I.T. RCC PIPE	
05	Ø 200MM I.T. RCC PIPE	
06	Ø 150MM I.T. RCC PIPE	
07	Ø 100MM I.T. RCC PIPE	
08	Ø 100MM I.T. RCC PIPE	

1923-Sri Radha Vrindavan Chandra Mandir, Krishna Lila Theme Park & Group Housing

R7	23.06.14	As per comments on shell and crossing		CHECKED	PRASHANT M
R2	12.06.14	As per comments on shell and crossing		CHECKED	PRASHANT M
R1	06.06.14	As per comments (DM)		CHECKED	PRASHANT M
REVISED BY		PARTY NAME		REVISED	CHECKED

OWNER	HARE KRISHNA MOVEMENT VRINDAVAN
ARCHITECT	LIAISON ARCHITECT
SCALE	1:250 / REVISION / Nil
STATUS	WORKING DRAWING
DRAWING TITLE	EXTERNAL CABLE ROUTE LAYOUT
DRAWING NO.	1923-EG-EXL-E01
DATE 18.11.2013	
DRAWN BY SHIMA S.	
DESIGNED BY SHIMA S.	
CHECKED BY PRASHANT M.	
APPROVED BY ASAMMA	

S.N. Kohli consultants pvt. ltd.
C.O. No. 1, F. No. 8,9,11,12,
Saccom Empl Wall
Gurgaon, Pin- 411035

EXTERNAL CABLE ROUTE LAYOUT

NOTES

Scanned by CamScanner