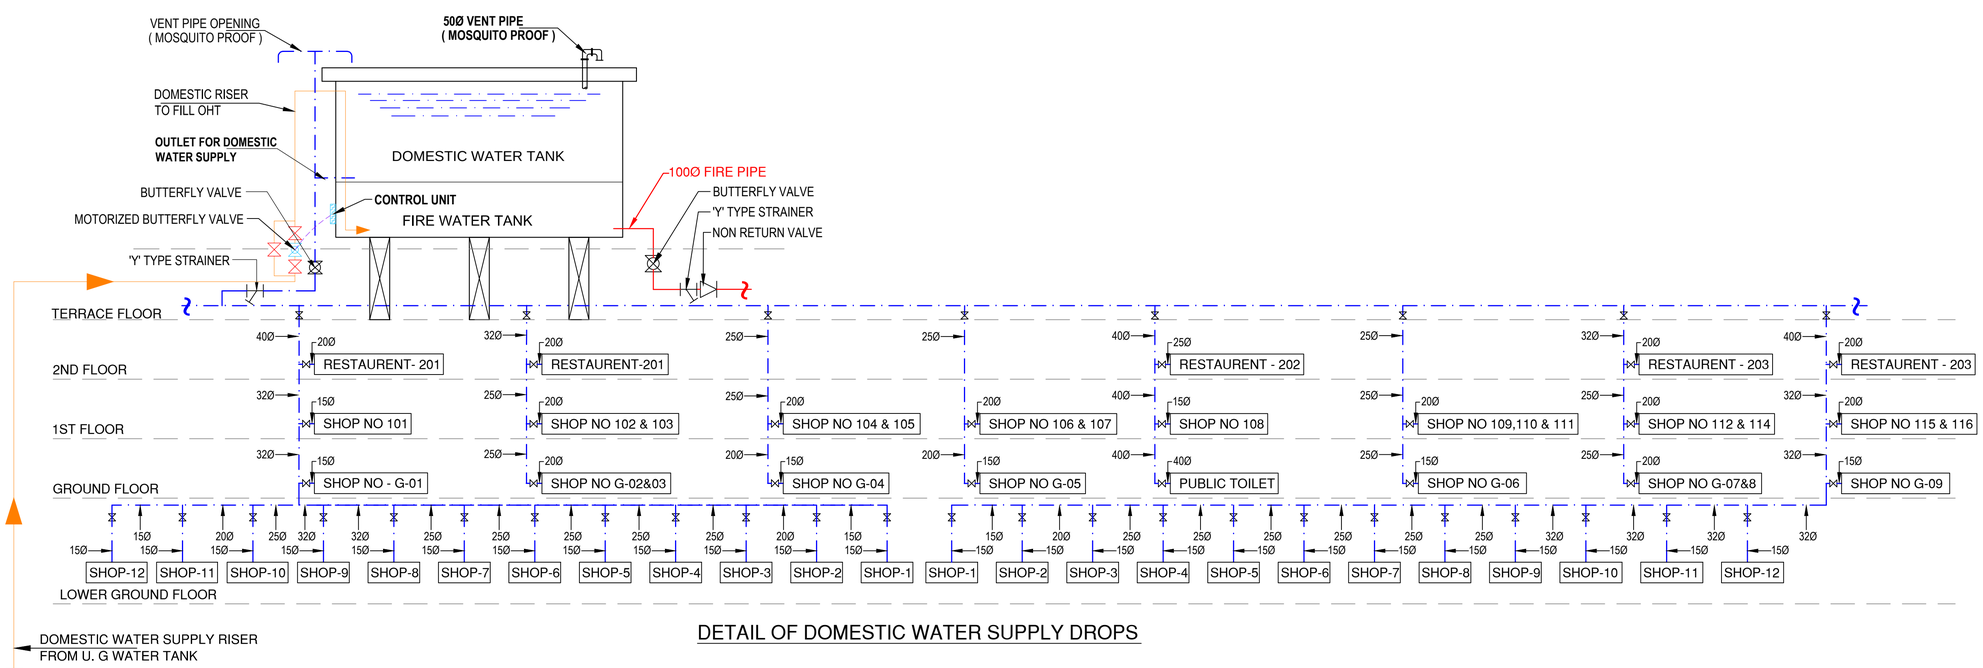

DETAIL OF DOMESTIC WATER SUPPLY DROPS

LEGEND : (Plumbing)

S. No.	SYMBOL	DESCRIPTION
1.		DOMESTIC WATER SUPPLY PIPE
2.		BALL VALVE TYPE ISOLATING VALVE
3.		NON RETURN VALVE
4.		'Y' TYPE STRAINER
5.		
6.		
7.		

NOTES : (Plumbing)

1) **MATERIAL SUGGESTED :-**

A) PUMP ROOM (INSIDE) - GI (Class C) BY TEFLON TAPE

B) FOR BASEMENT / PUMP RISER - G. I. (CLASS B) BY TEFLON TAPE

C) OVER HEAD TANK TO TERRACE LEVEL - GI (Class B) BY TEFLON TAPE

D) FOR COLD WATER SUPPLY PIPE :-

a) FOR INSIDE TOILET (DOMESTIC) - CPVC (SDR-11) WITH SOLVENT CEMENT JOINTS

b) FOR INSIDE TOILET (RECYCLE) - UPVC SCH 40 PIPES WITH SCH 80 FITTINGS BY SOLVENT CEMENT JOINT

c) FOR DUCT - UPVC SCH 80 PIPES WITH SCH 80 FITTINGS BY SOLVENT CEMENT JOINT

d) FOR TERRACE - UPVC SCH 80 PIPES WITH SCH 80 FITTINGS BY SOLVENT CEMENT JOINT

E) FOR HOT WATER SUPPLY PIPE :-

a) FOR INSIDE TOILET - CPVC (SDR-11) WITH SOLVENT CEMENT JOINTS

b) FOR DUCT / TERRACE - CPVC (SDR-11) WITH SOLVENT CEMENT JOINTS

F) PRV OUTLET PRESSURE SHOULD SET AT 15 METER PRESSURE.

Rev. no.	Date	No of Prints	Issued to
R0	12.02.2019	0	SUBMISSION

Project
CORNER WALK
NODIA, UP.

Title
PLUMBING DRAWING

Subtitle
WATER SUPPLY SCHEMATIC DIAGRAM

Drawing released for
☐ APPROVAL ■ SUBMISSION
☐ ADVANCE COPY ☐ CONSTRUCTION

Drg. no. CESPL / CW / SLD / PL- 01
Drawn by MAK
Scale NTS
Designed by R.K.
Date FEB 2019
Checked by Anand Havelia

Architects
STUDIO AMK
STUDIO AMK ARCHITECTS
156, SOMDUTT CHAMBER - II, 9,
BHIKAJI CAMA PLACE, NEW DELHI 110066
e-mail : studioamk.architects@gmail.com mo : +91-98181 23354

Architects
Architect Hafeez Contractor
"
"

Services Consultant
Consummate Engineering Services (P) Ltd.
cespl
Noida Office : B - 67, Sector - 67, Noida - 201 301
Tel : (0120)6943500 (23 Lines)
Lko. Office : R 006, Rohtas Plumeria, Gomti Nagar, Lucknow
Tel : (0522) 4025902
e mail : mail@cespl.in, website : www.cespl.in