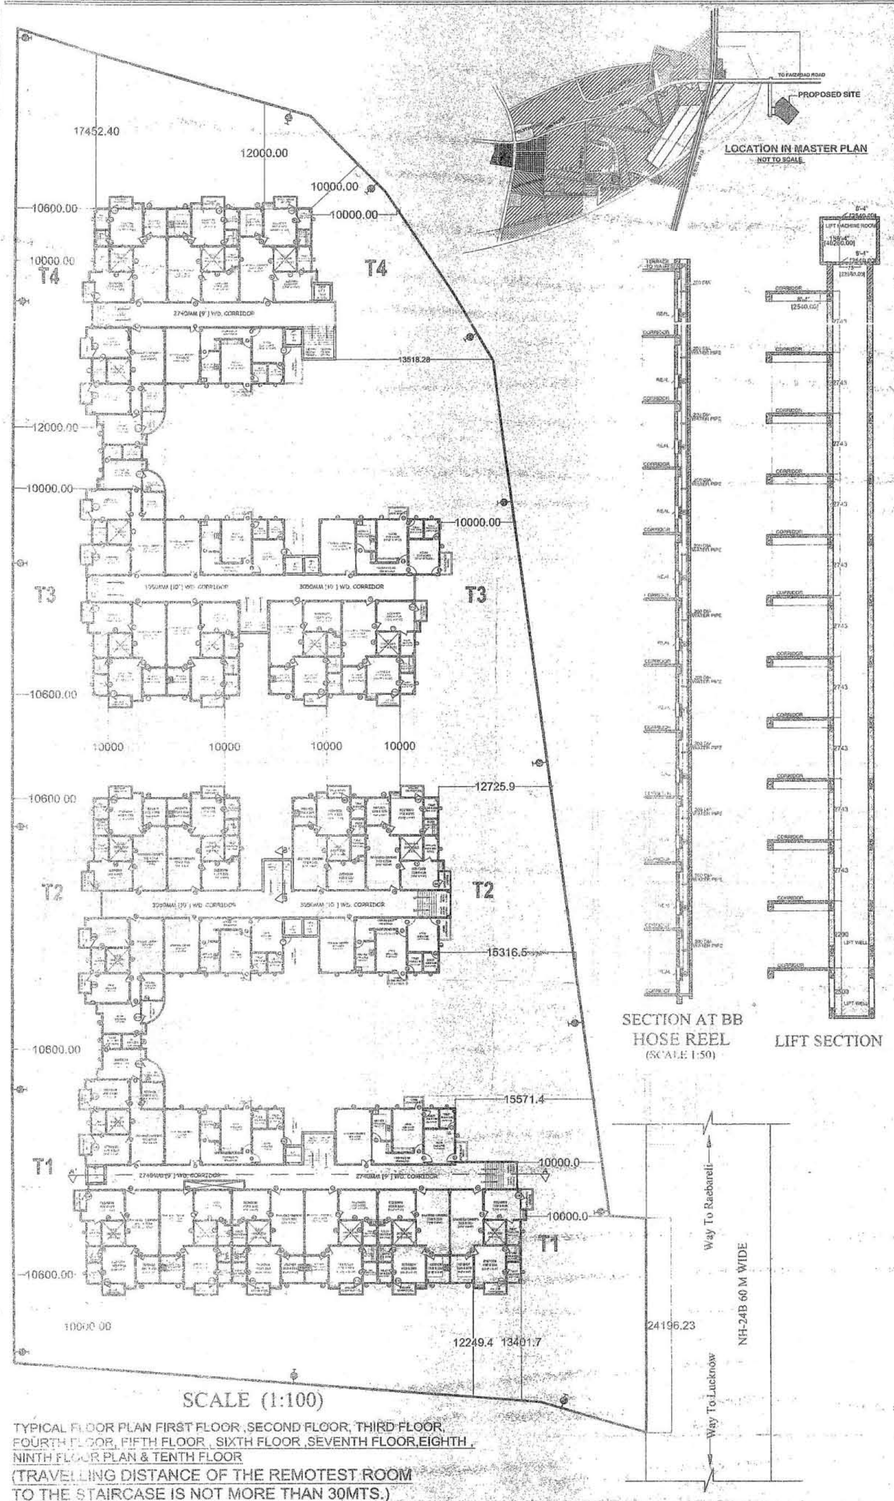

SCALE (1:100)

TYPICAL FLOOR PLAN FIRST FLOOR ,SECOND FLOOR, THIRD FLOOR, FOURTH FLOOR, FIFTH FLOOR , SIXTH FLOOR ,SEVENTH FLOOR,EIGHTH , NINTH FLOOR PLAN & TENTH FLOOR

(TRAVELLING DISTANCE OF THE REMOTEST ROOM TO THE STAIRCASE IS NOT MORE THAN 30MTS.)

LOCATION IN MASTER PLAN
NOT TO SCALE

SECTION AT BB
HOSE REEL
(SCALE 1:50)

LIFT SECTION

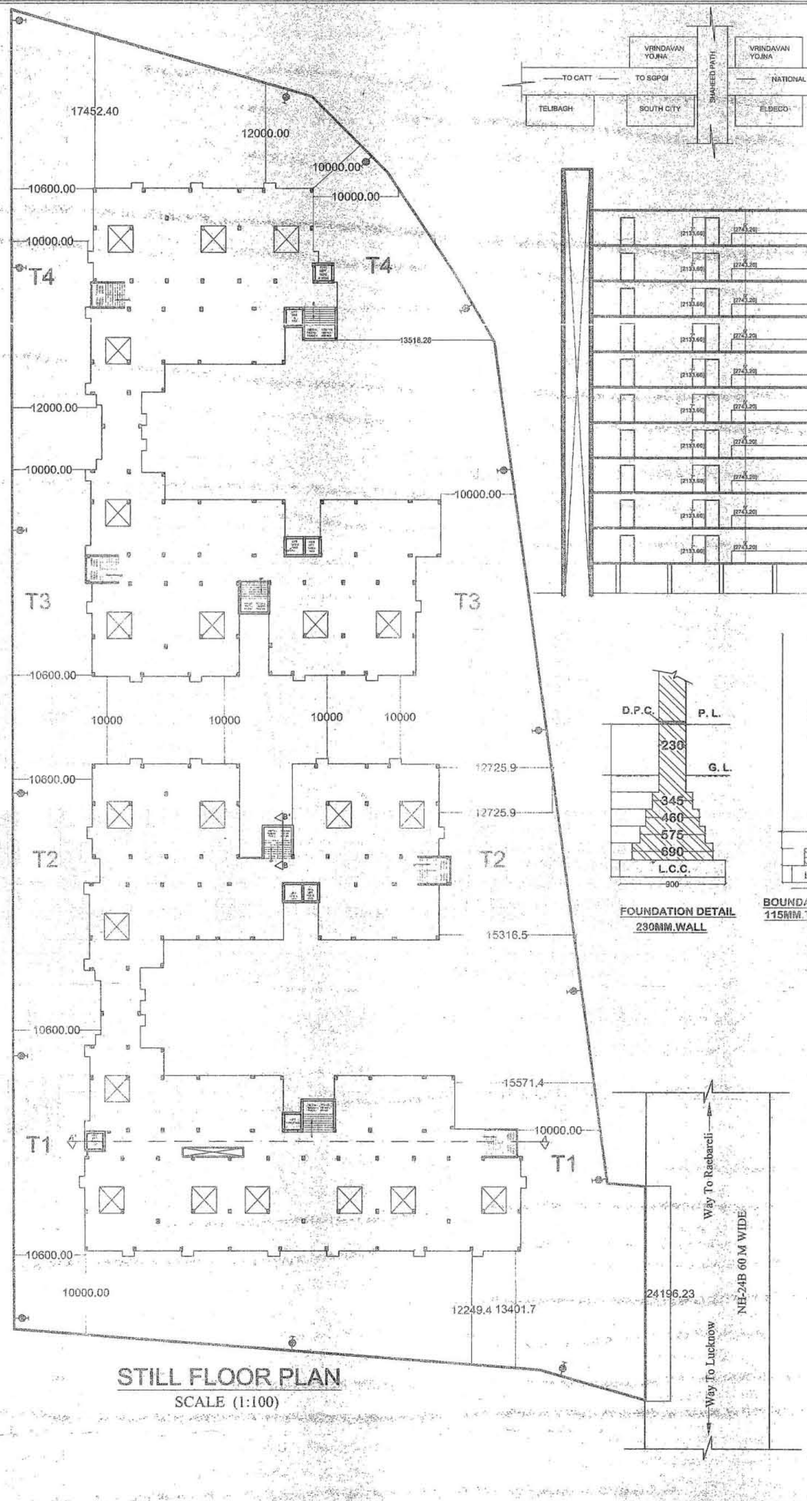

STILL FLOOR PLAN
SCALE (1:100)

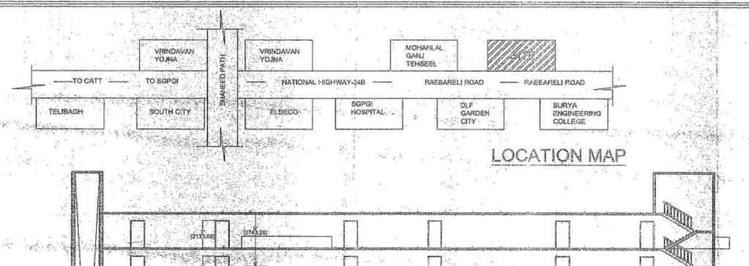

LOCATION MAP

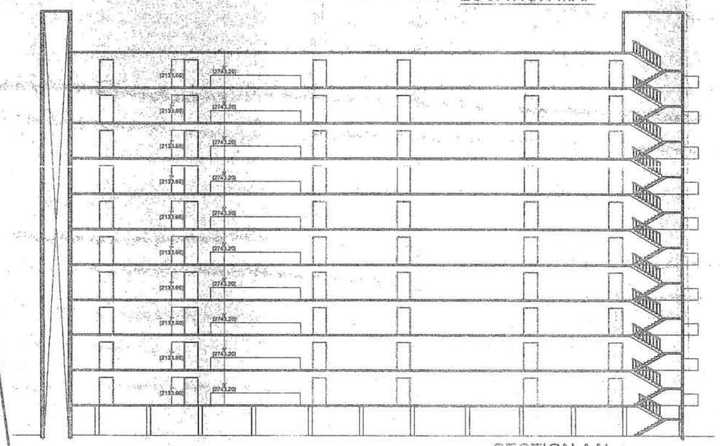

SECTION AA'
SCALE (1:100)

FOUNDATION DETAIL
230MM WALL

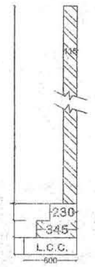

BOUNDARY WALL DETAIL
115MM THICK

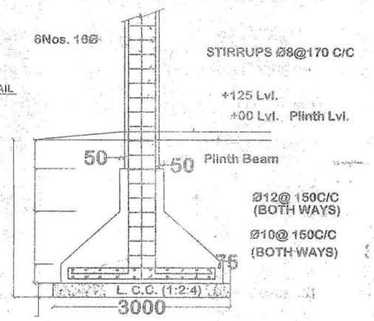

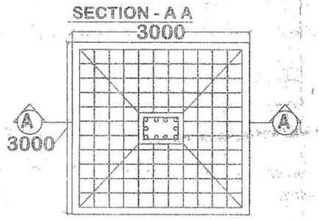

FOOTING PLAN

PROJECT:

PROPOSED DESIGN OF GROUP HOUSING FOR M/S SUKRITI HOUSING INDUSTRIES PVT.LTD. ON KHASRA NO.-1855 & 1857-K AT VILLAGE GAURA,PARGANA AND TEHSIL, MOHANLAL GANJ,RAEBARELI ROAD, LUCKNOW

DOORS & WINDOWS DETAIL

	SIZE	TYPE	CILL	LINTEL	REMARKS
1	1050 X 2100	D1	00	2100	DOOR
2	1000 X 2100	D2	00	2100	DOOR
3	900 X 2100	D3	00	2100	DOOR
4	750 X 2100	D4	00	2100	DOOR
5	1900 X 2100	D/W	900	2100	DOOR CUM WINDOW
6	1800 X 2100	D/W1	900	2100	DOOR CUM WINDOW
7	1066 X 1200	W	900	2100	WINDOW
8	1200X 1200	W1	900	2100	WINDOW
9	2100 X 1200	W2	900	2100	WINDOW
10	1500 X 1200	W3	900	2100	WINDOW
11	1800 X1200	W4	900	2100	WINDOW
12	900 X600	V	1500	2100	VENTILATOR

N

AREA STATEMENTS -

1. TOTAL PLOT AREA	= 6698.00 SQ.MT
2. PROP. COV.AREA ON STILT FL.	= 2945.90 SQ.MT
3. PROP.COV. AREA ON BASEMENT	= 1190.00 SQ.MT
4. TOTAL PARKING AREA (BASEMENT+ STILLFLOOR PLAN)	=4135.90 SQ.MT
5. PROP. COV.AREA ON FIRST FLOOR	= 1960.31 SQ.MT
6. PROP. COV.AREA ON SECOND FLOOR	= 1960.31 SQ.MT
7. PROP. COV.AREA ON THIRD FLOOR	= 1960.31 SQ.MT
8. PROP. COV.AREA ON FOURTH FLOOR	= 1960.31 SQ.MT
9. PROP. COV.AREA ON FIFTH FLOOR	= 1960.31 SQ.MT
10. PROP. COV.AREA ON SIXTH FLOOR	= 1960.31 SQ.MT
11. PROP. COV.AREA ON SEVENTH FLOOR	= 1960.31 SQ.MT
12. PROP. COV.AREA ON EIGHTH FLOOR	= 1960.31 SQ.MT
13. PROP. COV.AREA ON NINTH FLOOR	= 1960.31 SQ.MT
14. TOTAL COVERED AREA TENTH FLOOR	= 1960.31 SQ.MT
15. TOTAL COVERED AREA OF FLATS	= 19603.1 SQMT
16. PROP. MUMMTY	=76.56 SQ.MT
17. PROPOSED MACHINE ROOM AREA	= 39.56 SQ.MT

TOTAL NUMBER OF FLATS = 280 UNITS

TREES CALCULATION - ALLOWED

TREES 10000 SQ.MT. = 50.00 TRESS

PROPOSED TRESS= 10000/50= 200.00

200.00 SQ.MT.= 1TRESS

6698.00 SQ.MT./200= 33.4 TRESS

PROPOSED TRESS= 34 TRESS

LEGEND -

PROP. COV. AREA ON SHOWN THUS	=
S. W. P. SHOWN THUS	=
DRAIN LINE SHOWN THUS	=
SEWER LINE SHOWN THUS	=
PROPOSED ELECTRIC LINE	=
PROPOSED TELEPHONE LINE	=
PROPOSED TREES	=
HYDRANTS	=
FIRE SPRINKLER & SMOKE DETECTOR	=

पत्र सं0 ग-2055/2014/4330
LKO/LUCKNOW/1831/PP
दिनांक 01/11/14 को शर्तों के अनुरूप अनुमोदित किया गया।

SHEET NO. 01

SUKRITI HOUSING INDUSTRIES PVT.LTD.

SIG. OF OWNER | SIG. OF CONSULTANT

DESIGN CONSULTANT :-

SUDHIR & ASSOCIATES

ARCHITECTURAL, STRUCTURAL, PROJECT CONSULTANT, VALUERS & INTERIOR DESIGNERS

OFFICE :-
3/305, VIVEK KHAND, GOMTI NAGAR
LUCKNOW - 226010
PHONE- 0522 - 2394388 , 2396104

PROPOSED DESIGN OF GROUP HOUSING FOR M/S SUKRITI HOUSING INDUSTRIES PVT.LTD.