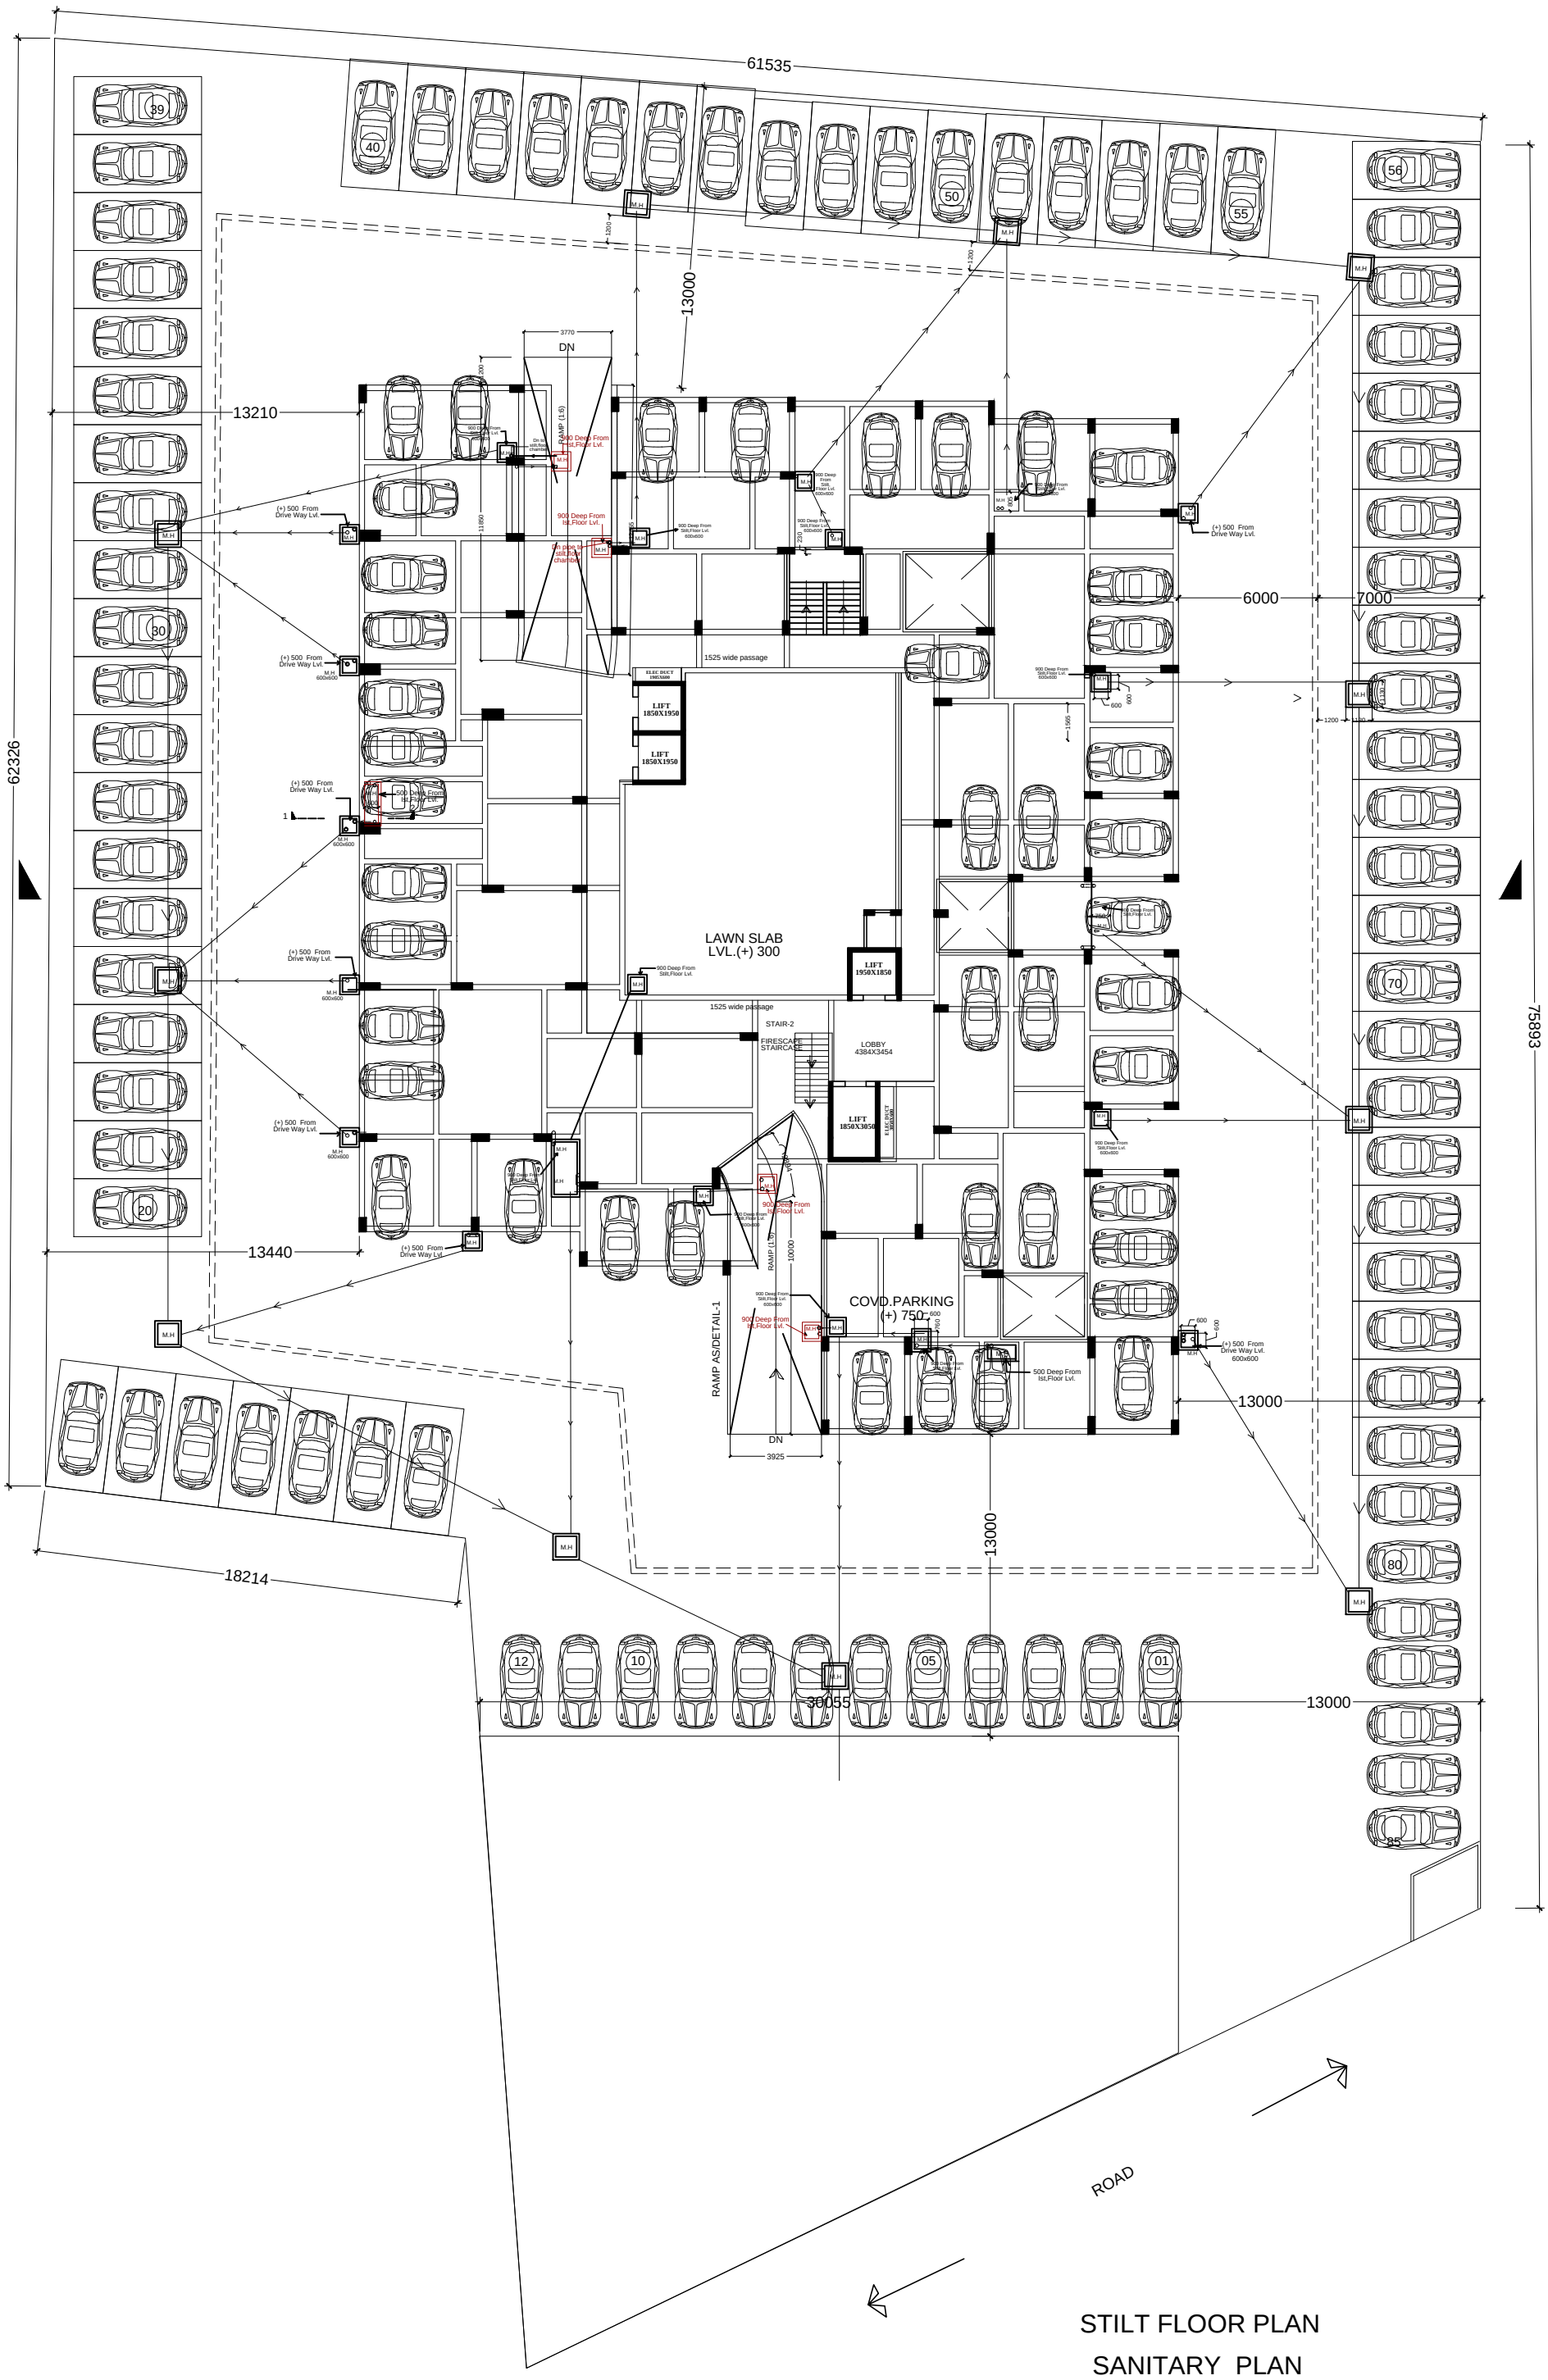


STILT FLOOR PLAN
SANITARY PLAN