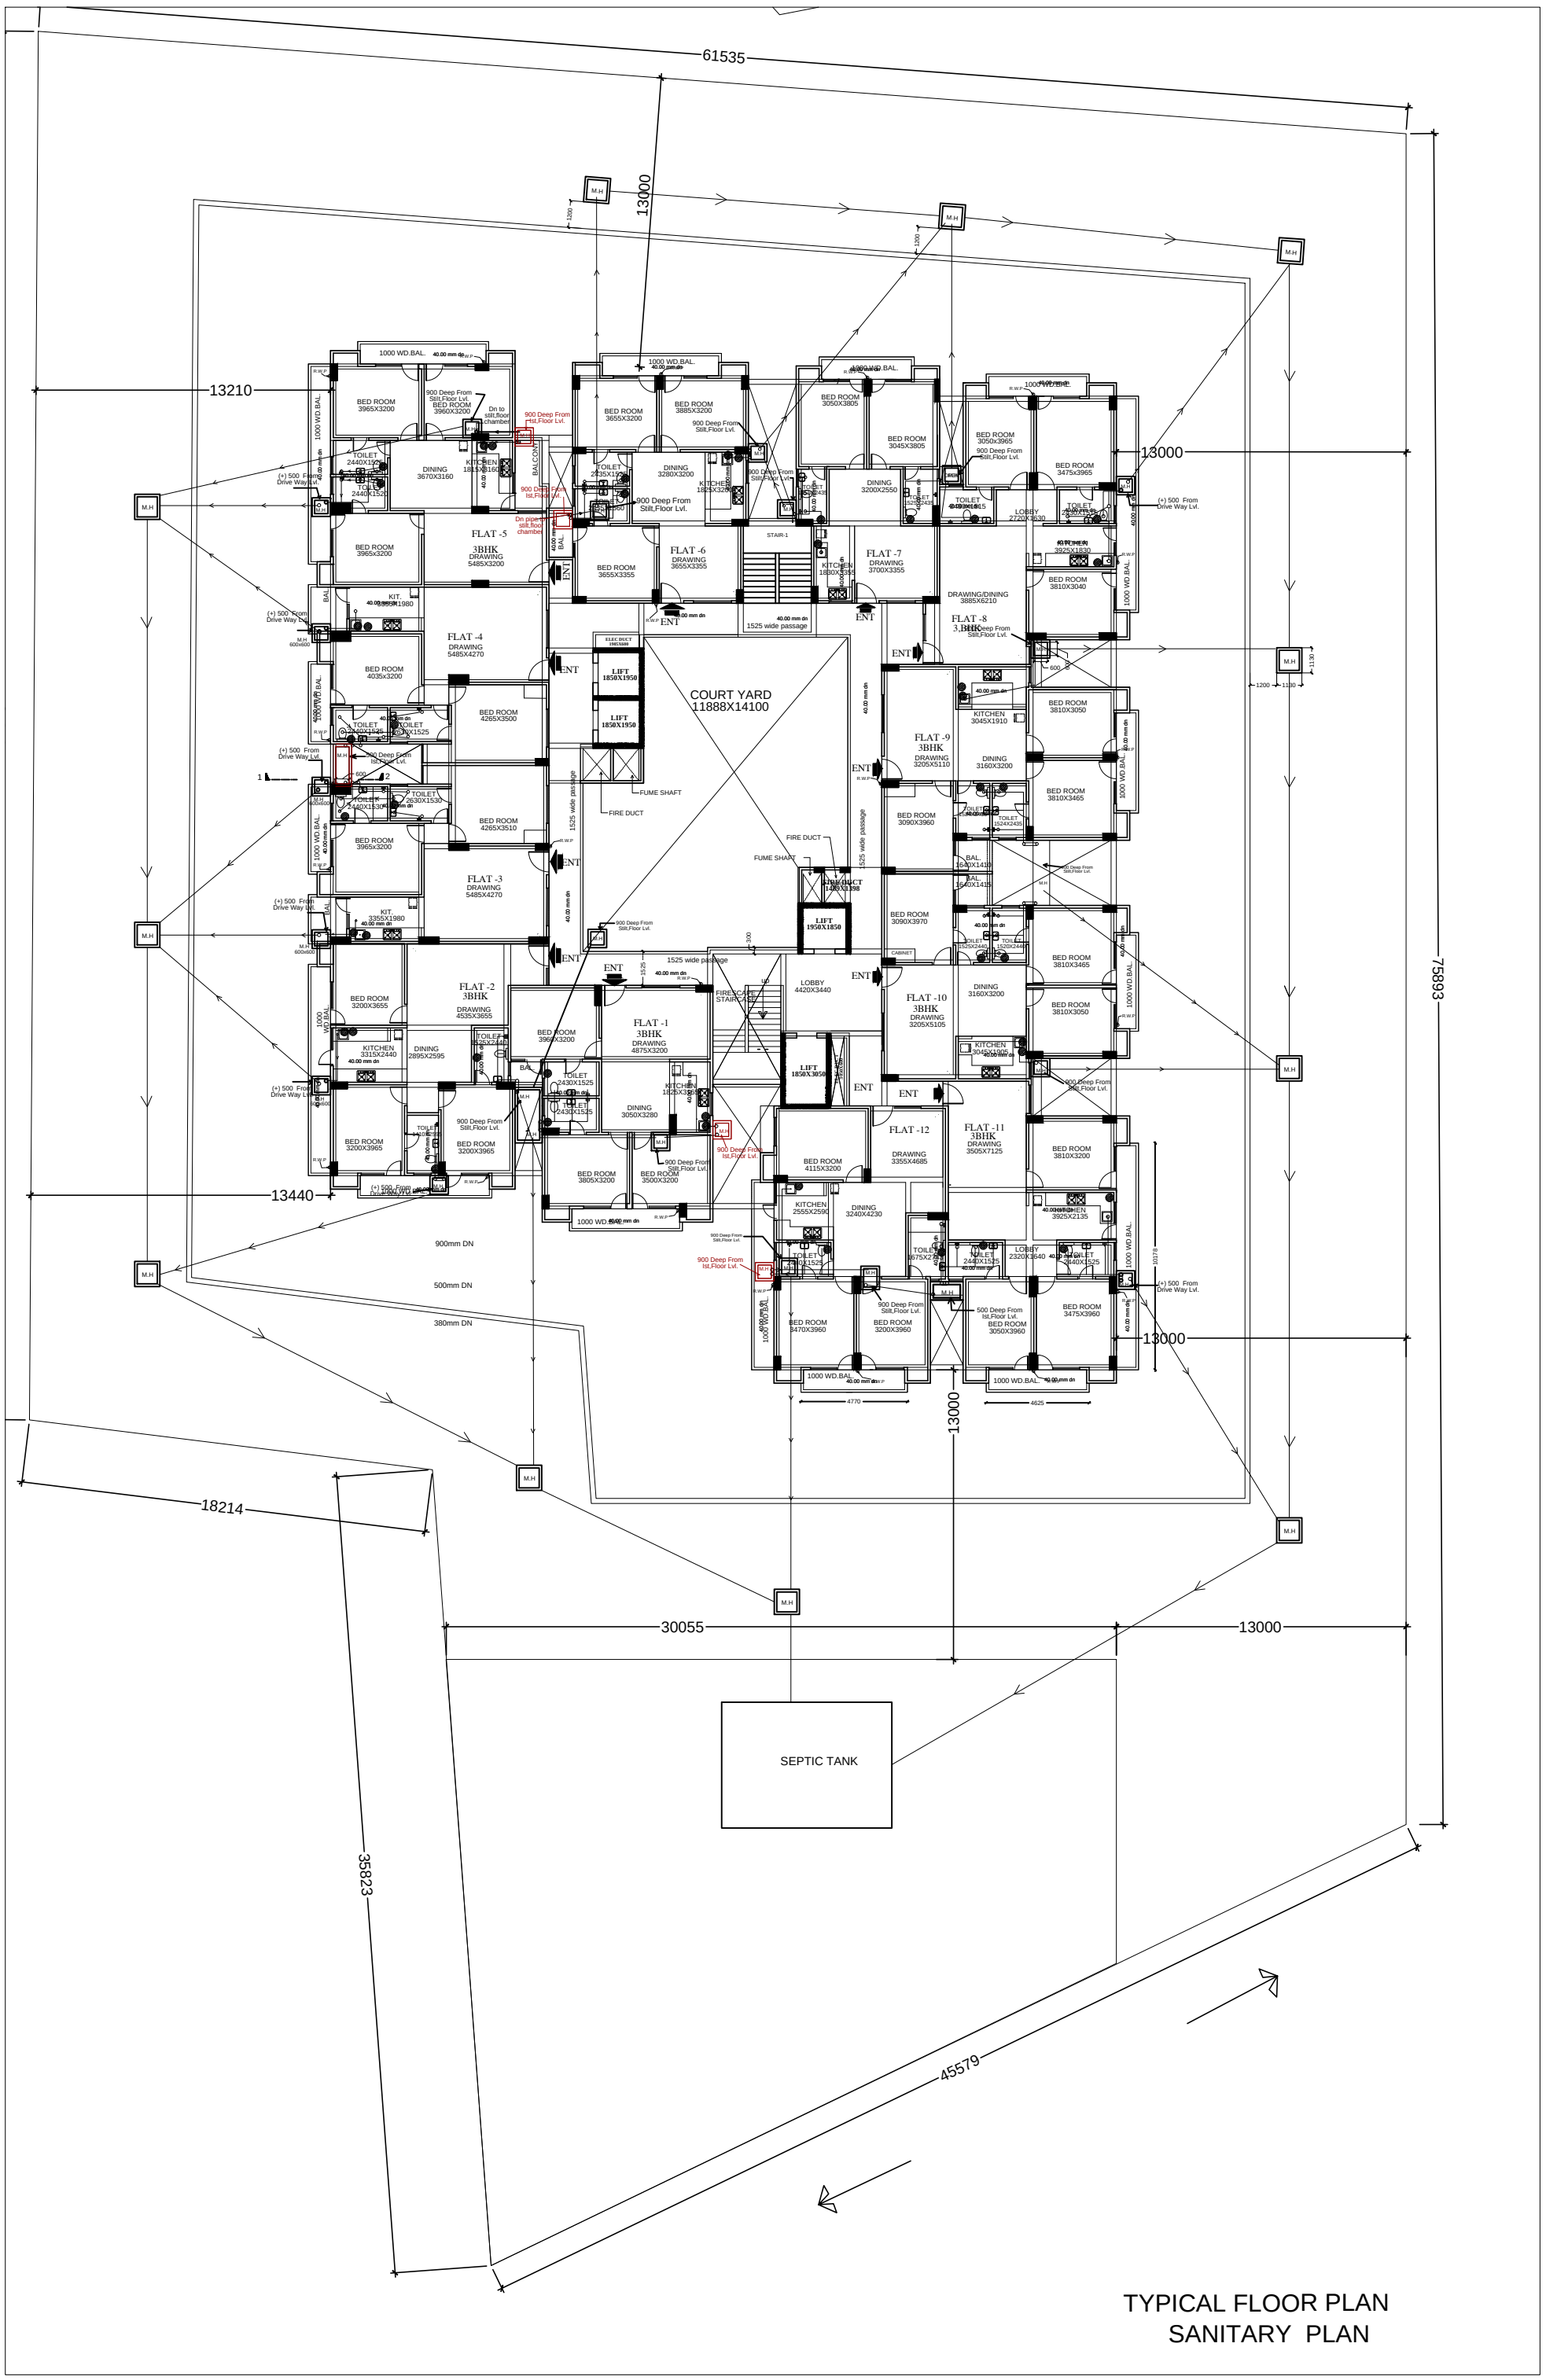

TYPICAL FLOOR PLAN
SANITARY PLAN